
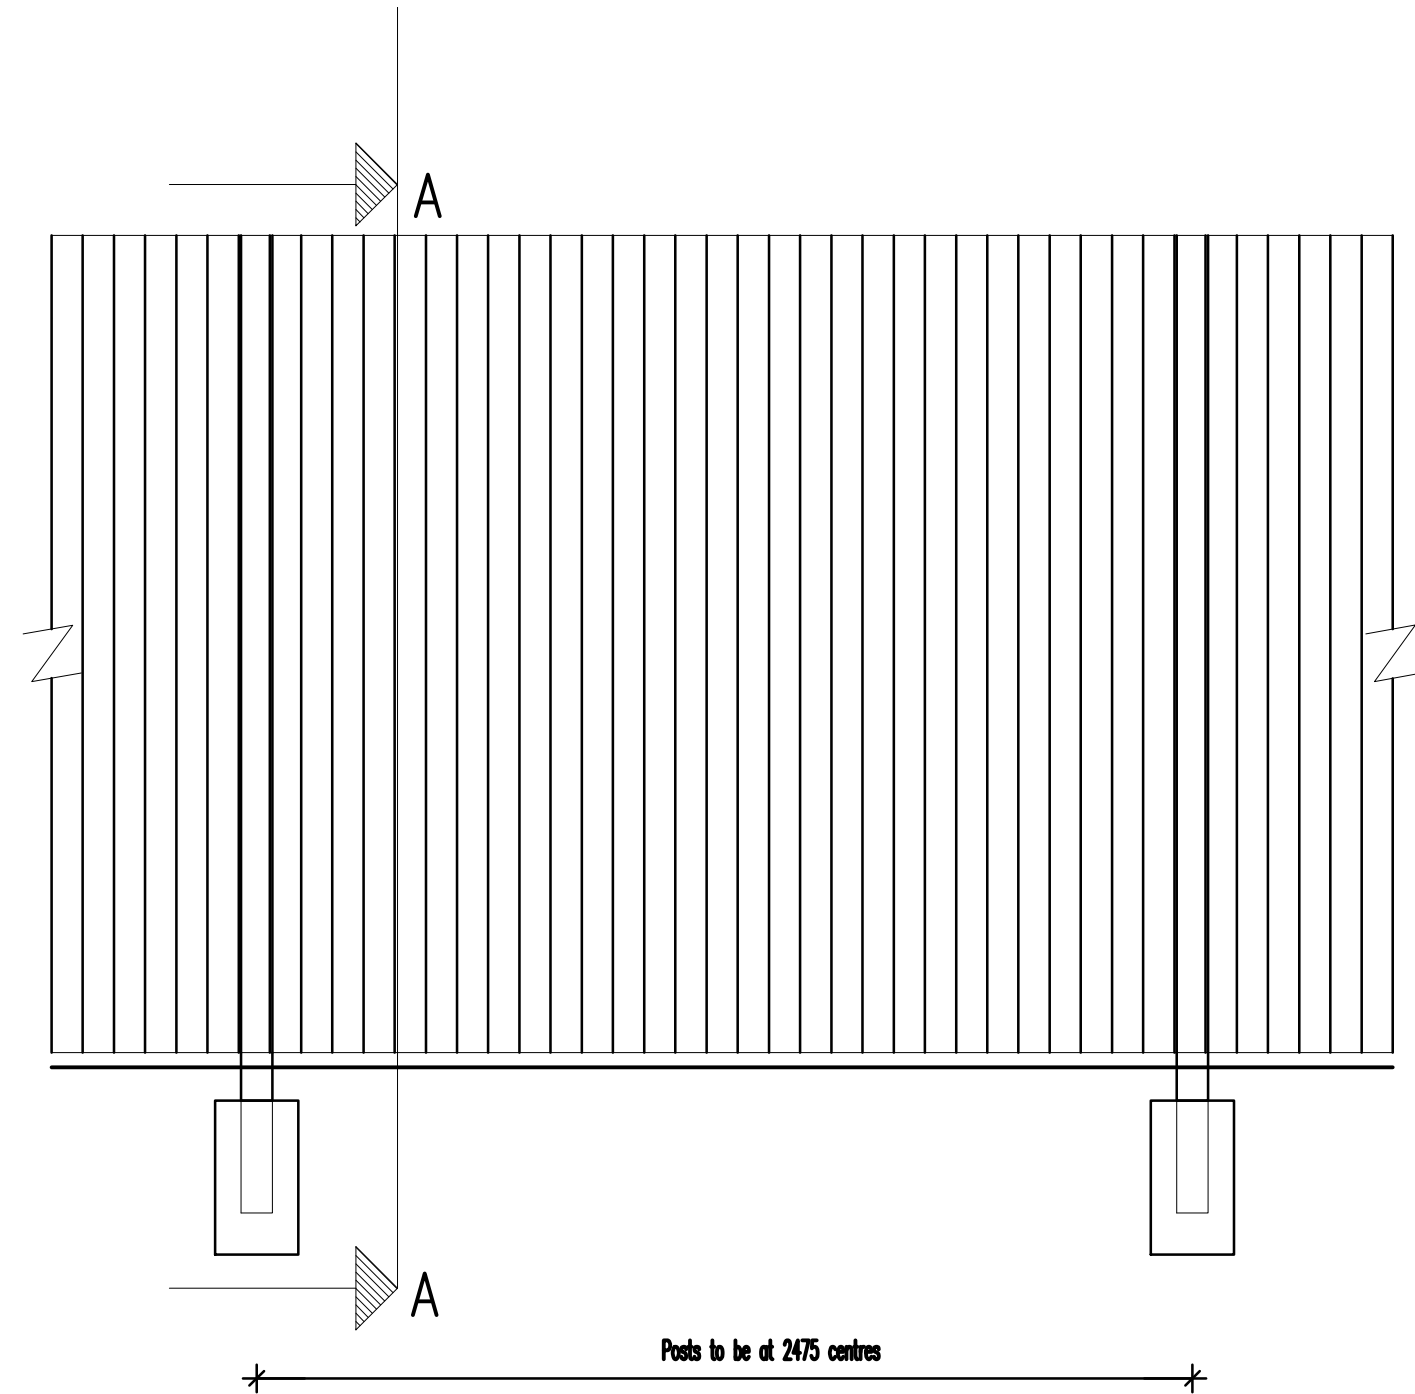


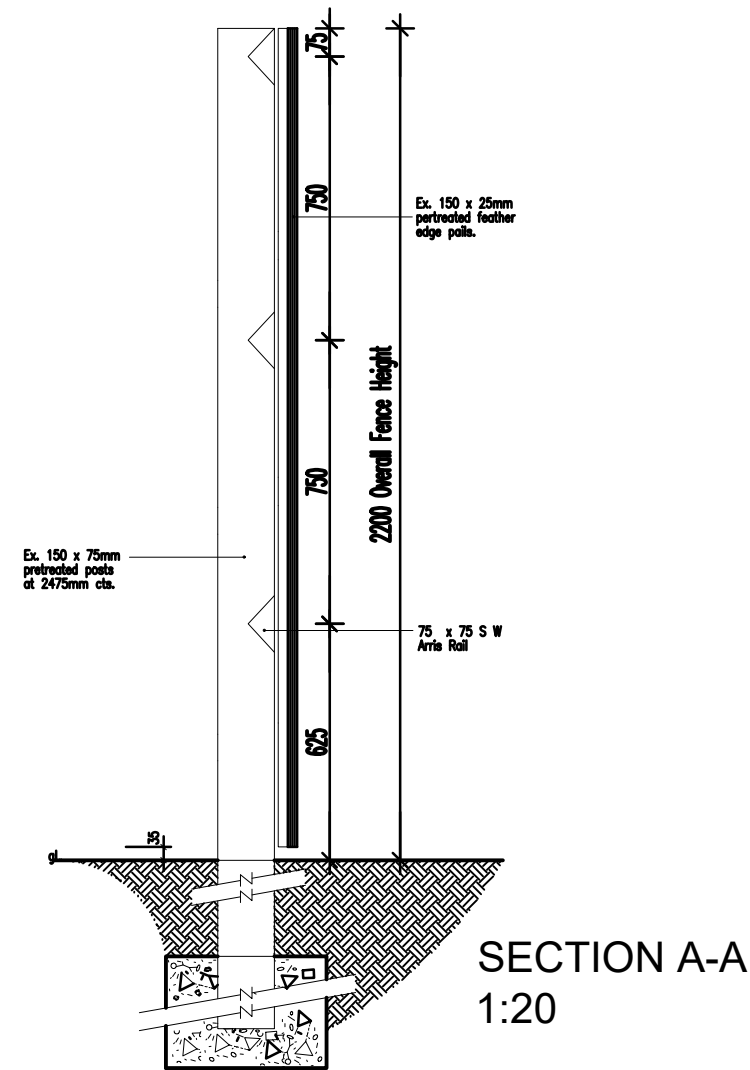

ACOUSTIC FENCING SPECIFICATION:

- Good quality timber with no warping, knots etc.
- At least 25mm thick in all places.
- Close-boarder and continued across the front of posts to minimise gaps.
- Boards should overlap 25mm as a minimum.
- No gaps should be present between gravel board and the ground (if applicable).
- Minimum mass of 10 to 15kg/m².

TYPICAL ELEVATION OF ACOUSTIC CLOSE BOARDED FENCE 1:20

TIMBER FENCE COMPONENTS TO BE PRESSURE TREATED TO BS 4072 WITH COAL TAR CREOSOTE TO BS 144:1990 PARTS 1 & 2 COLOUR TO BE TEAK FINISH OR SIMILAR APPROVED.

EXTERNAL REFERENCE :

Brand: **DAVID WILSON HOMES**

Range: **2010 / 2016 & -5 / -7**

Title: **2.2m High Acoustic Close Board Fence**

Detail No: **RD-SD13-156**

Drawn: **TG**

Checked:

Scale: **As Shown**Date: **Aug 26**

Rev:

Description:

Date:

