Planting Schedule

Planting @ 1m c/s, into 450mm topsoil

& compasing 300/600mm Planting Stock


All work to be implemented in the 1st Planting season following the construction work and maintained for minimum 5 years.

Shrubs

① Mixture Pyracantha Orange Glow & Red Column
② Cordyline
③ Cotoneaster
④ Berberis
⑤ Prunus Rotundifloria.

Trees

T1 Blue Colarado Spruce Tree
T2 Magnolia Grandiflora
T3 Laburnum
T4 Cotoneaster Cornubia.

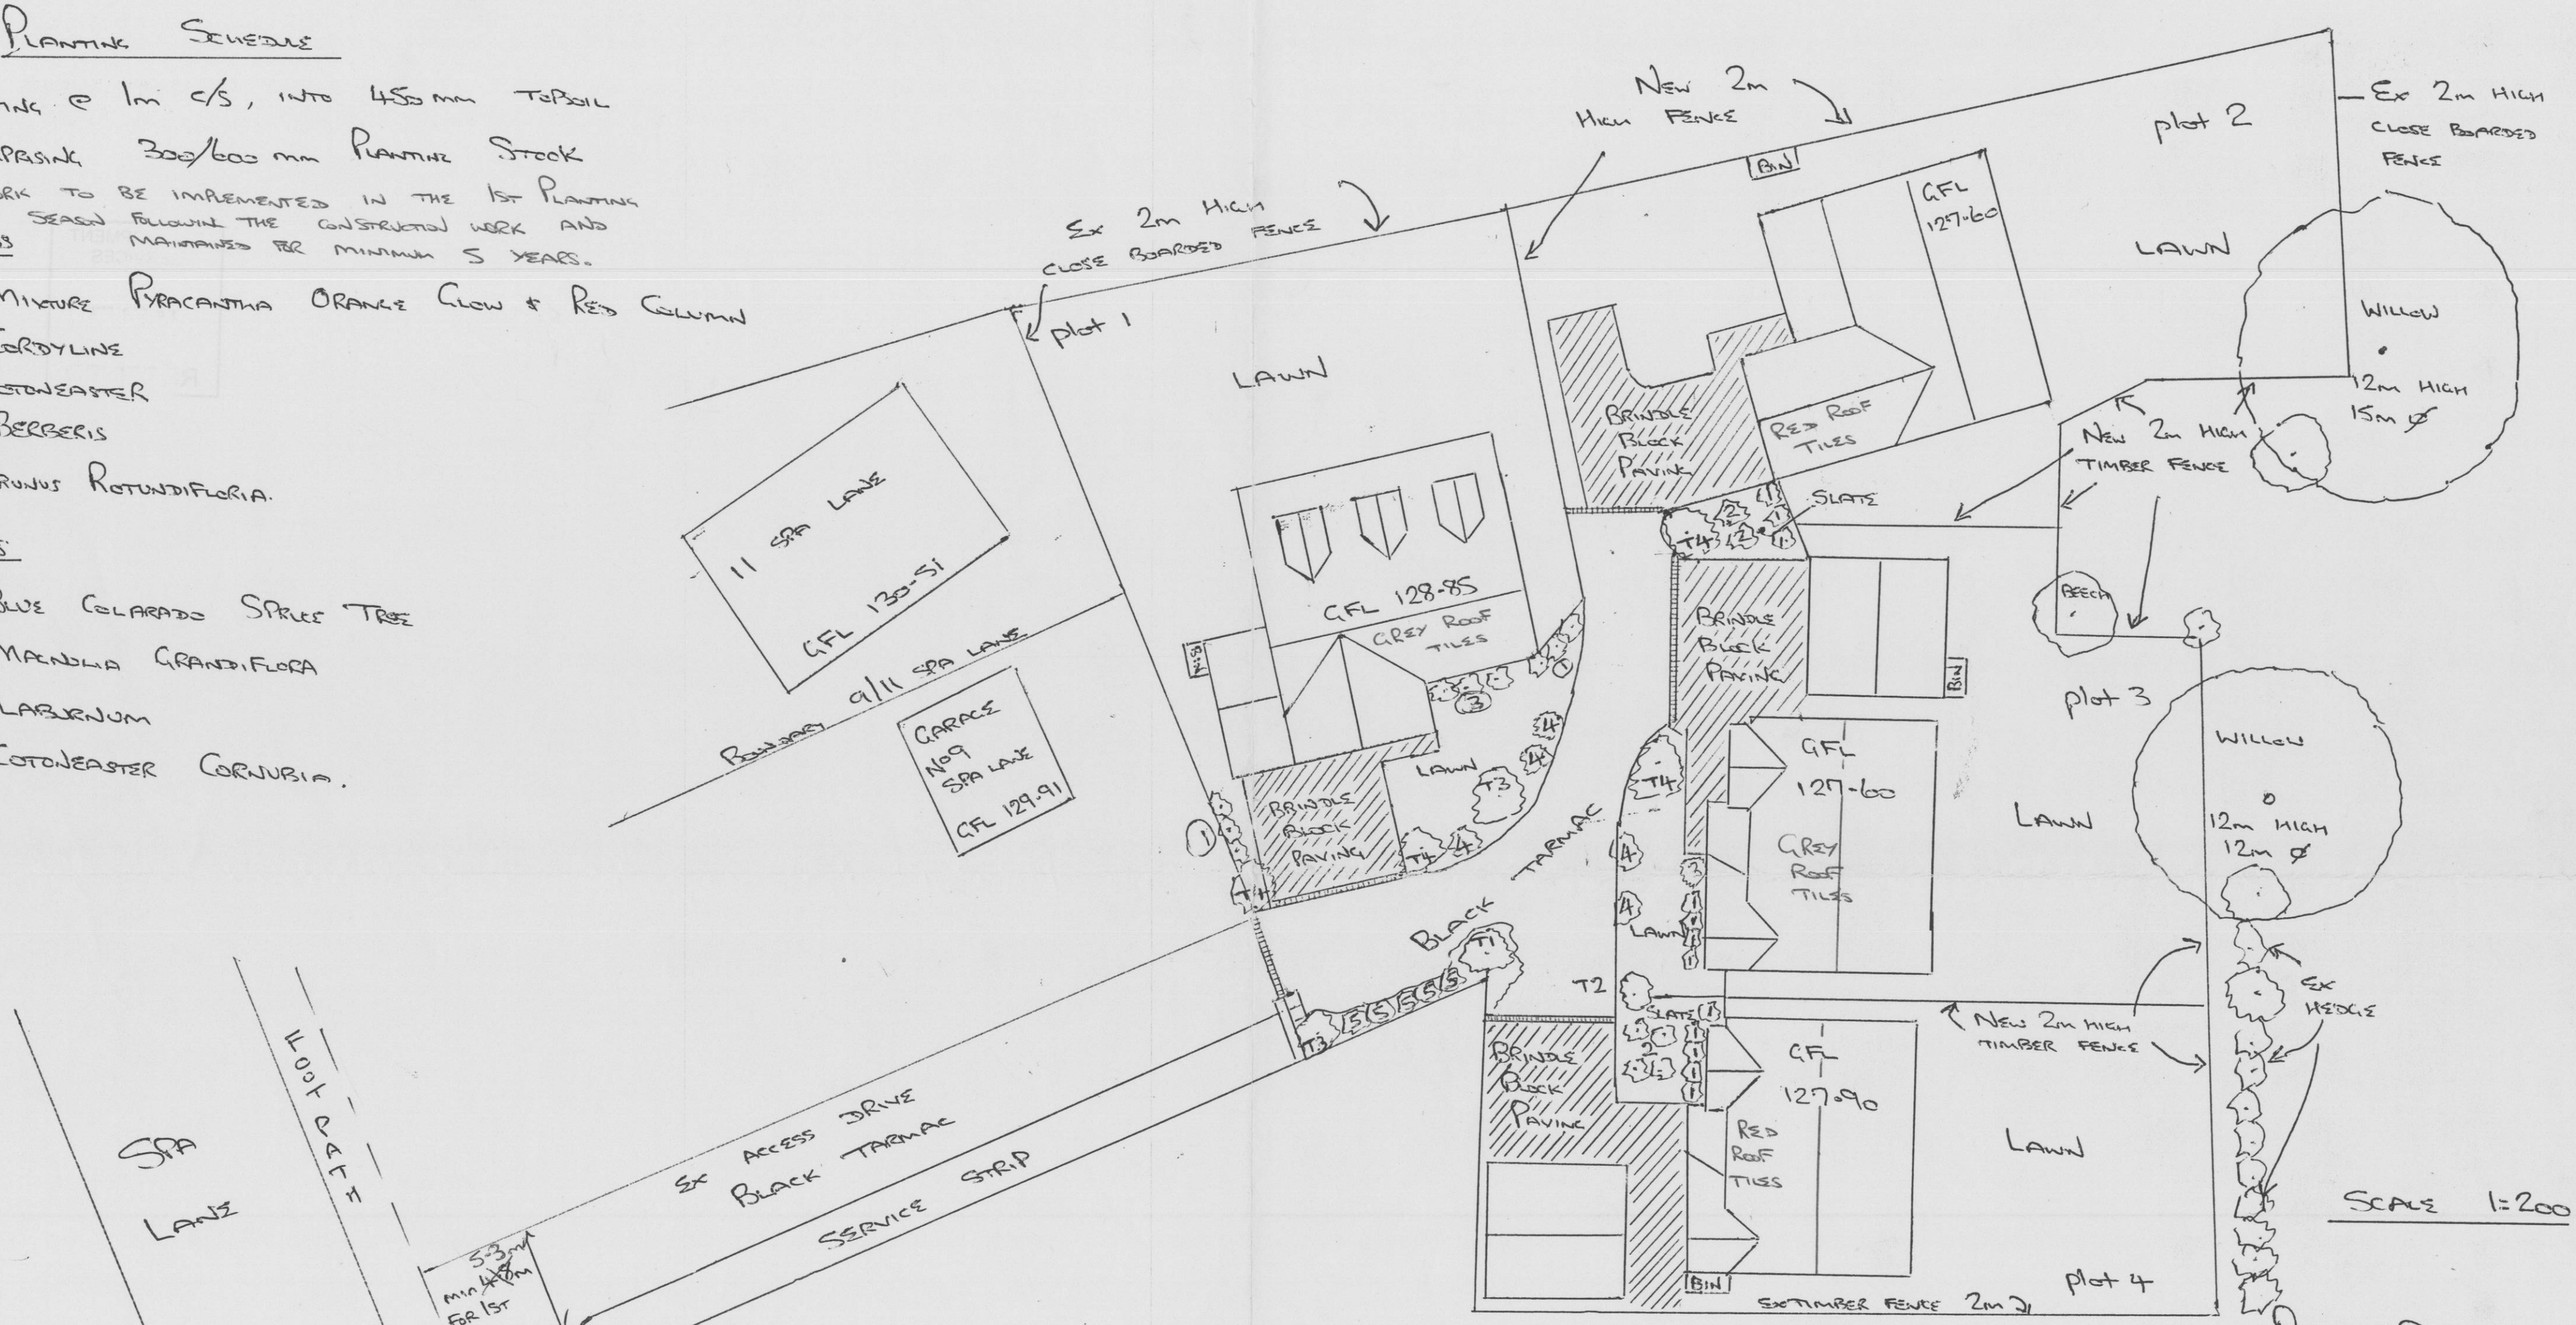

Scale 1:200

Materials : samples on site

Bricks = Cadeby Red.

Tiles = Grey mini stonewold Plain 1#3.
Red mini stonewold Plain 2#4.

Brindle Block Paving.

Proposed Development
R/o 5,7,9 & 11 Spa Lane
Hinckley for
N.C Stanley

Drawing No
NCS 280114

Revised
21.03.2014.

SCANNED