



<https://thebikestoragecompany.co.uk/product/two-tier-cycle-rack/>

Dimensions: Minimum height required 2500mm (2400mm can be accommodated if required) x 1900mm depth (an additional loading space of 1300mm is required) x 375mm width centres, total width dependent on quantity ordered

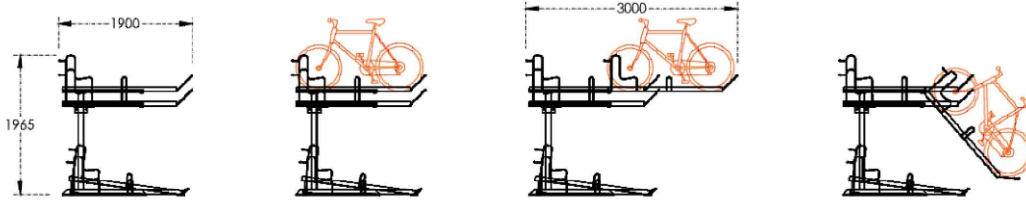


Key Product Features

Space-Saving Design: Two Tier system doubles capacity in the same footprint
Secure Locking: Frame and wheel can be secured, with integrated locking hoops
Modular Format: Easily expandable, ideal for bike storage solutions requiring phased growth
UK Expertise: Designed and manufactured in Britain to BS EN ISO 1461:2022 standard
Easy Access: Optional upgrade to Gas Assisted EasyGrip handles on the upper tier for smooth sliding action
Bike Compatibility: Suitable for cycles with tyres ≤ 65 mm, switchable to Sheffield stands
Finish Options: Galvanised or powder-coated to any RAL colour for architectural integration
BREEAM Compliance: Designed with sustainability goals in mind
Warranty: 10-year manufacturing defects coverage

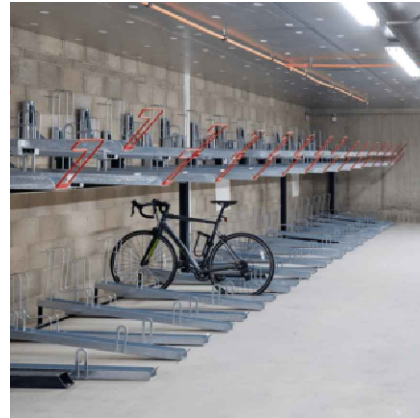

Plan Extract
 (see drawing 25-69-PT2-PL02:
 Proposed Plans for context detail)

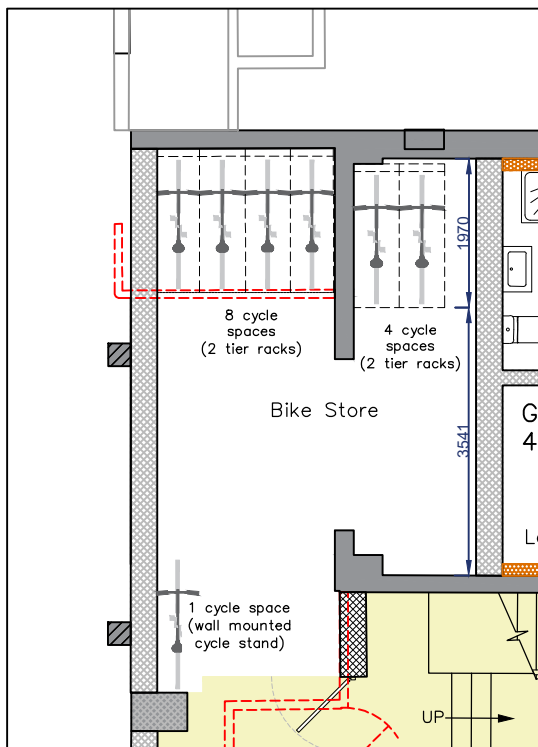

Rev	Date	By	Description
A	11.08.26	ZLM	One additional bike storage space indicated

Drawing No: 25-69-PT2-PL07-A

Scale: 1:100@A4

Drawn By: JET

Date: 12.03.26

Drawing Status: Planning Application

hayward
ARCHITECTS LTD
 19 Station Rd
 Hinckley
 Leicestershire
 LE10 1AW
 Tel: 01455 635665
 Fax: 01455 618971
 www.hayward-architects.co.uk

THE COPYRIGHT OF THIS DRAWING IS VESTED IN HAYWARD ARCHITECTS LTD. REPRODUCTION IN ANY FORM, EITHER IN WHOLE OR IN PART IS FORBIDDEN WITHOUT THE PRIOR WRITTEN PERMISSION OF THE COPYRIGHT HOLDER.