


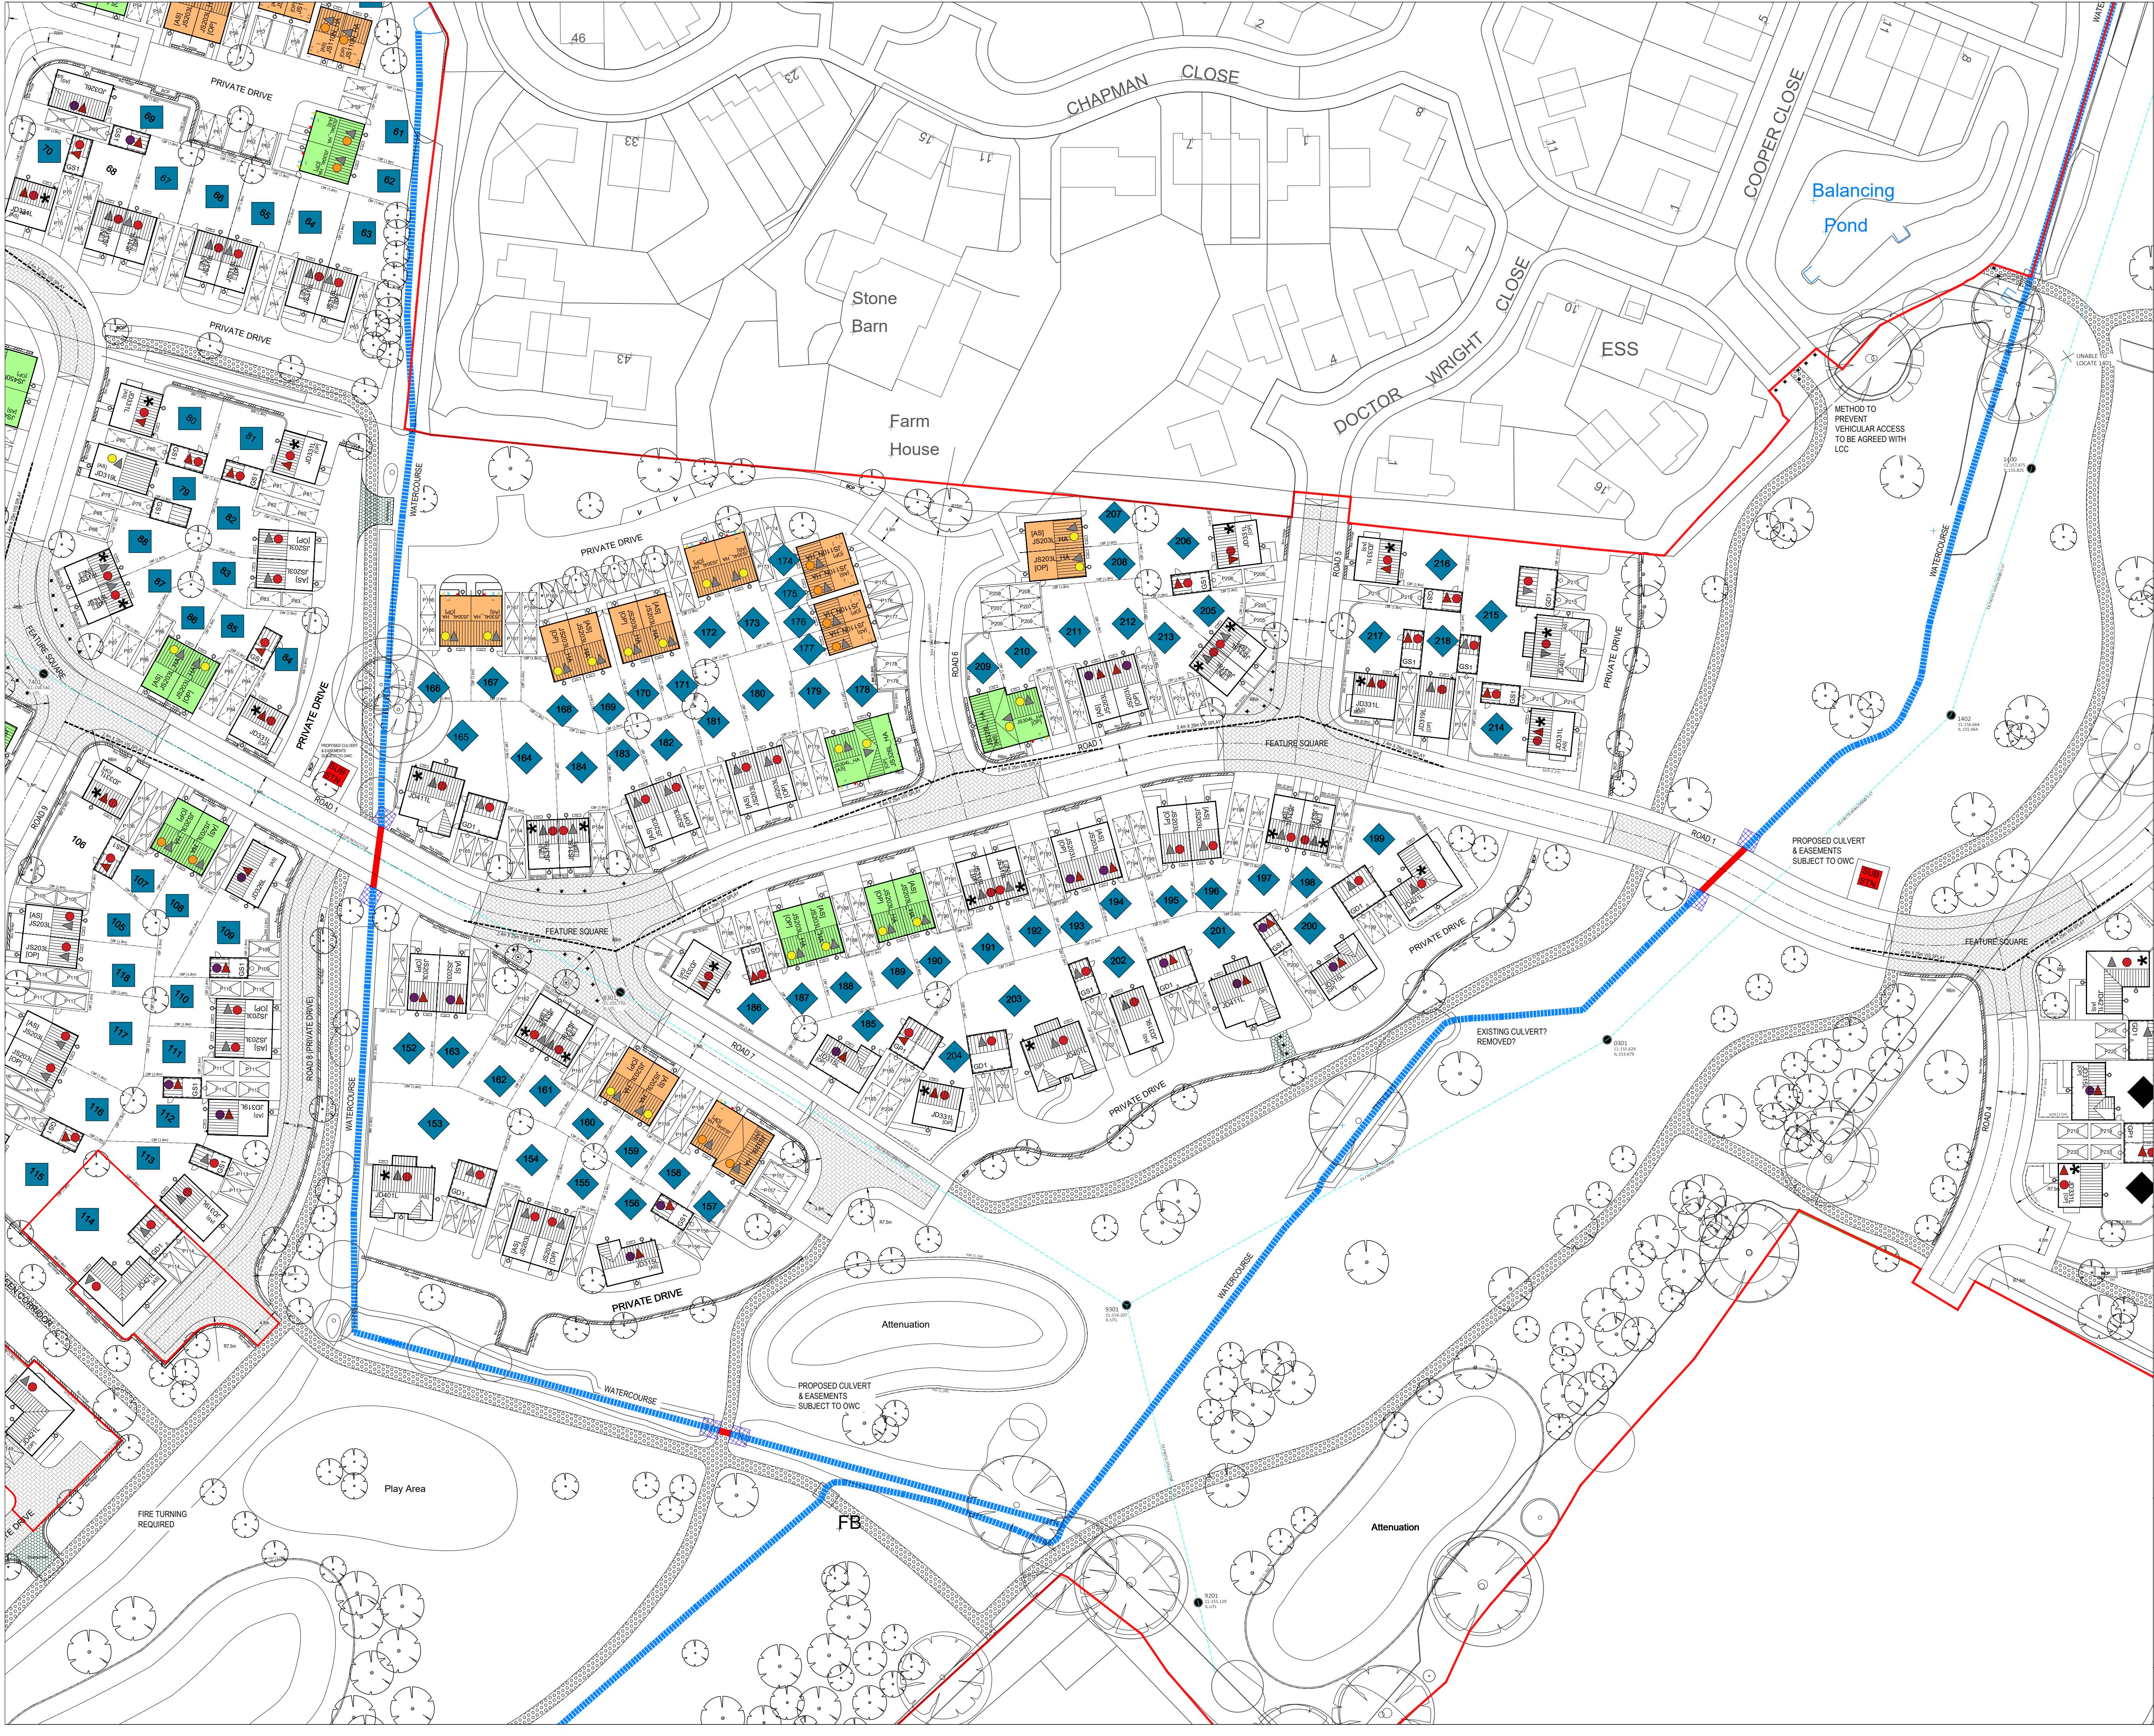

DRAWING LEGEND

BOUNDARY TREATMENTS:

- CBF (1.8M) 1.8m Close Board Fence
- BW (0.9M) 0.9m Brick Wall
- BW (1.8M) 1.8m Brick Wall
- PRF (1.2M) 1.2m High Post and Rail Fence with Mesh
- MTR (1.2M) 1.2m Metal Railing

VENTILATION:

- Plots 262-264 & 277-282 to feature Jelson Glazing Spec RW30dB.
- Plots 25-38, 119, 126-129 & 132-142 to feature Jelson Glazing Spec RW33dB.

CBF (2.4M) 2.4m Close Board Fence

BW (2.4M) 2.4m Brick Wall

BW (1.8M) 1.8m Brick Wall

Plots 25-38, 119, 126-129 and 132-142 are to be fitted with acoustic trickle vents providing a minimum of 38 dB noise reduction, comprising 33 dB from the glazing and frame, plus an additional 5 dB attenuation for background ventilation as recommended within the acoustic report.

PROPOSED MATERIALS:

- FACING BRICKS
 - IBSTOCK LEICESTER AUTUMN MULTI
 - IBSTOCK BRADGATE HARVEST ANTIQUE
 - WEINERBERGER ABBEYDALE RED MULTI
 - IBSTOCK IVANHOE WESTMINSTER
- RENDER
 - Rough cast Render - Off White
- ROOF TILES
 - MARLEY DUO MODERN SMOOTH GREY
 - MARLEY DUO MODERN OLD ENGLISH DARK RED

G	Plots 25-38, 119, 126-129 and 132-142 are to be fitted with acoustic trickle vents as per noise report. Plots 34, 72, 101, 114, 119, & 149 are now Brick Versions.	28.04.2026	XW
	Boundary treatment amended affecting plots 72, 80, 81, 99, 100, 101, 114, 115, 119, 133, 134, 148, 149, 153, 200, 201, 202, 203, 215.	03.06.2025	XW
	IBSTOCK WELBECK MIXTURE REPLACED WITH WEINERBERGER ABBEYDALE RED MULTI	08.01.2025	SPM
	Plot Substitutions at Plots 13, 16, 19, 20, 23, 26, 33, 43, 48, 61, 62, 90, 95, 99, 130, 131, 137, 138, 142, 147, 156, 166, 167, 172, 179, 185, 200, 210, 219, 223, 224, 243, 245	18.05.2023	HES
E	MATERIALS, BOUNDARY TREATMENTS AND VENTILATION ALL SHOWN ON ONE PLAN FOR EASE. WALL TO FRONT OF SITE AMENDED.	02.03.2023	LM
D	RW & AG HEIGHTS AMENDED.	15.03.22	JC
C	RETAINING WALL HEIGHTS ADDED. KNEE RAIL FENCES ADDED	23.02.22	JC
B	DESCRIPTION	DATE	BY
A			
REV			

PROJECT TITLE:
PROPOSED RESIDENTIAL DEVELOPMENT
LOWER GRANGE FARM
MARKFIELD
LEICESTERSHIRE

DRAWING TITLE:
Ventilation, Materials & Boundary Treatment Plan - Phase 2

DRAWING SCALE:
1:500 @ A1

DRAWN BY:
SPM

DRAWING STATUS:
FOR CONSTRUCTION

DRAWING NUMBER:
-

CHECKED BY:
-

DRAWING DATE:
23/08/2021

DRAWING REVISION:
G

TECHNICAL
DEPARTMENT



JELSON LTD
370 LOUGHBOROUGH ROAD
LEICESTER
LE4 5PR
Tel: 0116 2661541 - Fax: 0116 2664589 - Web: www.jelson.co.uk