


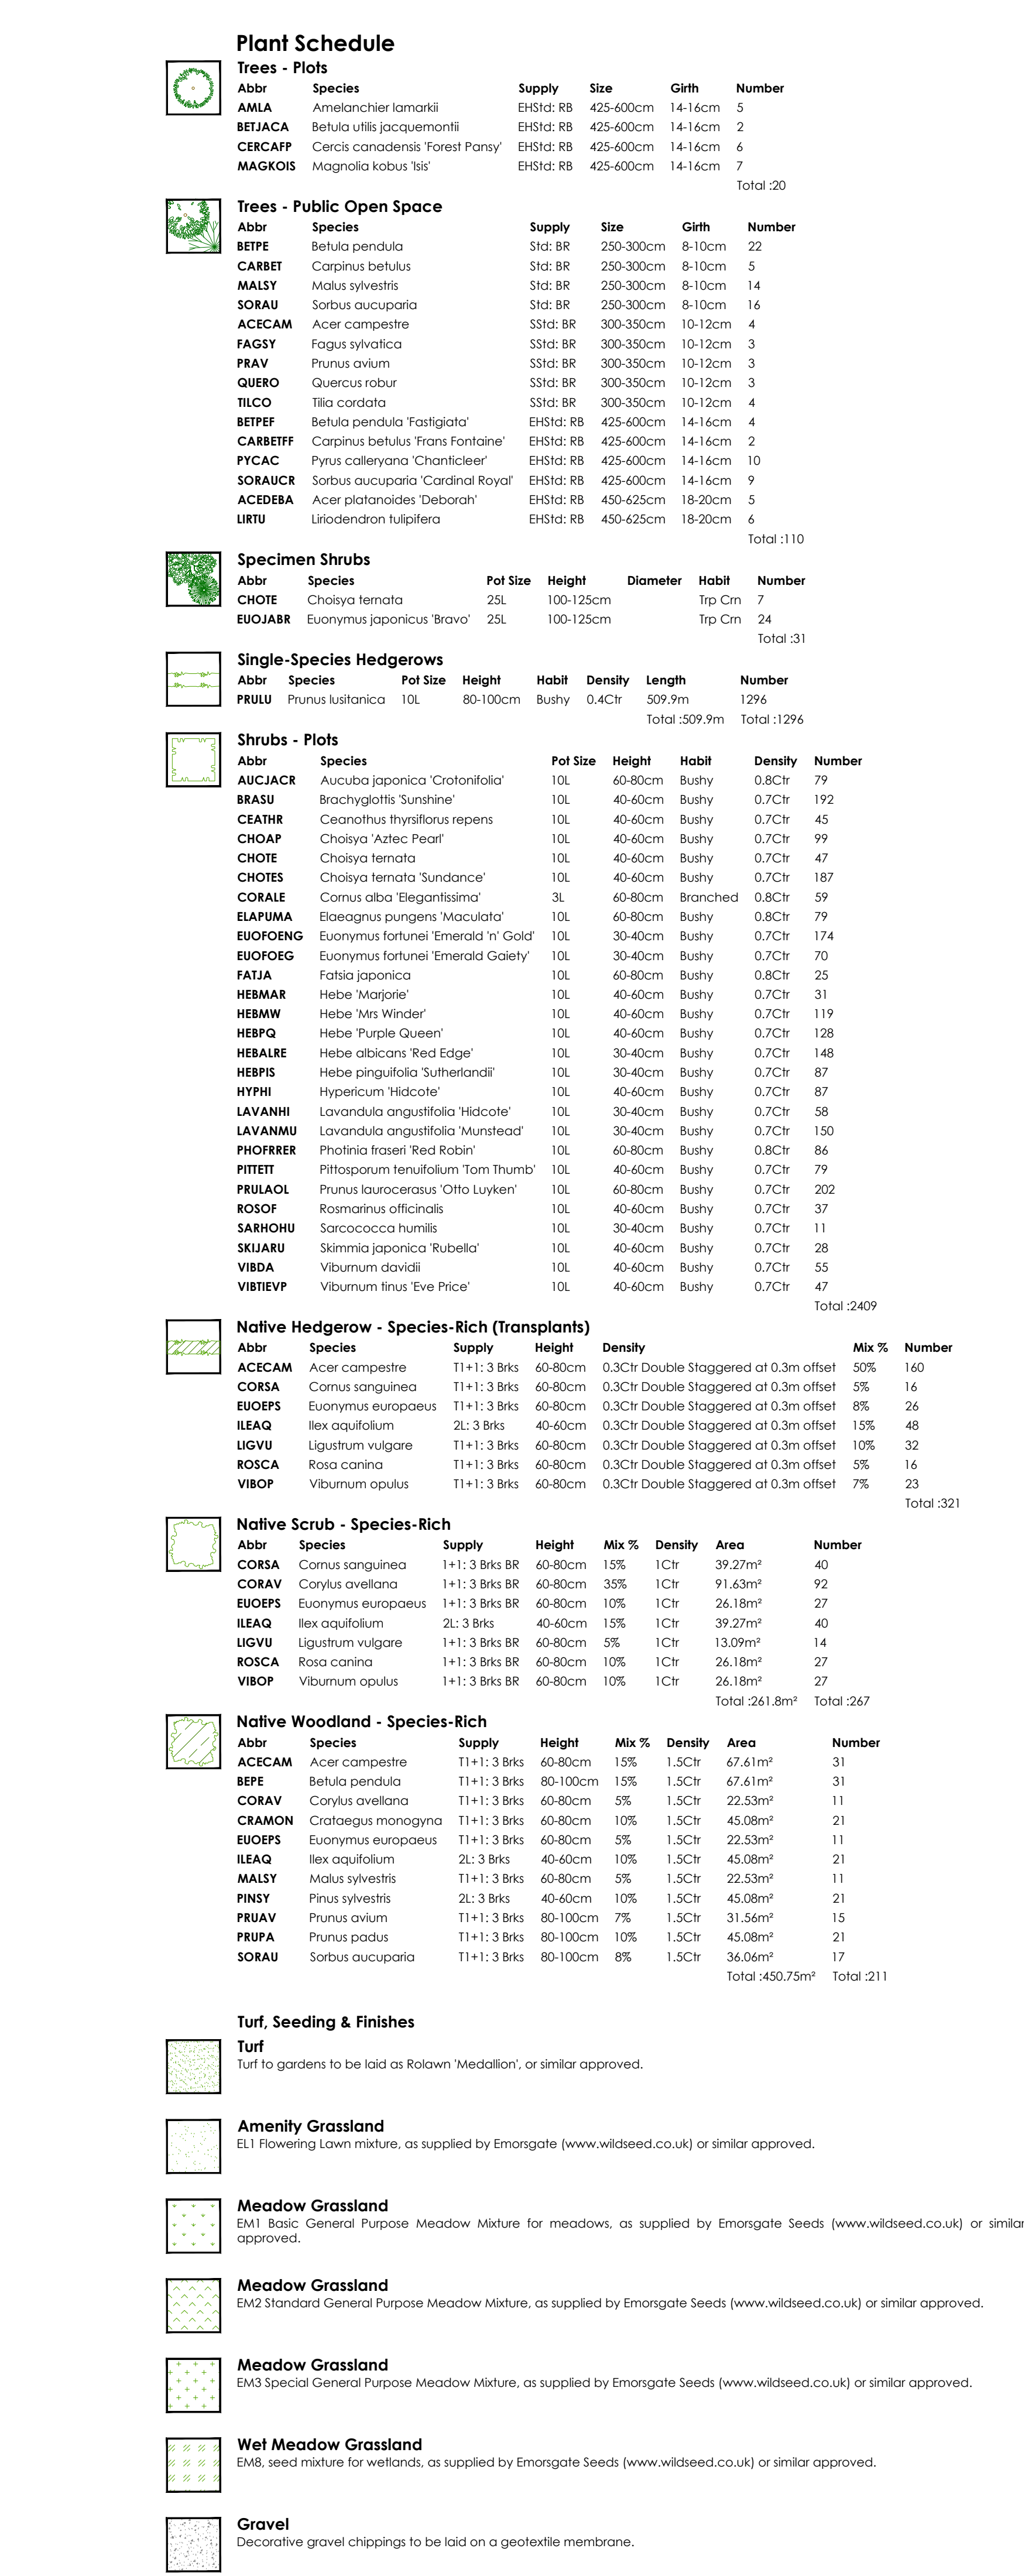

Location Plan		Date		Title	
A	01/05/25	Updated in the with latest planning Wood.		JS	Kirkby Road, Desford
B	05/06/25	Updated in line with latest planning Wood and increase of amenity space.		EW	Drawing title
C	18/06/25	Rise, south and garage added and amenity grassland updated.		JS	Landscape Proposals - Detailed
D	14/07/25	Landscape updated to reflect latest planning input.			(Sheet 3 of 3)

Status	
PLANNING	
Client	
Davidsons Developments Ltd	
Scale	Drawn by
1:250 @ A0	JS
Date	Checked by
26/07/2024	HJ
Reference	
	GL2335 IP 03D