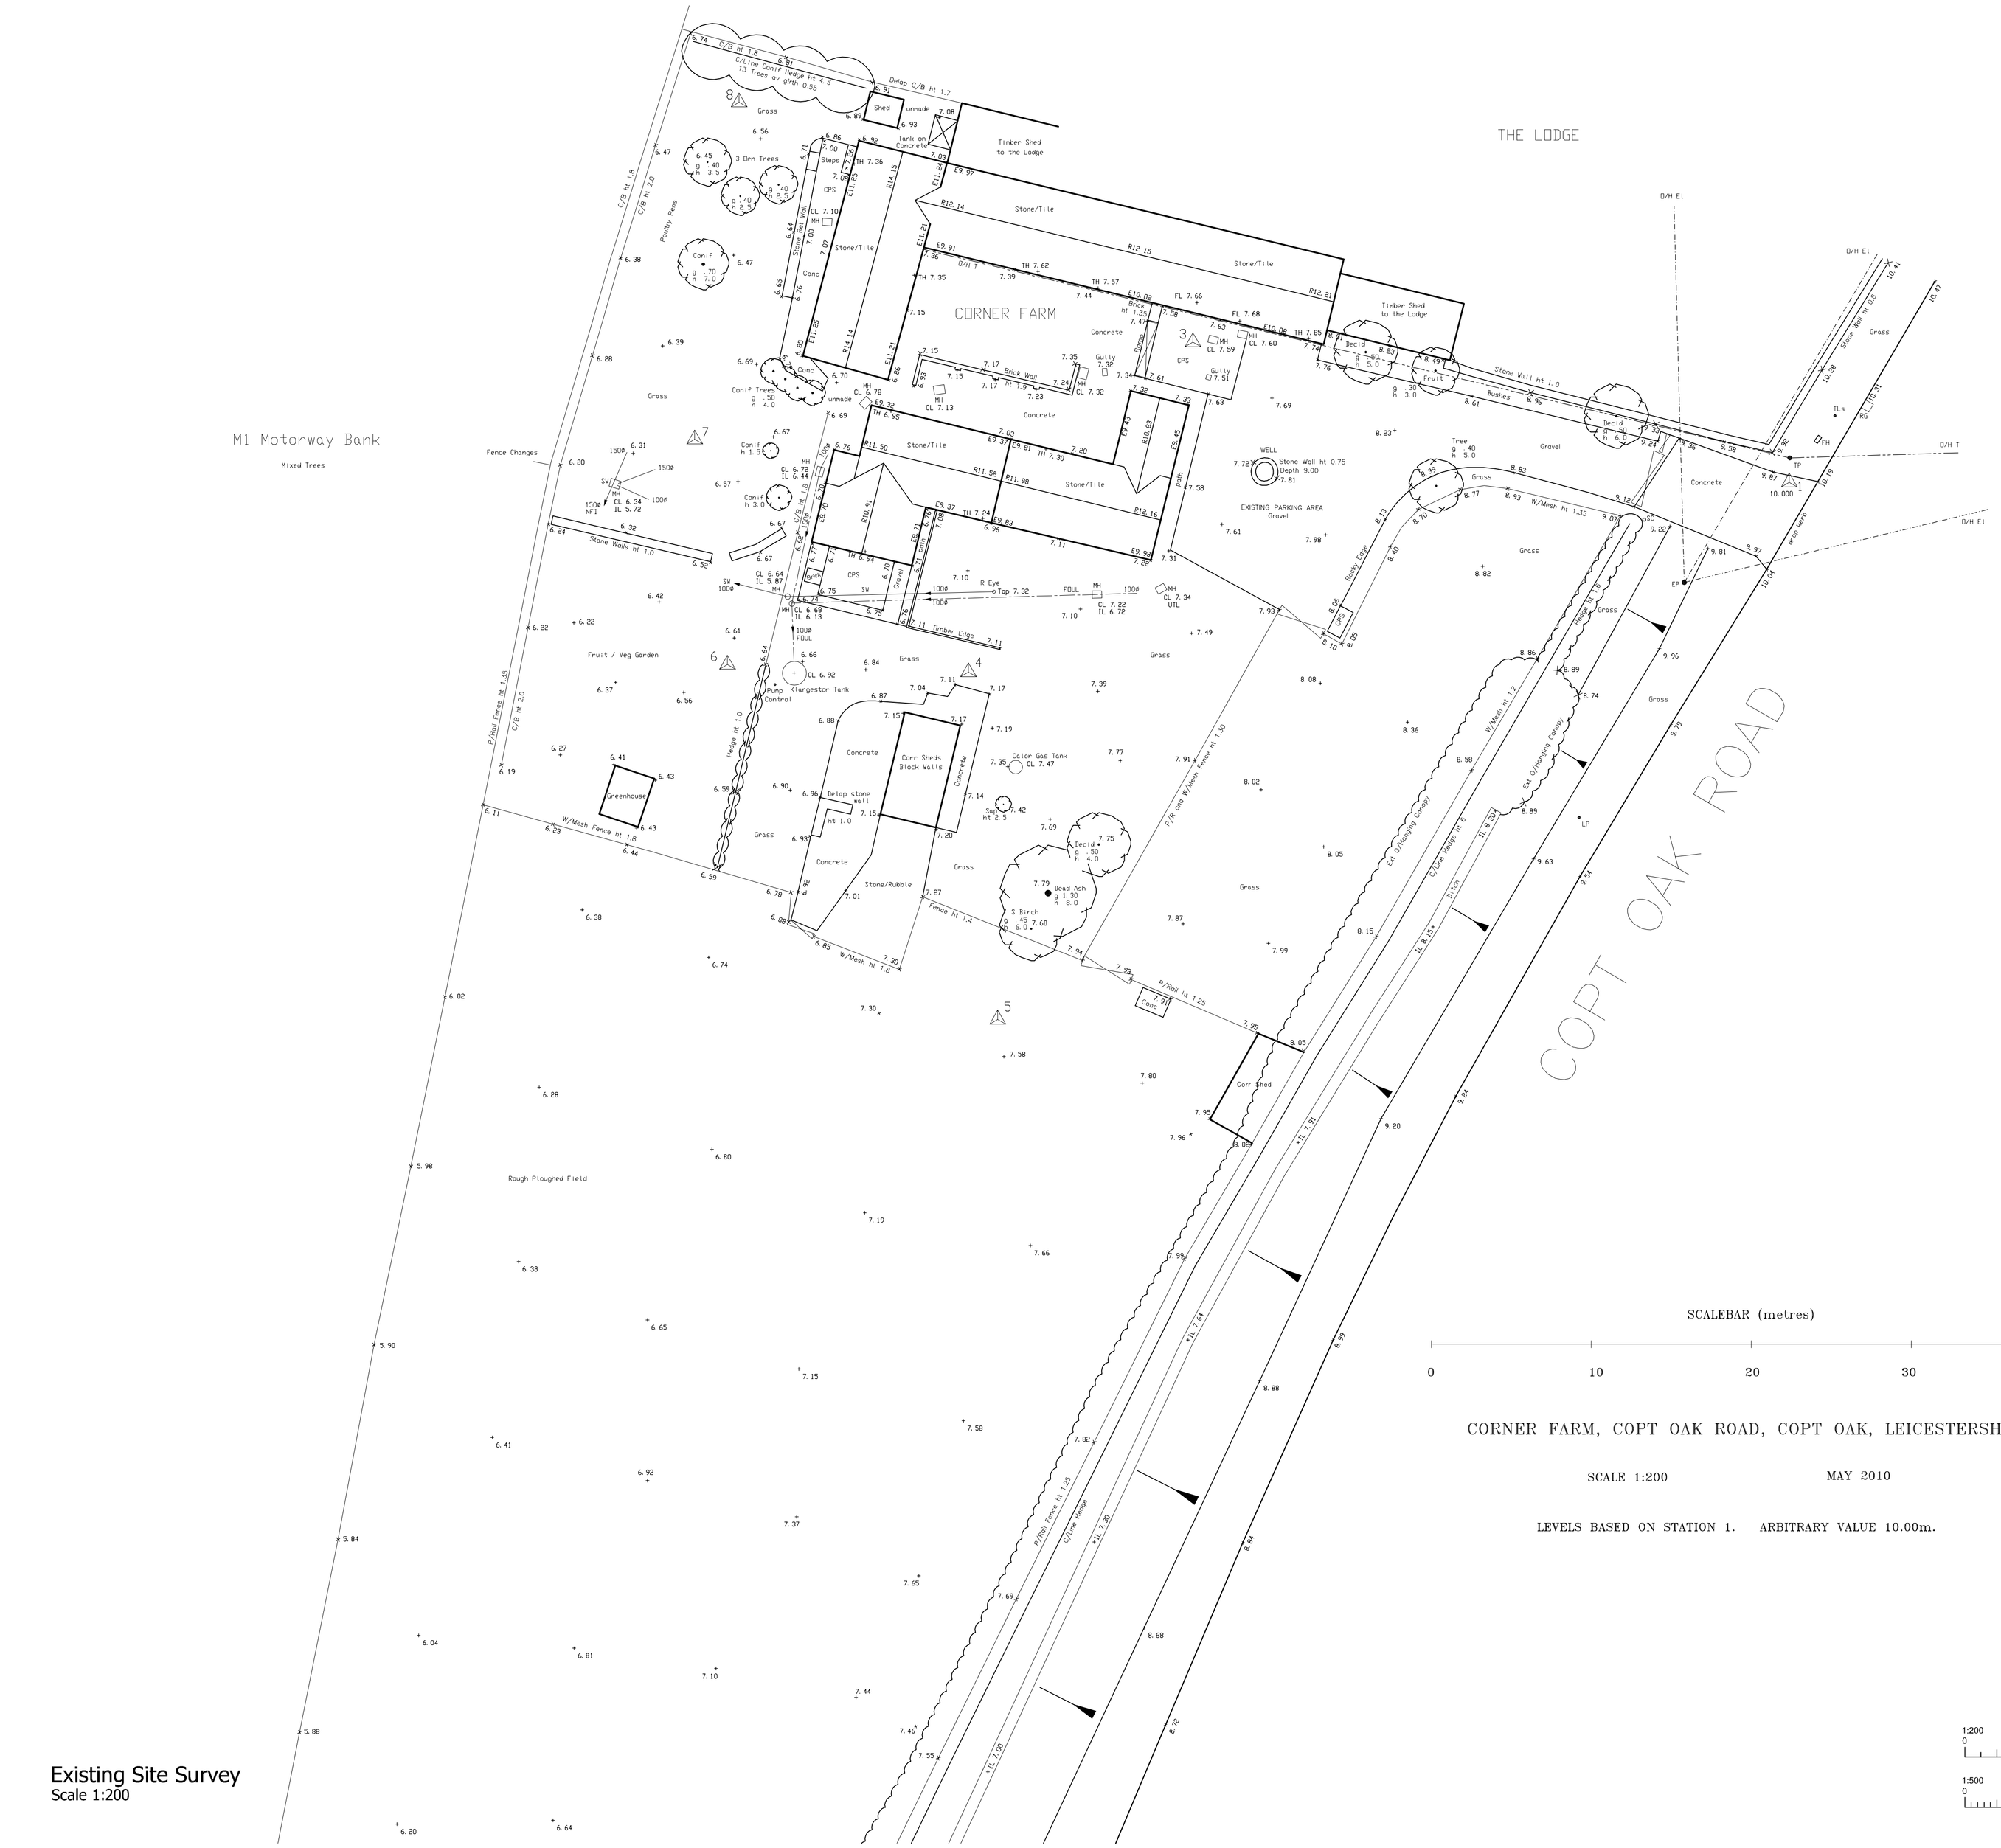


Existing Site Survey
Scale 1:200

SCALEBAR (metres)

0 10 20 30 40

CORNER FARM, COPT OAK ROAD, COPT OAK, LEICESTERSHIRE.

SCALE 1:200 MAY 2010

LEVELS BASED ON STATION 1. ARBITRARY VALUE 10.00m.

1:200 0 4 8 12 Metres

1:500 0 10 20 30 Metres

Indicative North

Revisions : A Parking provision noted 24/06/10

Figured dimensions must be taken in preference to scaled dimensions and any discrepancies are to be referred to David Granger Architectural Design Limited. Contractors, subcontractors and suppliers must verify all dimensions on site before commencing any work or making any workshop drawings. All drawings are copyright of David Granger Architectural Design Limited.

DAVID GRANGER
Architectural Design Limited
The Old Dairy, Mill St., Packington,
Ashby-de-la-Zouch, Leics. LE65 1WN
Tel: 01530 560939 Fax: 01530 560115
www.davidgrangerdesign.com
Company Reg. No. 5068912

Project
Corner Farm
Copt Oak Road
Copt Oak
Leicestershire

Drawing Title
Topographical Survey
Sheet 2 of 2

Client
Mrs S & Mr R. Johnson

Drawing No.
07.2232.02 A

Date
May 2010

Scale (A1 Size)
As Shown

Drawn by
CM

Checked by
DG