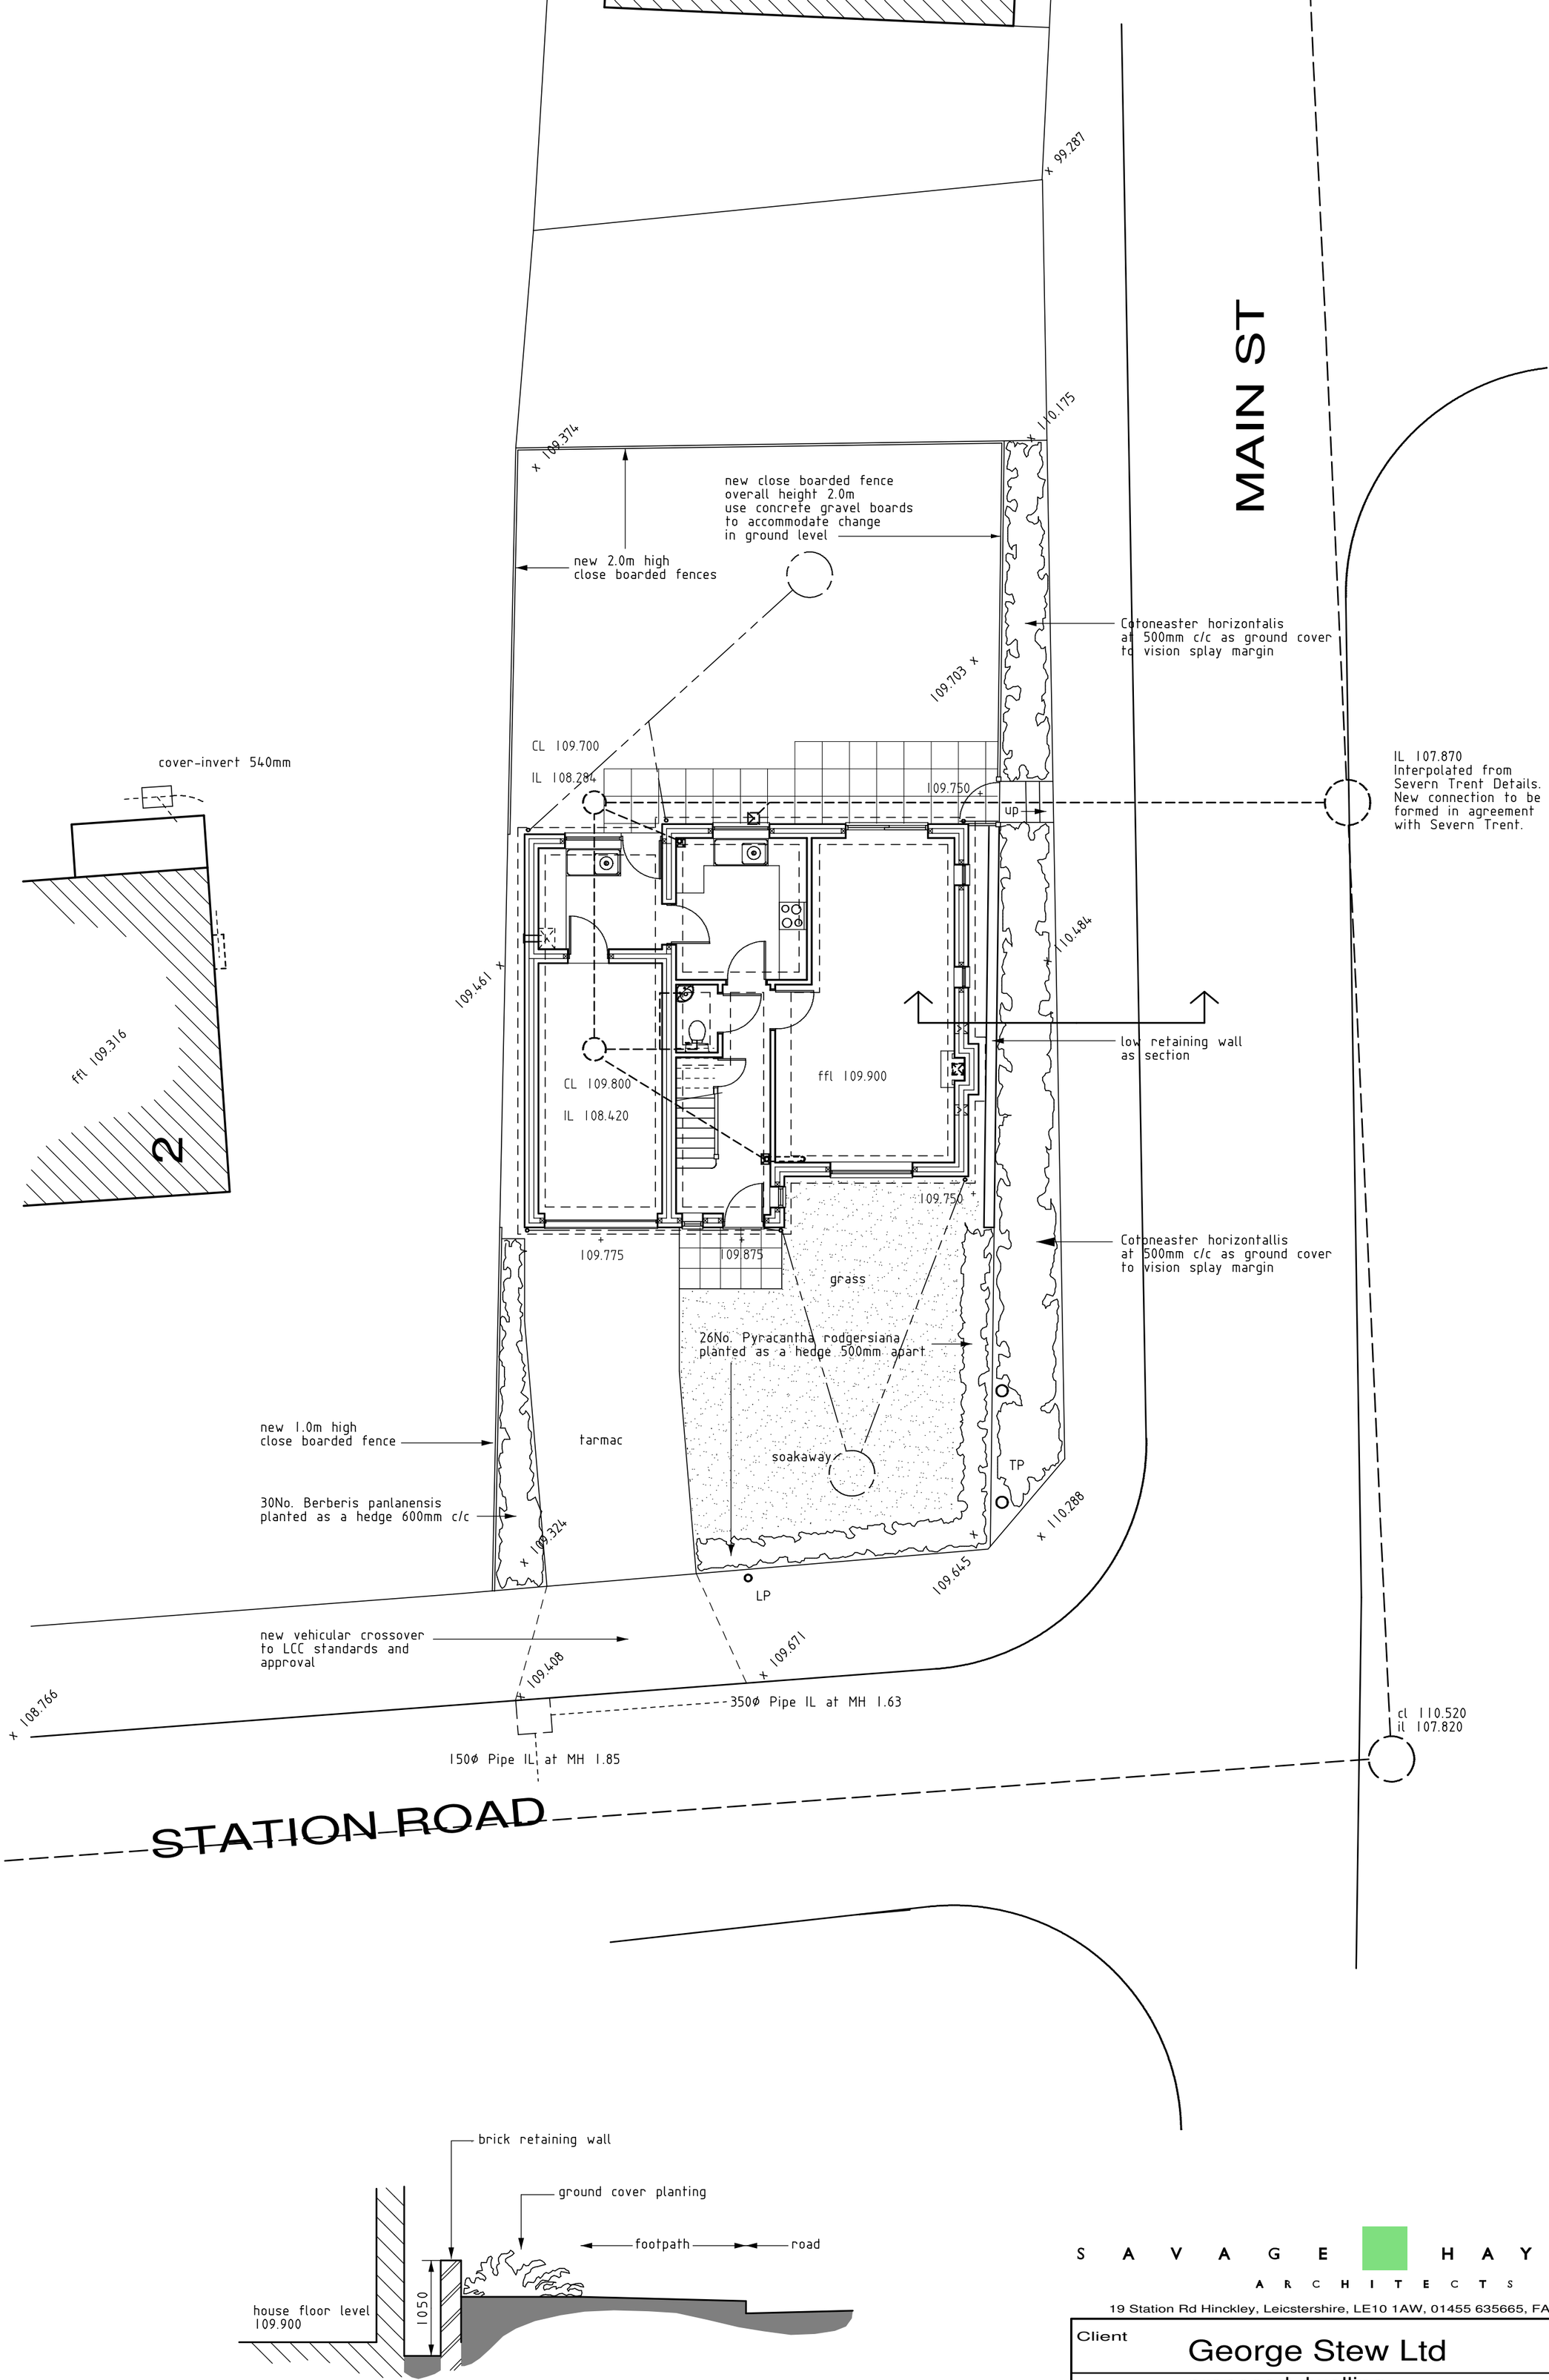

section through
retaining wall

REVISIONS

B - landscaping added Aug 2009

S A V A G E H A Y W A R D
A R C H I T E C T S
19 Station Rd Hinckley, Leicstershire, LE10 1AW, 01455 635665, FAX- 01455 618971

Client	George Stew Ltd
Project	proposed dwelling Station Rd/Main St, Higham on the Hill
Drawing	drainage & external works

				Drawing No
Auth	JRH/LJW	Date	JUNE 2009	14 B
Scale	1 : 100	Job No	08 / 133	

THIS DRAWING IS THE COPYRIGHT OF SAVAGE HAYWARD REPRODUCTION IN ANY FORM OF WHOLE OR PART IS FORBIDDEN WITHOUT PRIOR WRITTEN PERMISSION OF THE COPYRIGHT HOLDER
DO NOT SCALE FROM DRAWING AND ONLY FIGURE DIMENSIONS ARE TO BE USED