


Schedule						
Symbol	Label	Quantity	Catalog Number	Description	Lumen Output	Wattage
	A1t	3	DSX0.1.A1A104.FW on 6m Column, 5 Degree Tilt Bracket	D-Series 0 Area luminaire	9673	81
	A1s	4	DSX0.1.A1A104.FW.BLS on 6m Column	D-Series 0 Area luminaire	7553	81
	B	7	DEWL.A014.NR.CGL Wall Mounted at Height Shown	Denver Elite Wall	1326	12

Statistics						
Description	Symbol	Avg	Min	Max	Min/Avg	Max/Avg
Car Park	+	19 lux	5 lux	0.26		
Spill	+	0 lux	0 lux	0.00		
Spill to No.1 with a 2m hedge modelled	+	0 lux	0 lux	N/A		
Building Perimeter	+	19 lux	3 lux	0.16		

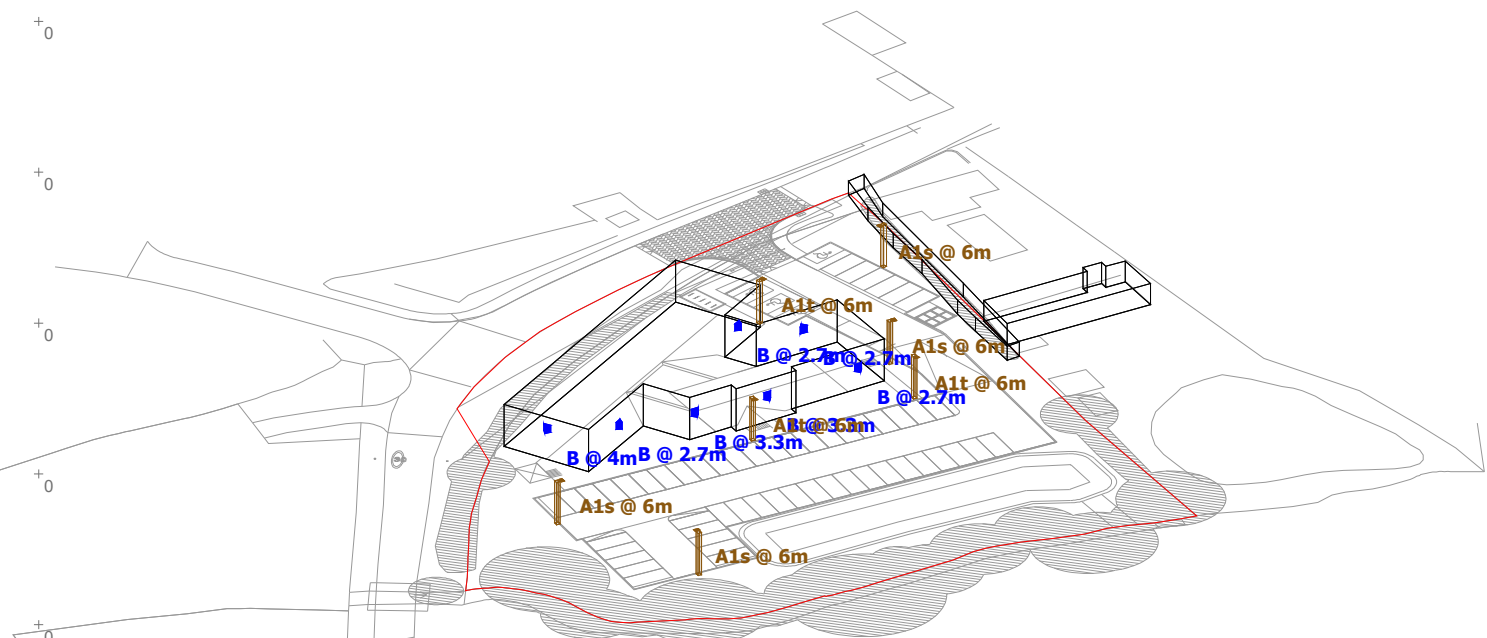

Note
HoloPhane Europe Ltd offer a Lighting Design Service in good faith and without charge, every effort is made to ensure we interpret the design specification accurately. All illuminance values shown are the result of theoretical computer calculations; summated by luminaires positioned in a fixed relationship to each other and the statistical zone. In practice the values may vary due to tolerances in column installation, luminaire orientation, surface reflectance and fluctuations in power supply (voltage). Results provided within this design are derived from product specific photometry, the substitution of alternative luminaires will not produce comparable results.