




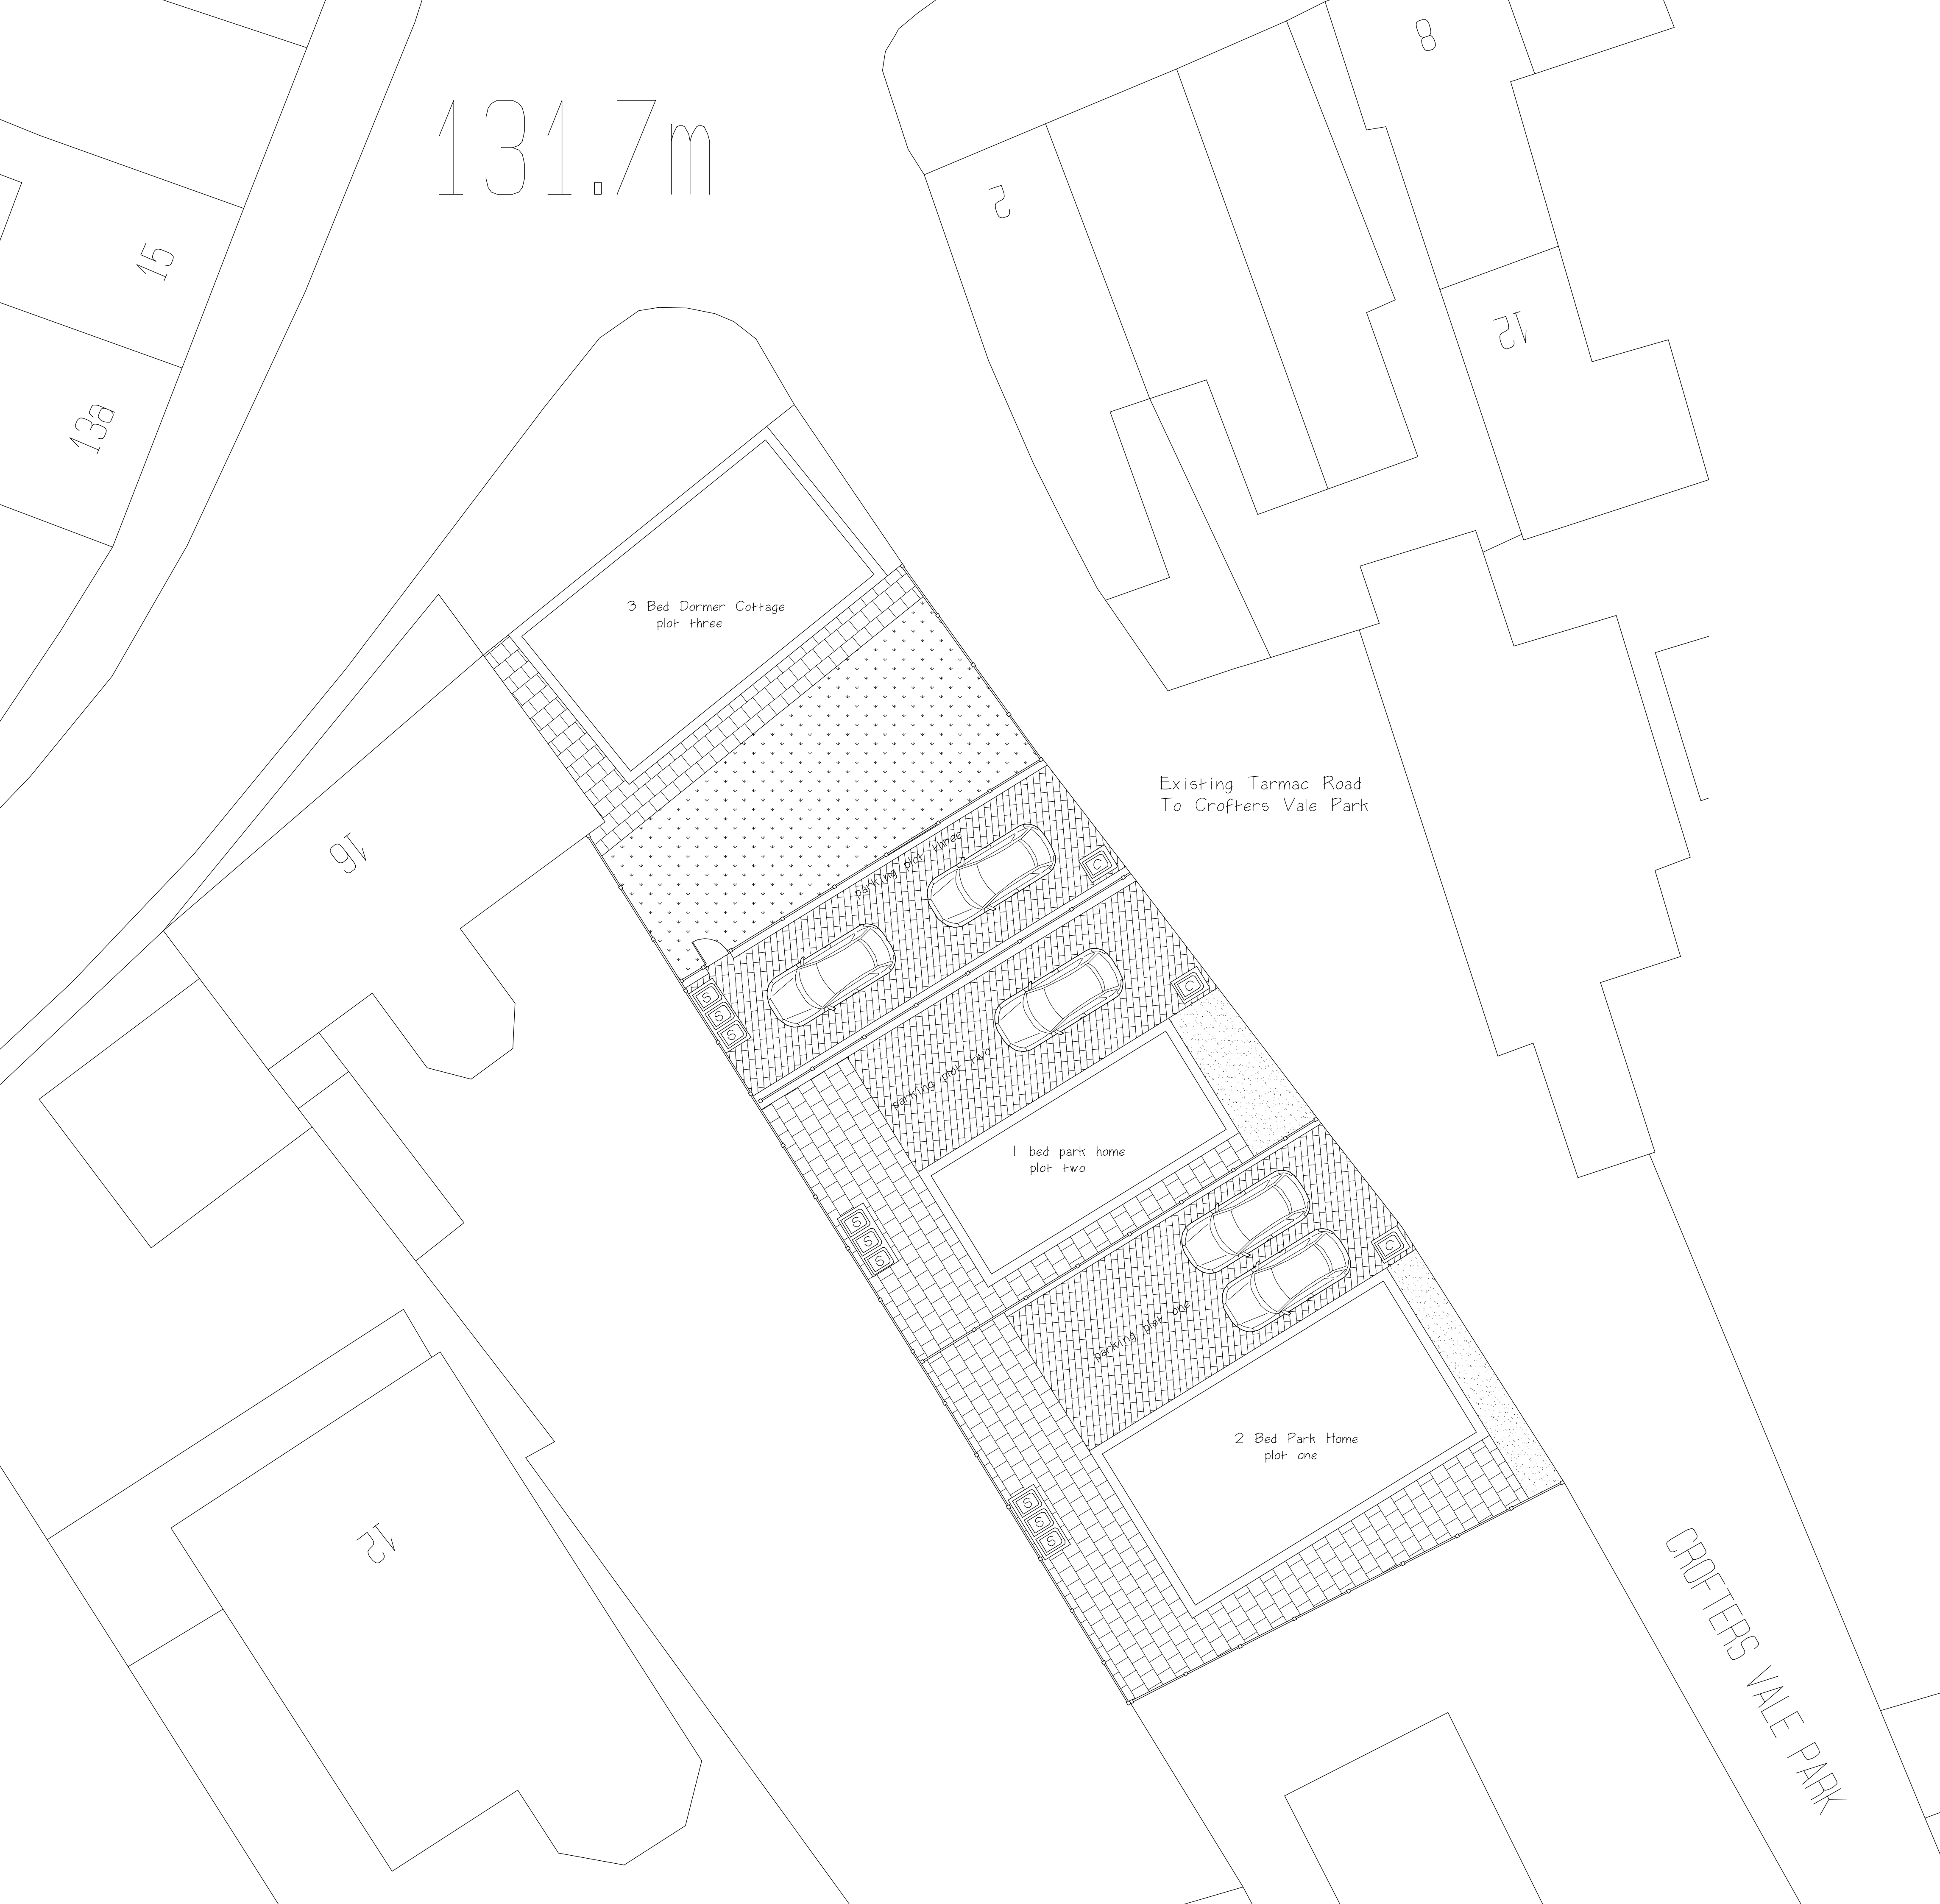


KEY

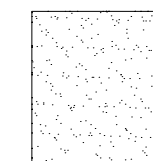


Gravel Maintenance Strip
With Planters

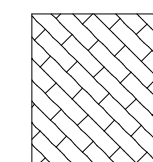

Concrete Block Pavers To Driveways

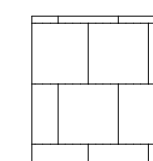


Concrete Slab Paving To Patios And Paths

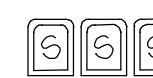


waste and recycling containers storage



waste and recycling containers collection area

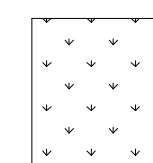

Areas Reinstated To Grass,
Grass seed to be sown between 1st March
and 1st May.Turf to be laid at any time

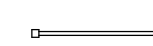

1.8m close boarded fencing

CLIENT
Charles Quinn

JOB TITLE
**Land Corner Of,
Crofters Vale Park
And Main Street
Barlestone
Leicester**

DRAWING TITLE
Landscaping Details

SCALE 1:100	SHEET A1	DATE Feb 2024	DRAWN BY A Moore
----------------	-------------	------------------	---------------------

ANDREW MOORE
ARCHITECTURAL SERVICES
Tel; 07973397765
Email;andrewmoore@workmail.com

DRG NO 1641	SHEET NO
-----------------------	----------