
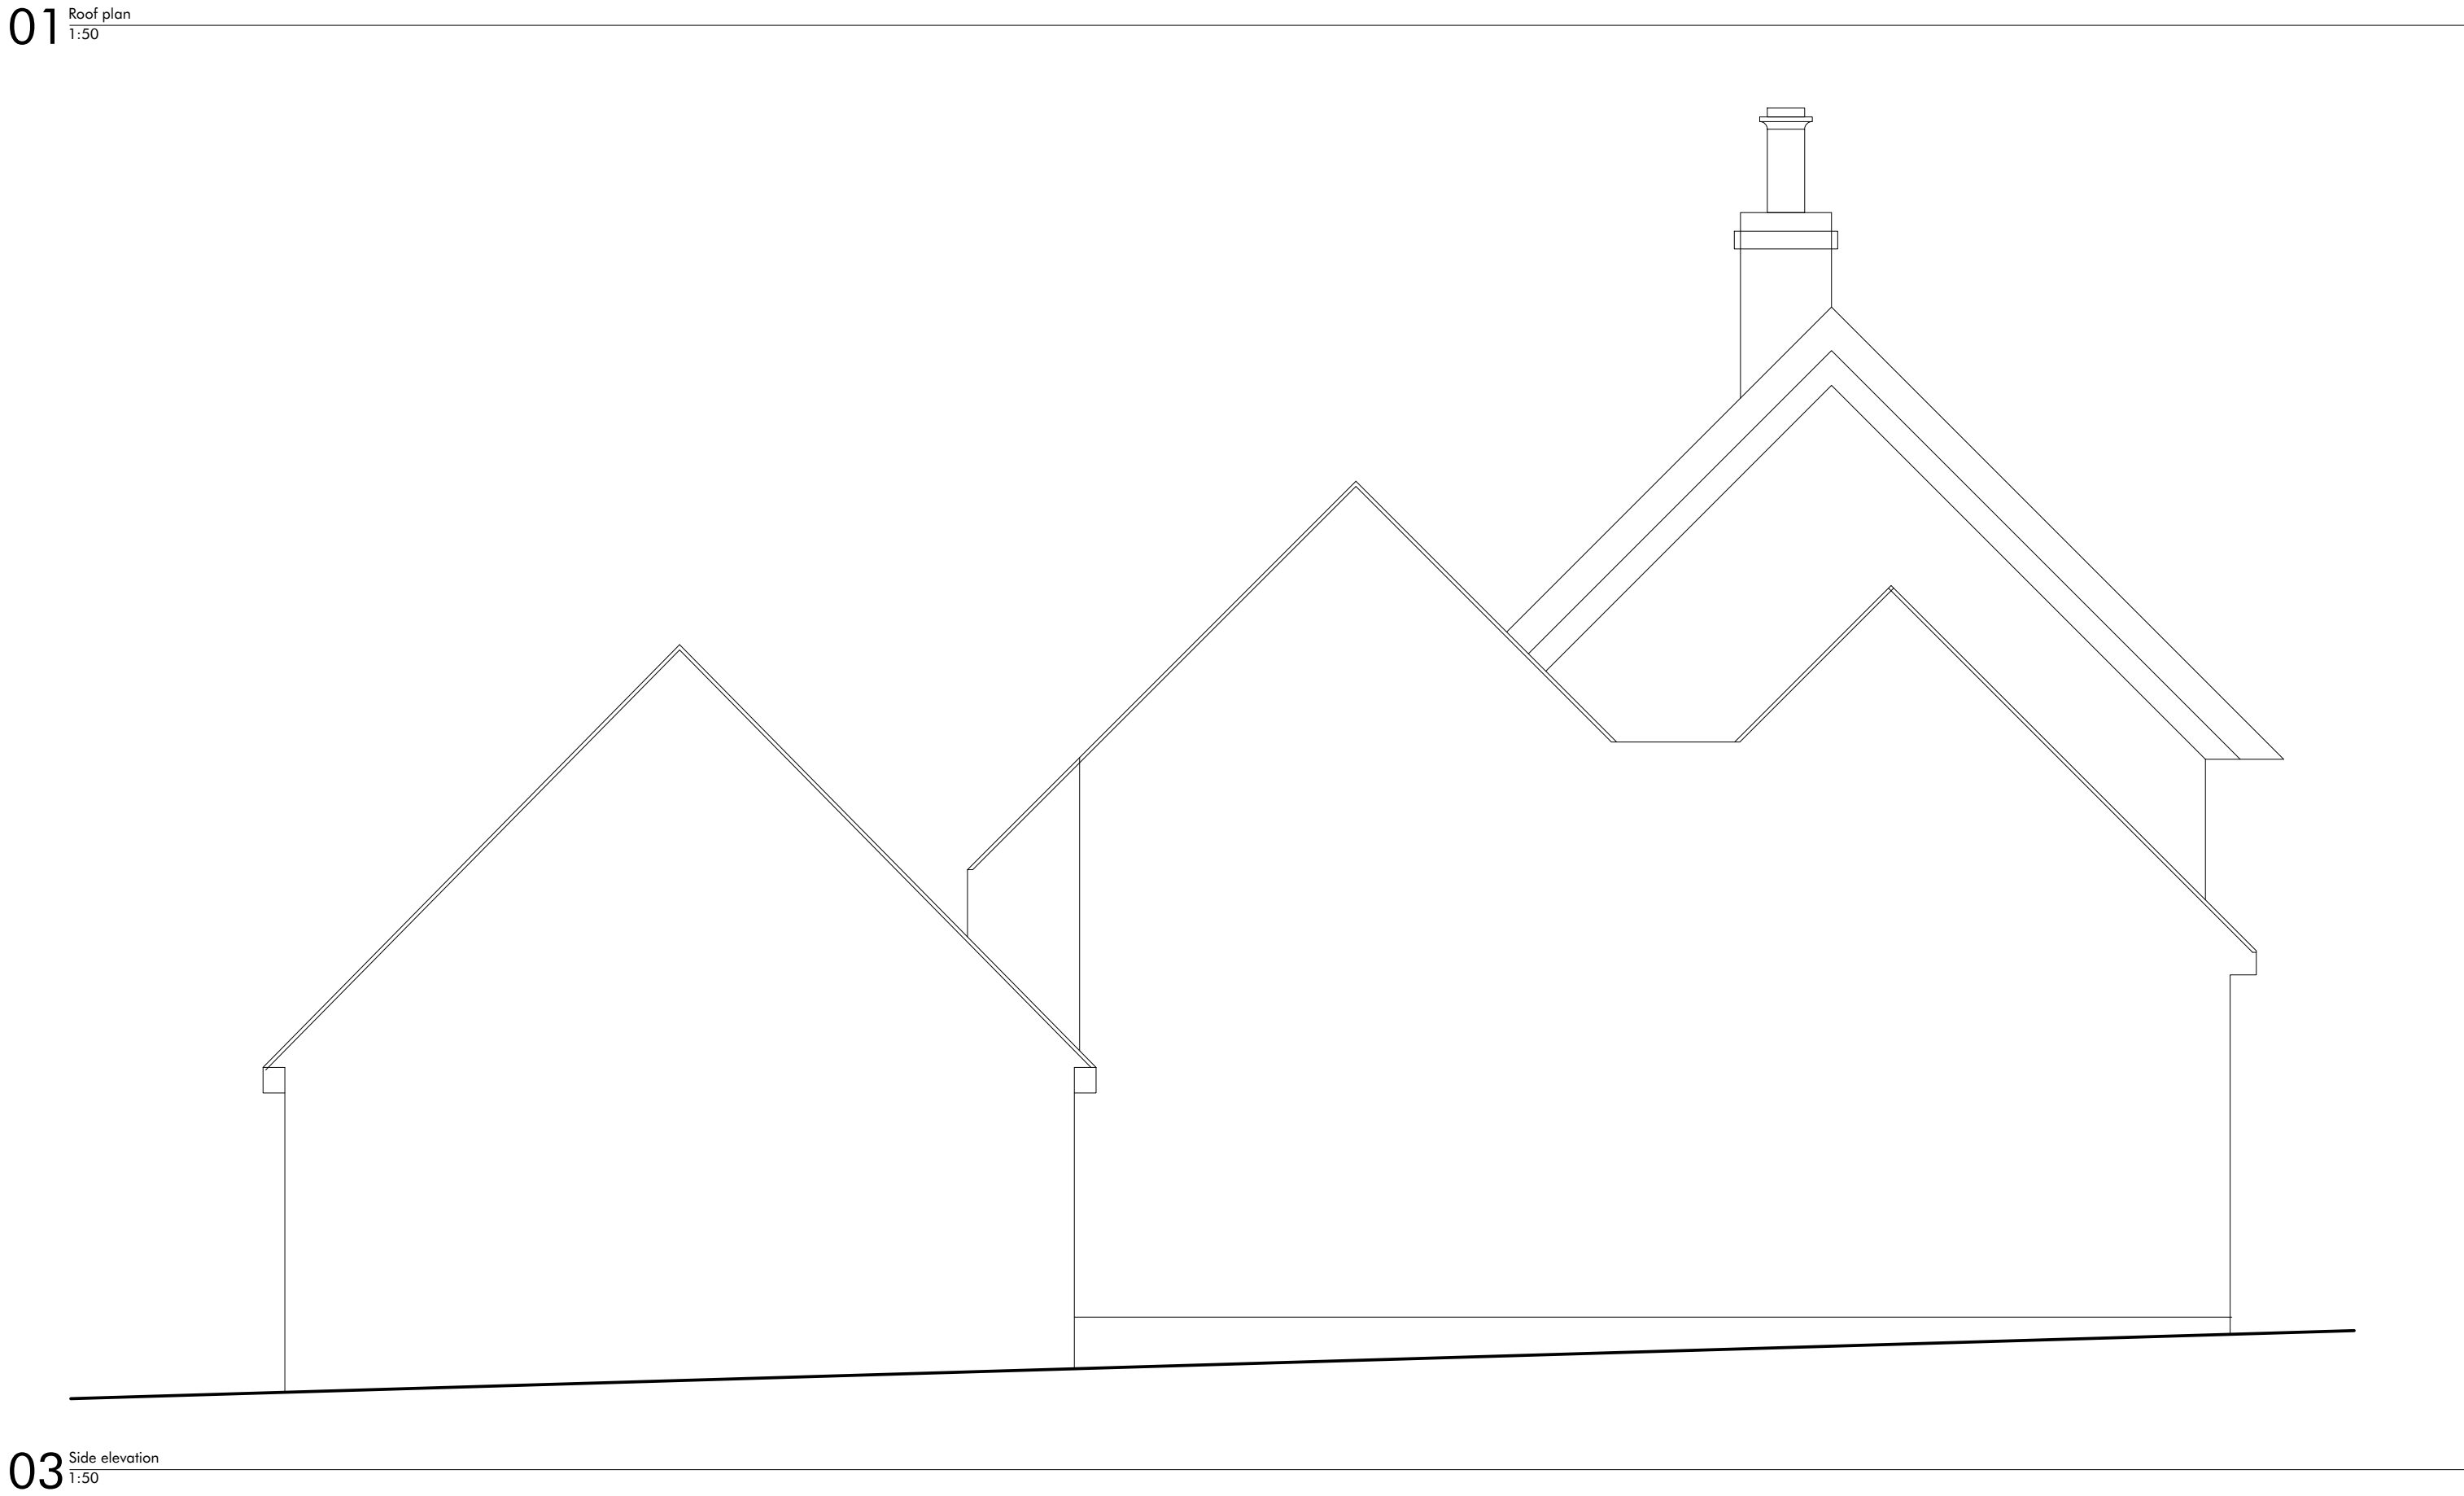


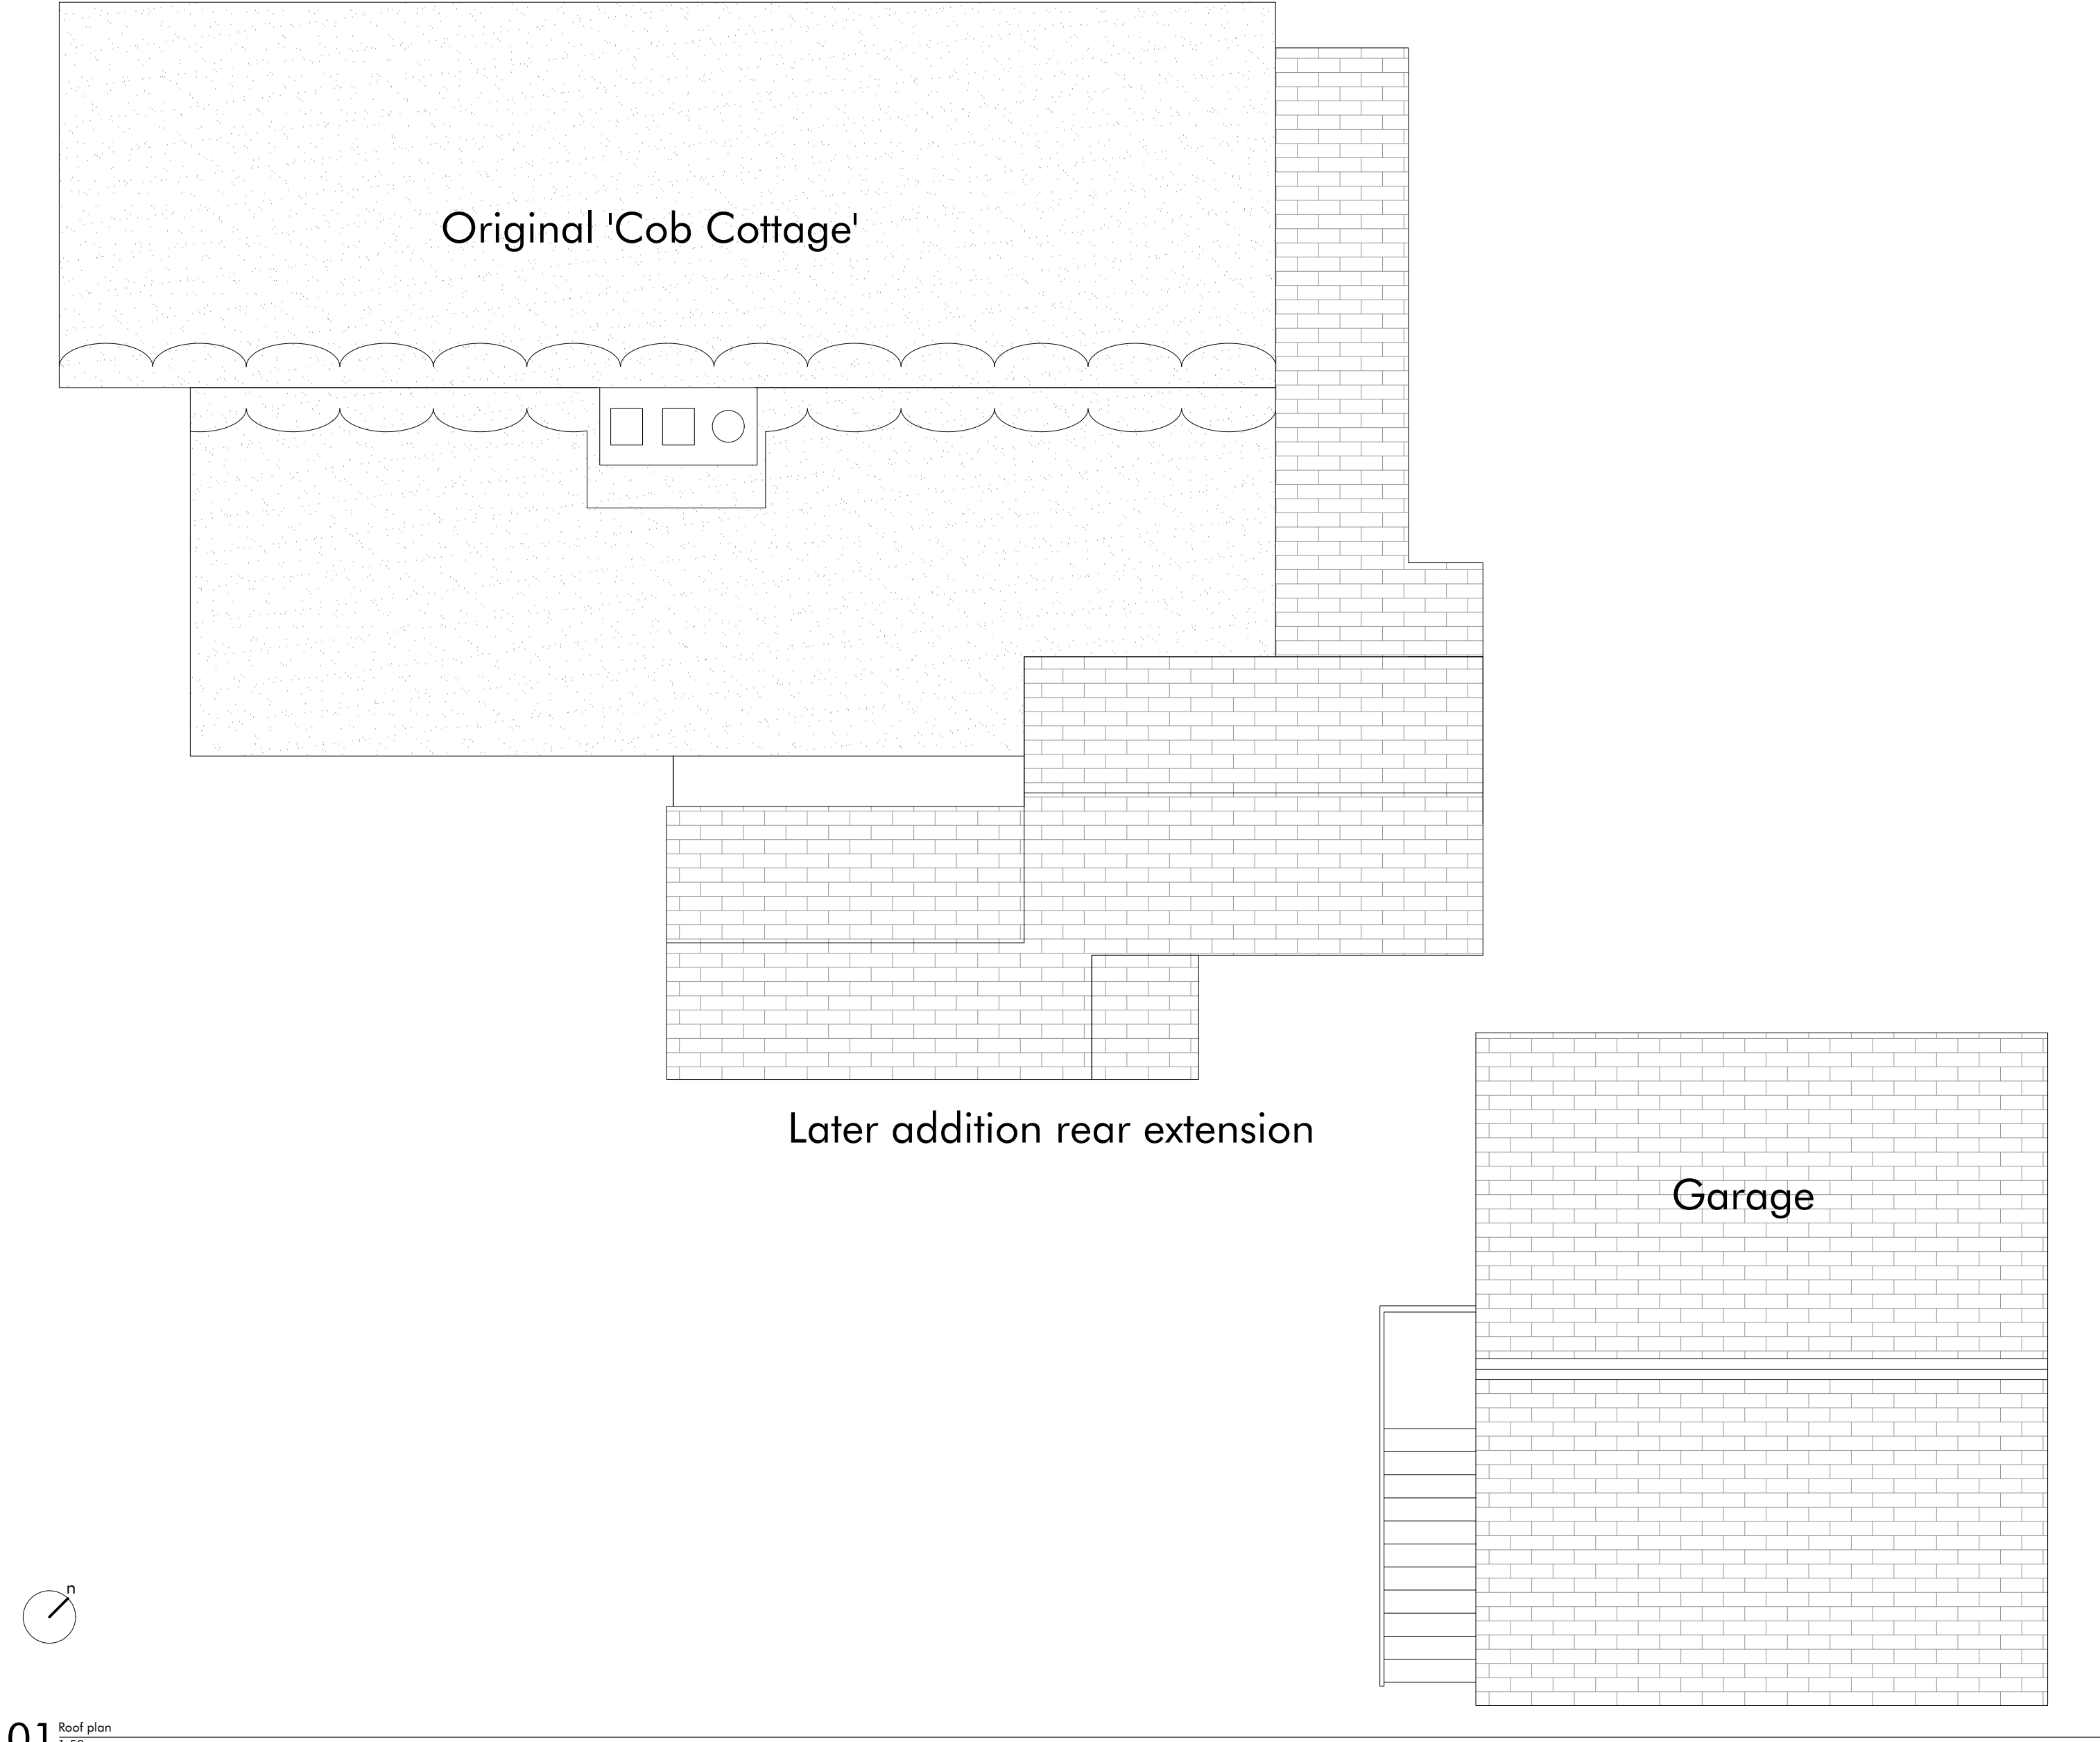

General Notes

No implied license exists. This drawing should not be used for solicitors' work for the purposes of valuation. Our drawings are for information only and are not to be used for any other purpose. All dimensions are to be checked on site for the contractor and such dimensions to be their responsibility. All work must comply with relevant British Standards and Building Regulations requirements. Drawing errors and omissions to be reported to the architect.

Notes

Keyplan

Scale Bar

0m 0.5m 1m 2.5m

new makers bureau

Client
Neil Womersley

Project	36 Main Street
Drawing Title	Existing drawings
Project Number	0044
Status	Planning
Scale at A1 (A3)	1:50 (1:100)
Date	18.04.2024
Drawn by	LK
Checked by	JH
Drawing Number	0044-NMB-01-XX-DR-A-1000
Rev	00