


PLANNING CONDITIONS:

The soft landscaping scheme shall be maintained for a period of five years from the date of planting. During this period any trees or shrubs which die or are damaged, removed, or seriously diseased shall be replaced by trees or shrubs of a similar size and species to those originally planted.

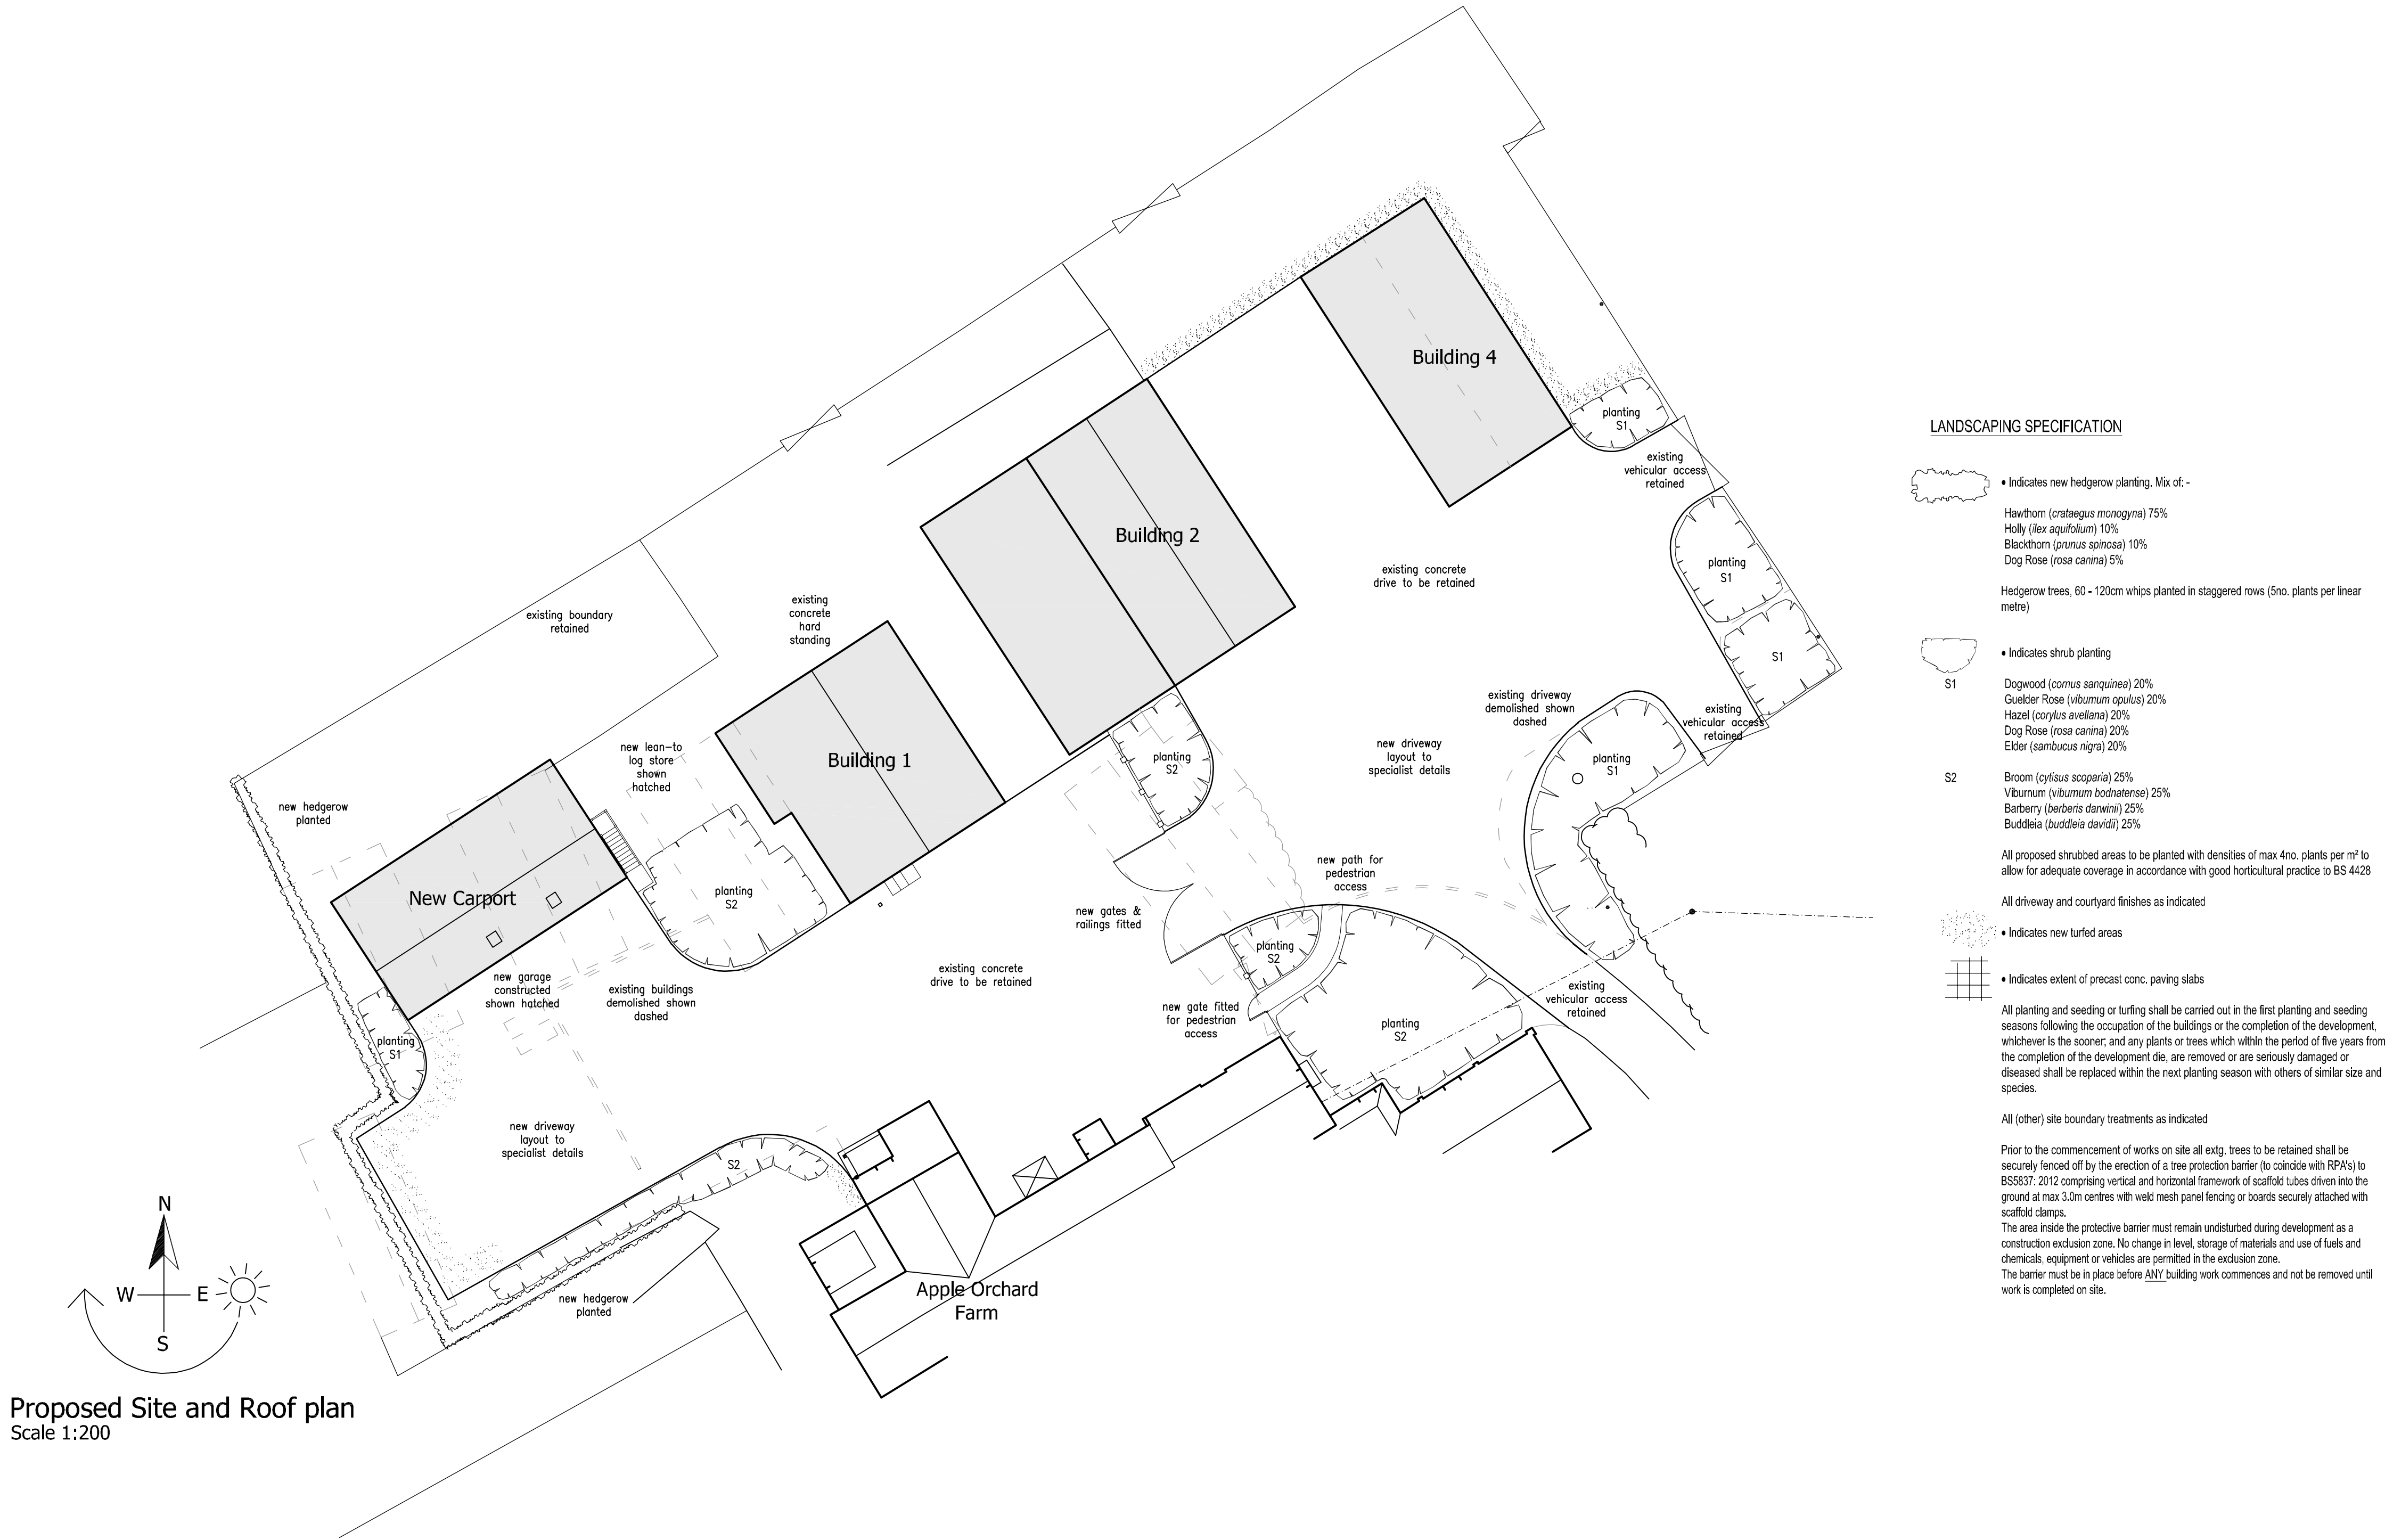

Revisions : A Client amendments 11.06.24

Figured dimensions must be taken in preference to scaled dimensions and any discrepancies are to be referred to David Granger Architectural Design Limited. Contractors, subcontractors and suppliers must verify all dimensions on site before commencing any work or making any workshop drawings. All drawings are copyright of David Granger Architectural Design Limited. Ordnance Survey Data © Crown Copyright. All rights reserved. Licence No. AR100020449. Landmark Ref. L160816



DAVID GRANGER
ARCHITECTURAL DESIGN LIMITED

Project
Proposed Extensions & Alterations
Apple Orchard Farm
Dadlington
Leicestershire

Drawing Title
Planning Conditions
Sheet 1 of 5

Client
Mr and Mrs G. Sclater

Drawing No.
15.3135.29 A

Date
December 2023
Drawn by
JBH

Scale (A1 Size)
As Shown
Checked by
MP

The Old Cottage Hospital, Leicester Road,
Ashby-de-la-Zouch, Leicestershire, LE65 1DB

Tel: 01530 560939
www.davidgrangerdesign.com
Company Reg. No. 558912

DETAILED PLANNING PROPOSALS

PROPOSED EXTENSIONS AND ALTERATIONS ~ APPLE ORCHARD FARM ~ DADLINGTON ~ LEICESTERSHIRE

