
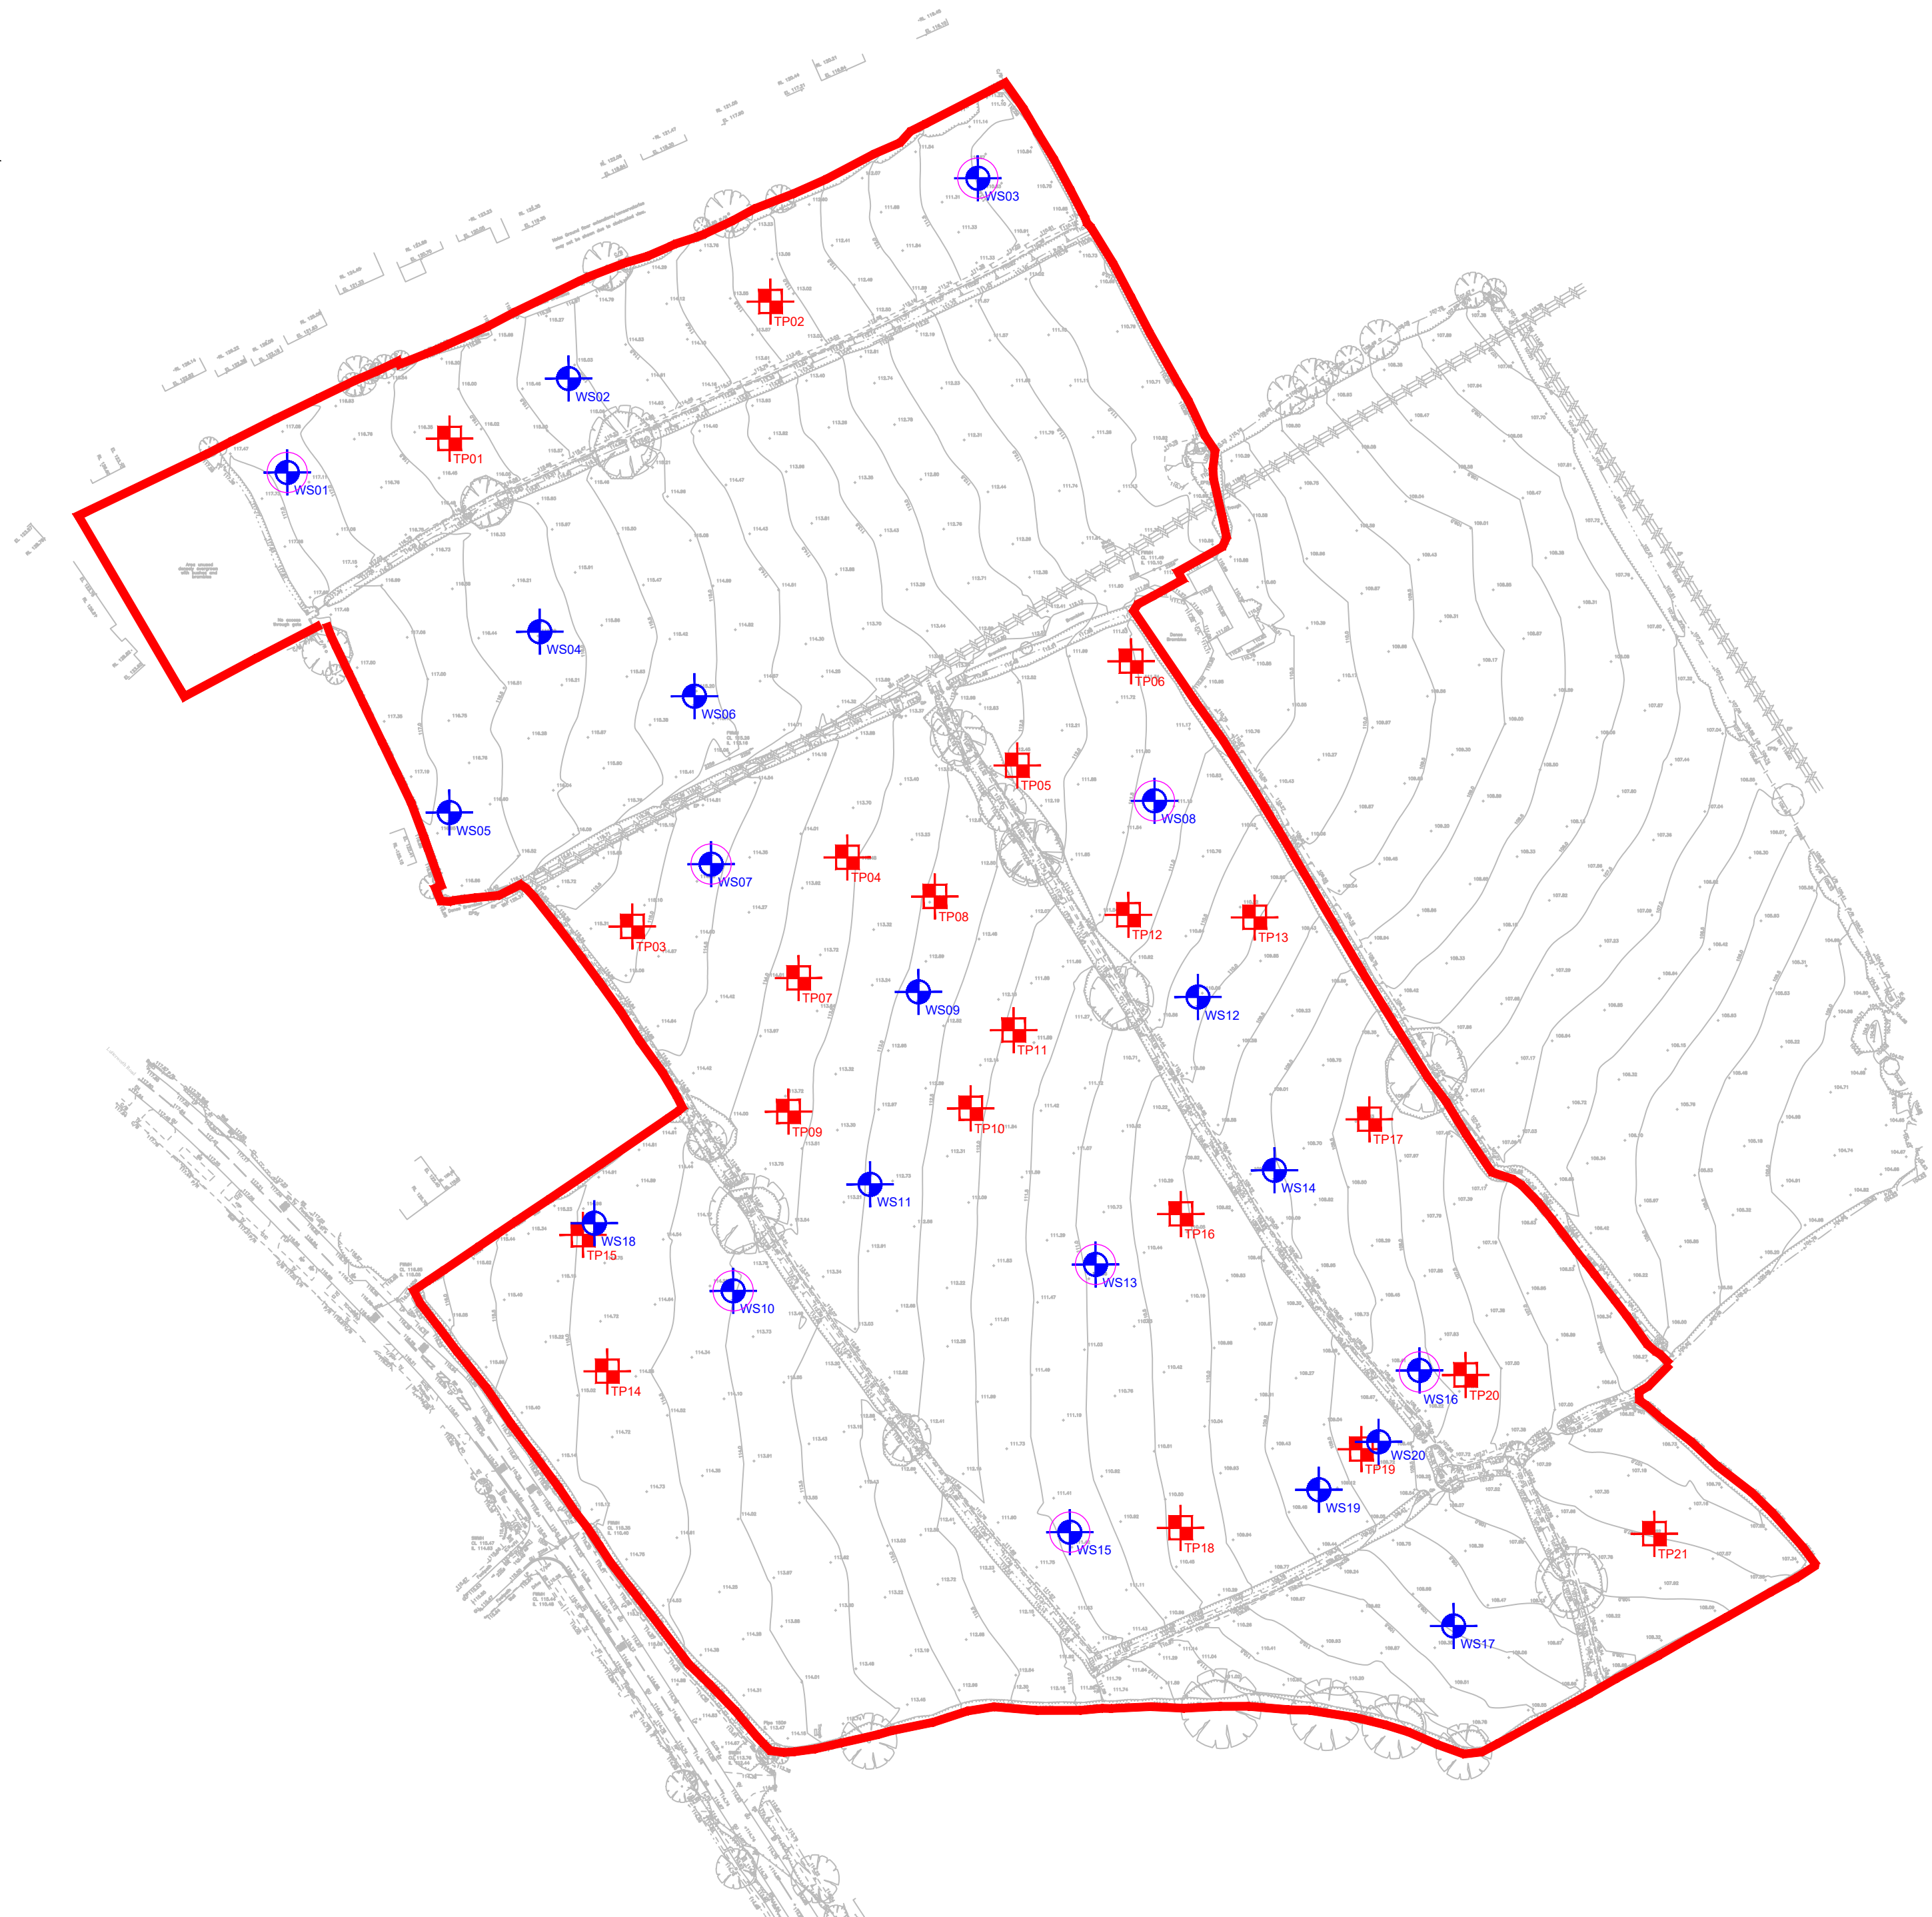


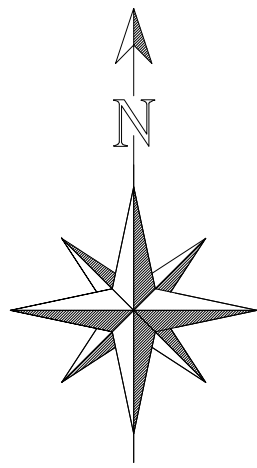

General Notes

- 1. Do not scale this drawing. If in doubt, ask.
- 2. This drawing is to be read in conjunction with all other relevant Engineers, Architects and specialist design drawings and details.
- 3. All dimensions are in metres unless noted otherwise. All levels are in metres unless noted otherwise.
- 4. Any discrepancies noted on site are to be reported to the Engineer immediately.

Key - Exploratory Investigation

-  WS00 Approximate location and reference of Window Sample Borehole drilled under the supervision of PJS in December 2021 and January 2022.
-  ITP00 Approximate location and reference of machine excavated Trial Pit undertaken by PJS in December 2021.
-  Gas monitoring ancillaries installed within borehole.

A	19.01.22	Amended to as dug locations.			NB VH
Rev	Date	Amendments			By Chk



PJS Geotechnical Engineers Limited, Unit 4 Winking Hill Farm,
Kingston on Soar, Nottingham, NG11 0DP.
Registered Number: 11862468 Tel: 0115 704 3950 Email: Enquiries@pjs-geo.co.uk

Client

Davidsons Homes

Project

Lutterworth Road,Burbage

Drawing Title

Exploratory Hole
Location Plan

	Drawn	Checked	Status	Scale
Initial	BH	VH	Information	1:1250
Date	09/12/21	10/12/21		
Project Number				
PJSG21-58			DR-003	A