

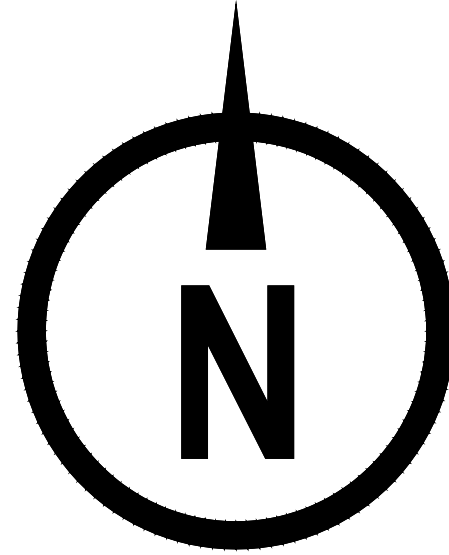
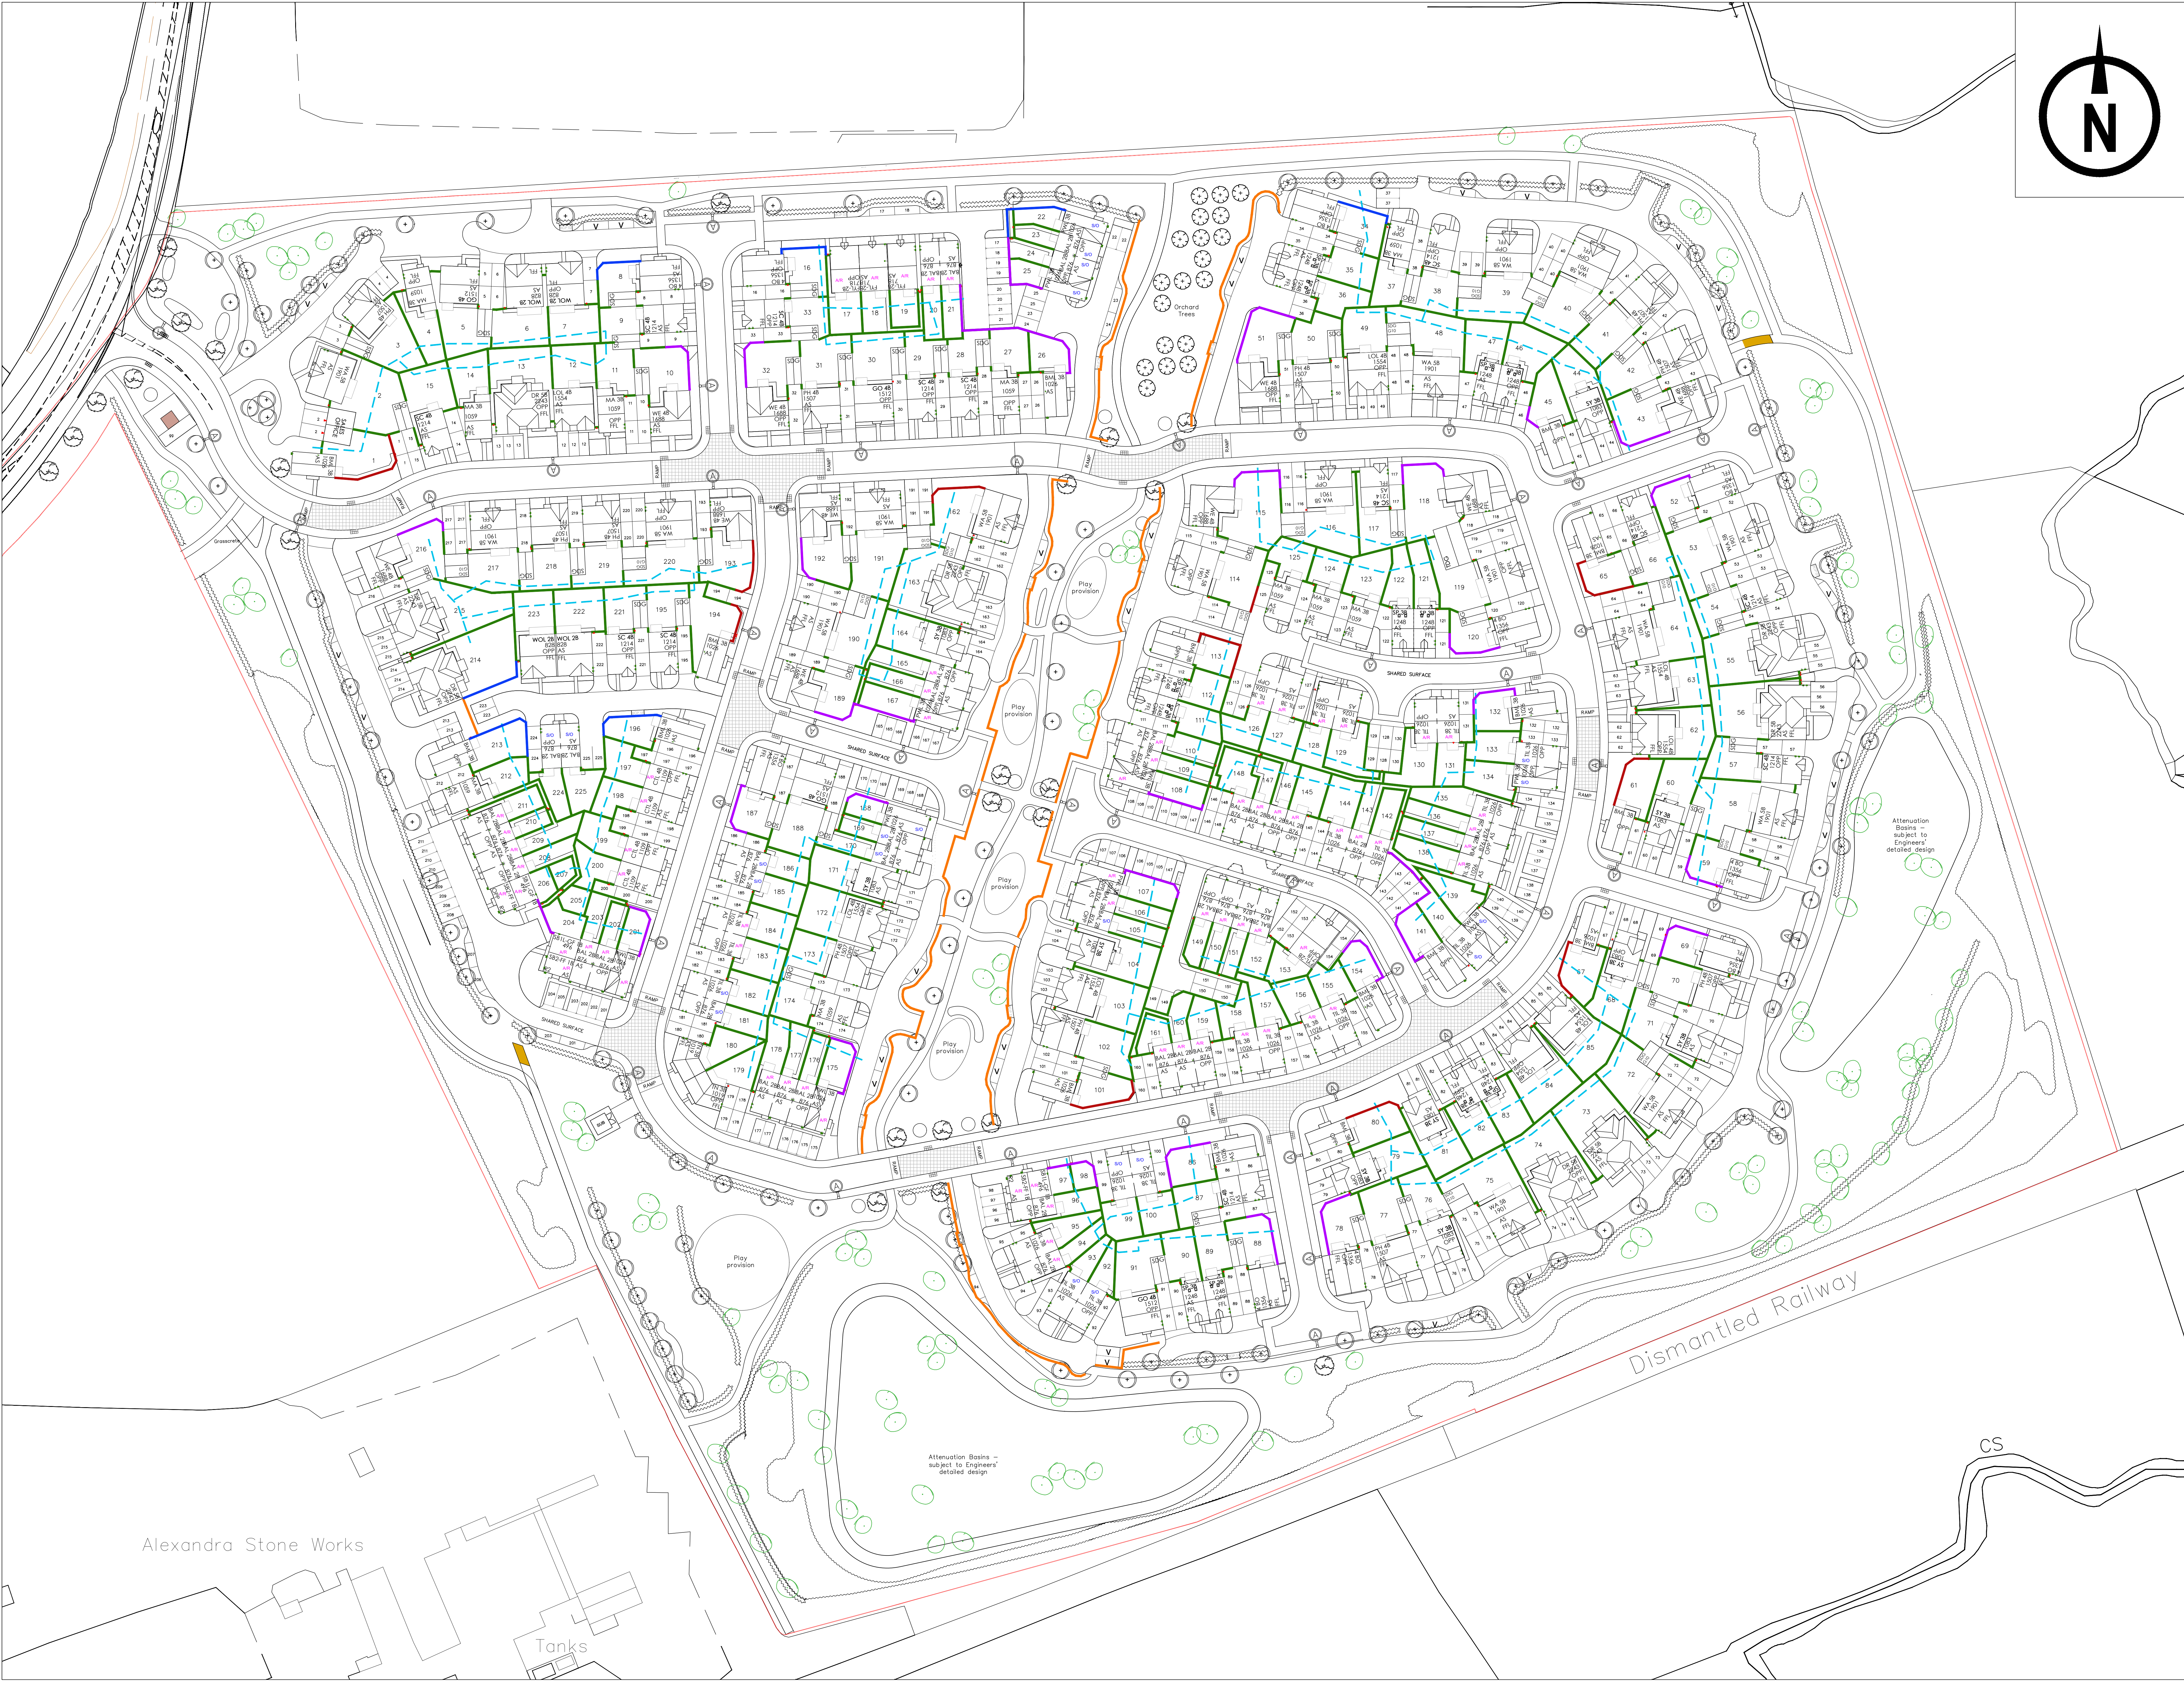
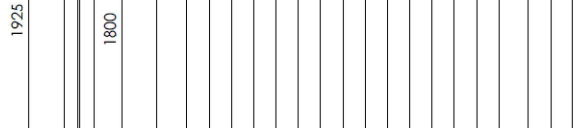
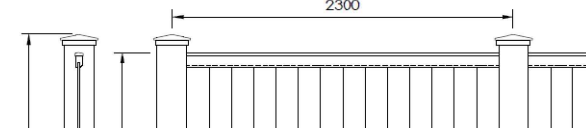


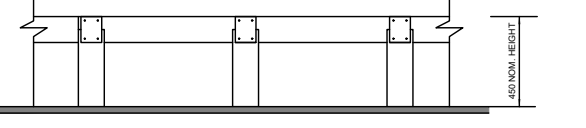



LEGEND

- 1.8M Screen Wall Merica Orange Brick
- 1.8M Screen Wall Red Brick Multi
- 1.8M Timber Close Boarded Fencing
- 1.8M Timber Decorative Fencing
- 0.45M High Timber Kneeh Rail Fence

Rear Garden Access Gate
Hedgehog Highway
(Download on engineering tools)

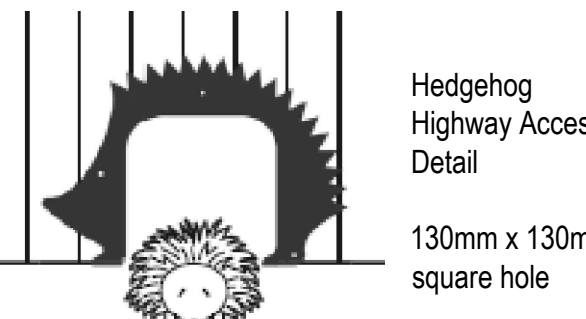

Decorative Fencing 1.8m

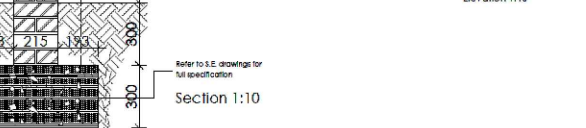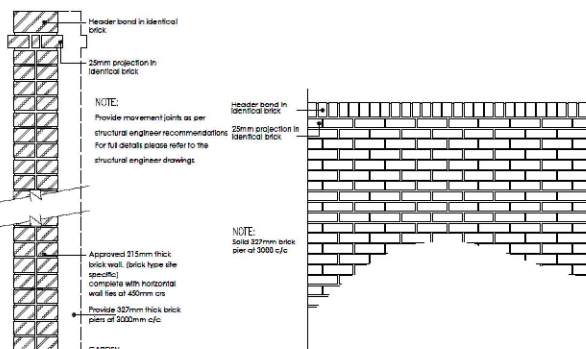

Screen Wall 1.8m

C	Updated to provided comments. HB	12.02.26
B	Balance of Screen Walls and Decorative Fencing amended to HBC's Comments. HB	23.01.26
A	Decorative fencing revised. HB	12.11.25

Bellway Homes (EM) Ltd, 3 Romulus Court, Meridian East,
Meridian Business Park, Bournstone Town, Leicester, LE19 1YG
Tel: 0116 282 0400 Fax: 0116 282 0407

Development
Echelon
Desford Lane, Ratby

Drawing Title
Boundary Treatment Plan
For Comment

Date 07.08.2025	Scale 1:500@A0	Drawn HB
Drawn Ref CJ01-300	Rev C	