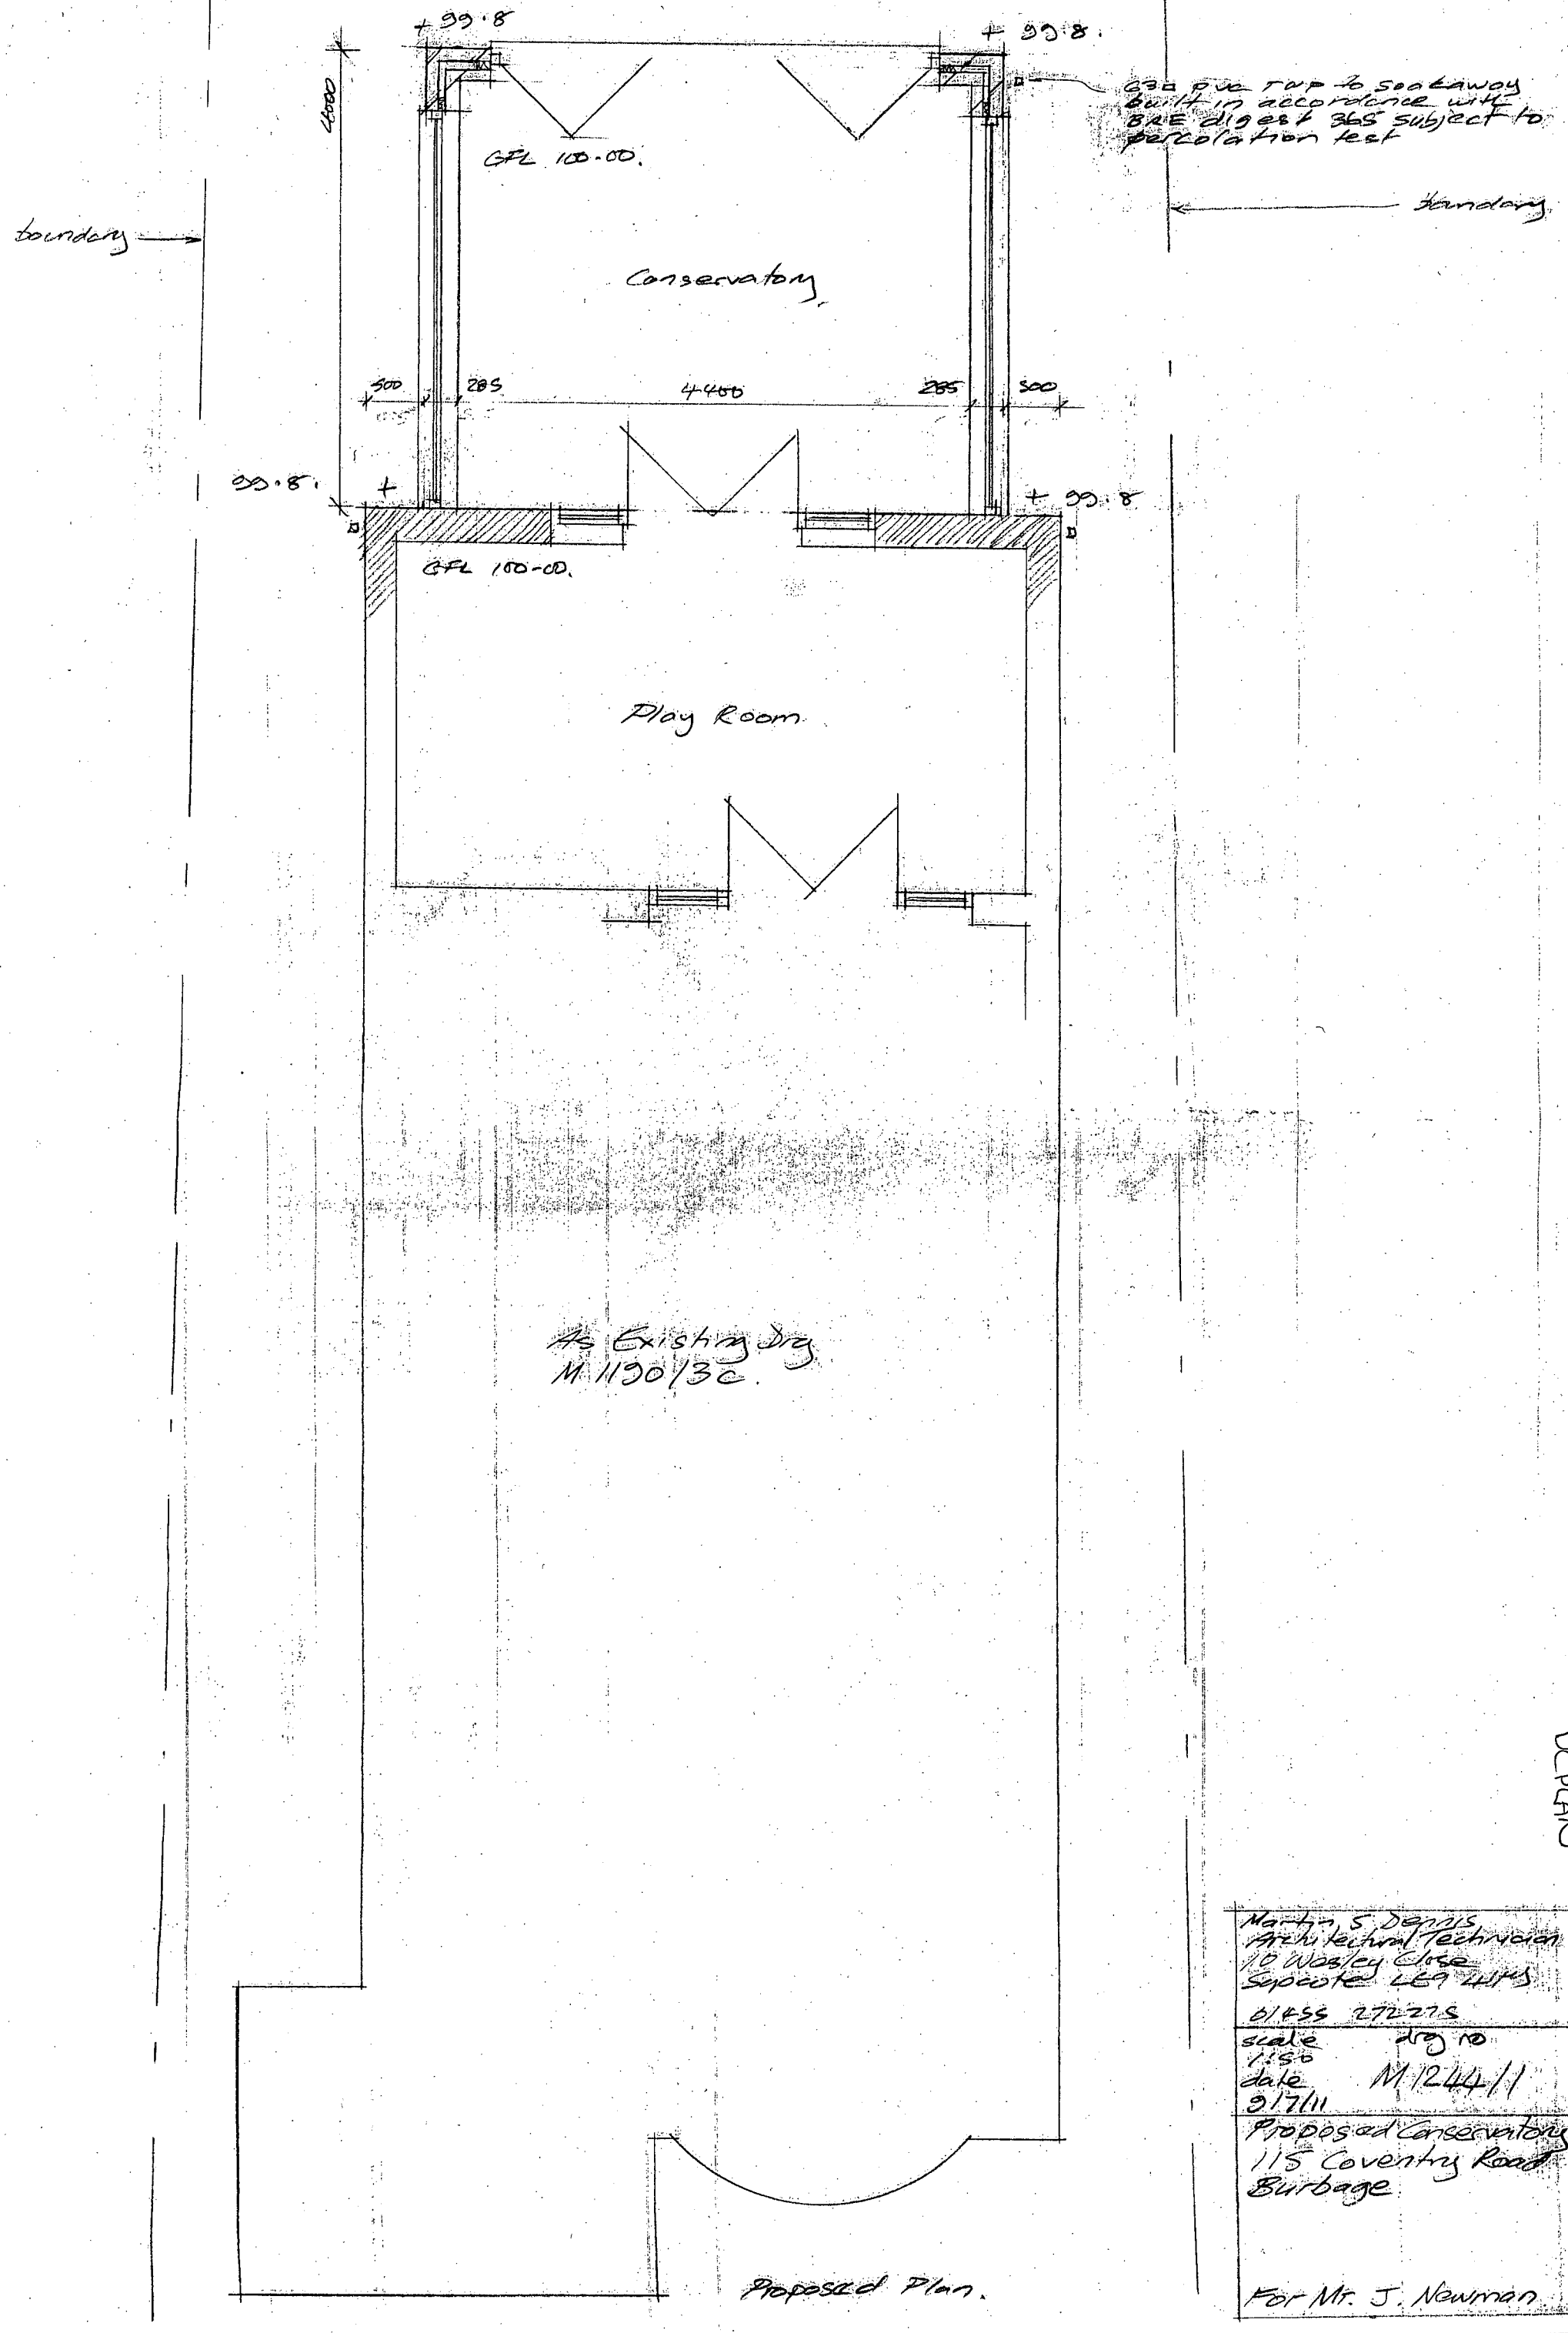

+99.8
+99.8
GFL 100.00
boundary
boundary
Conservatory
300
285
4400
285
300
99.8
+99.8
GFL 100-00
Play Room
630 pvc tap to soakaway built in accordance with BRE digest 365 subject to percolation test
As Existing drg M 1190/32
Proposed Plan.
DC PLAN
Martin S Dennis
Architectural Technician
10 Wolsey Close
Syston Leics LE7 2HS
01455 272275
scale 1:50
drg no M 1244/1
date 9/7/11
Proposed Conservatory
115 Coventry Road
Burbage
For Mr. J. Newman