
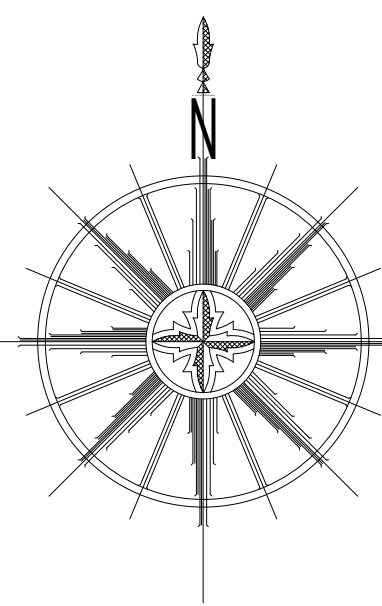


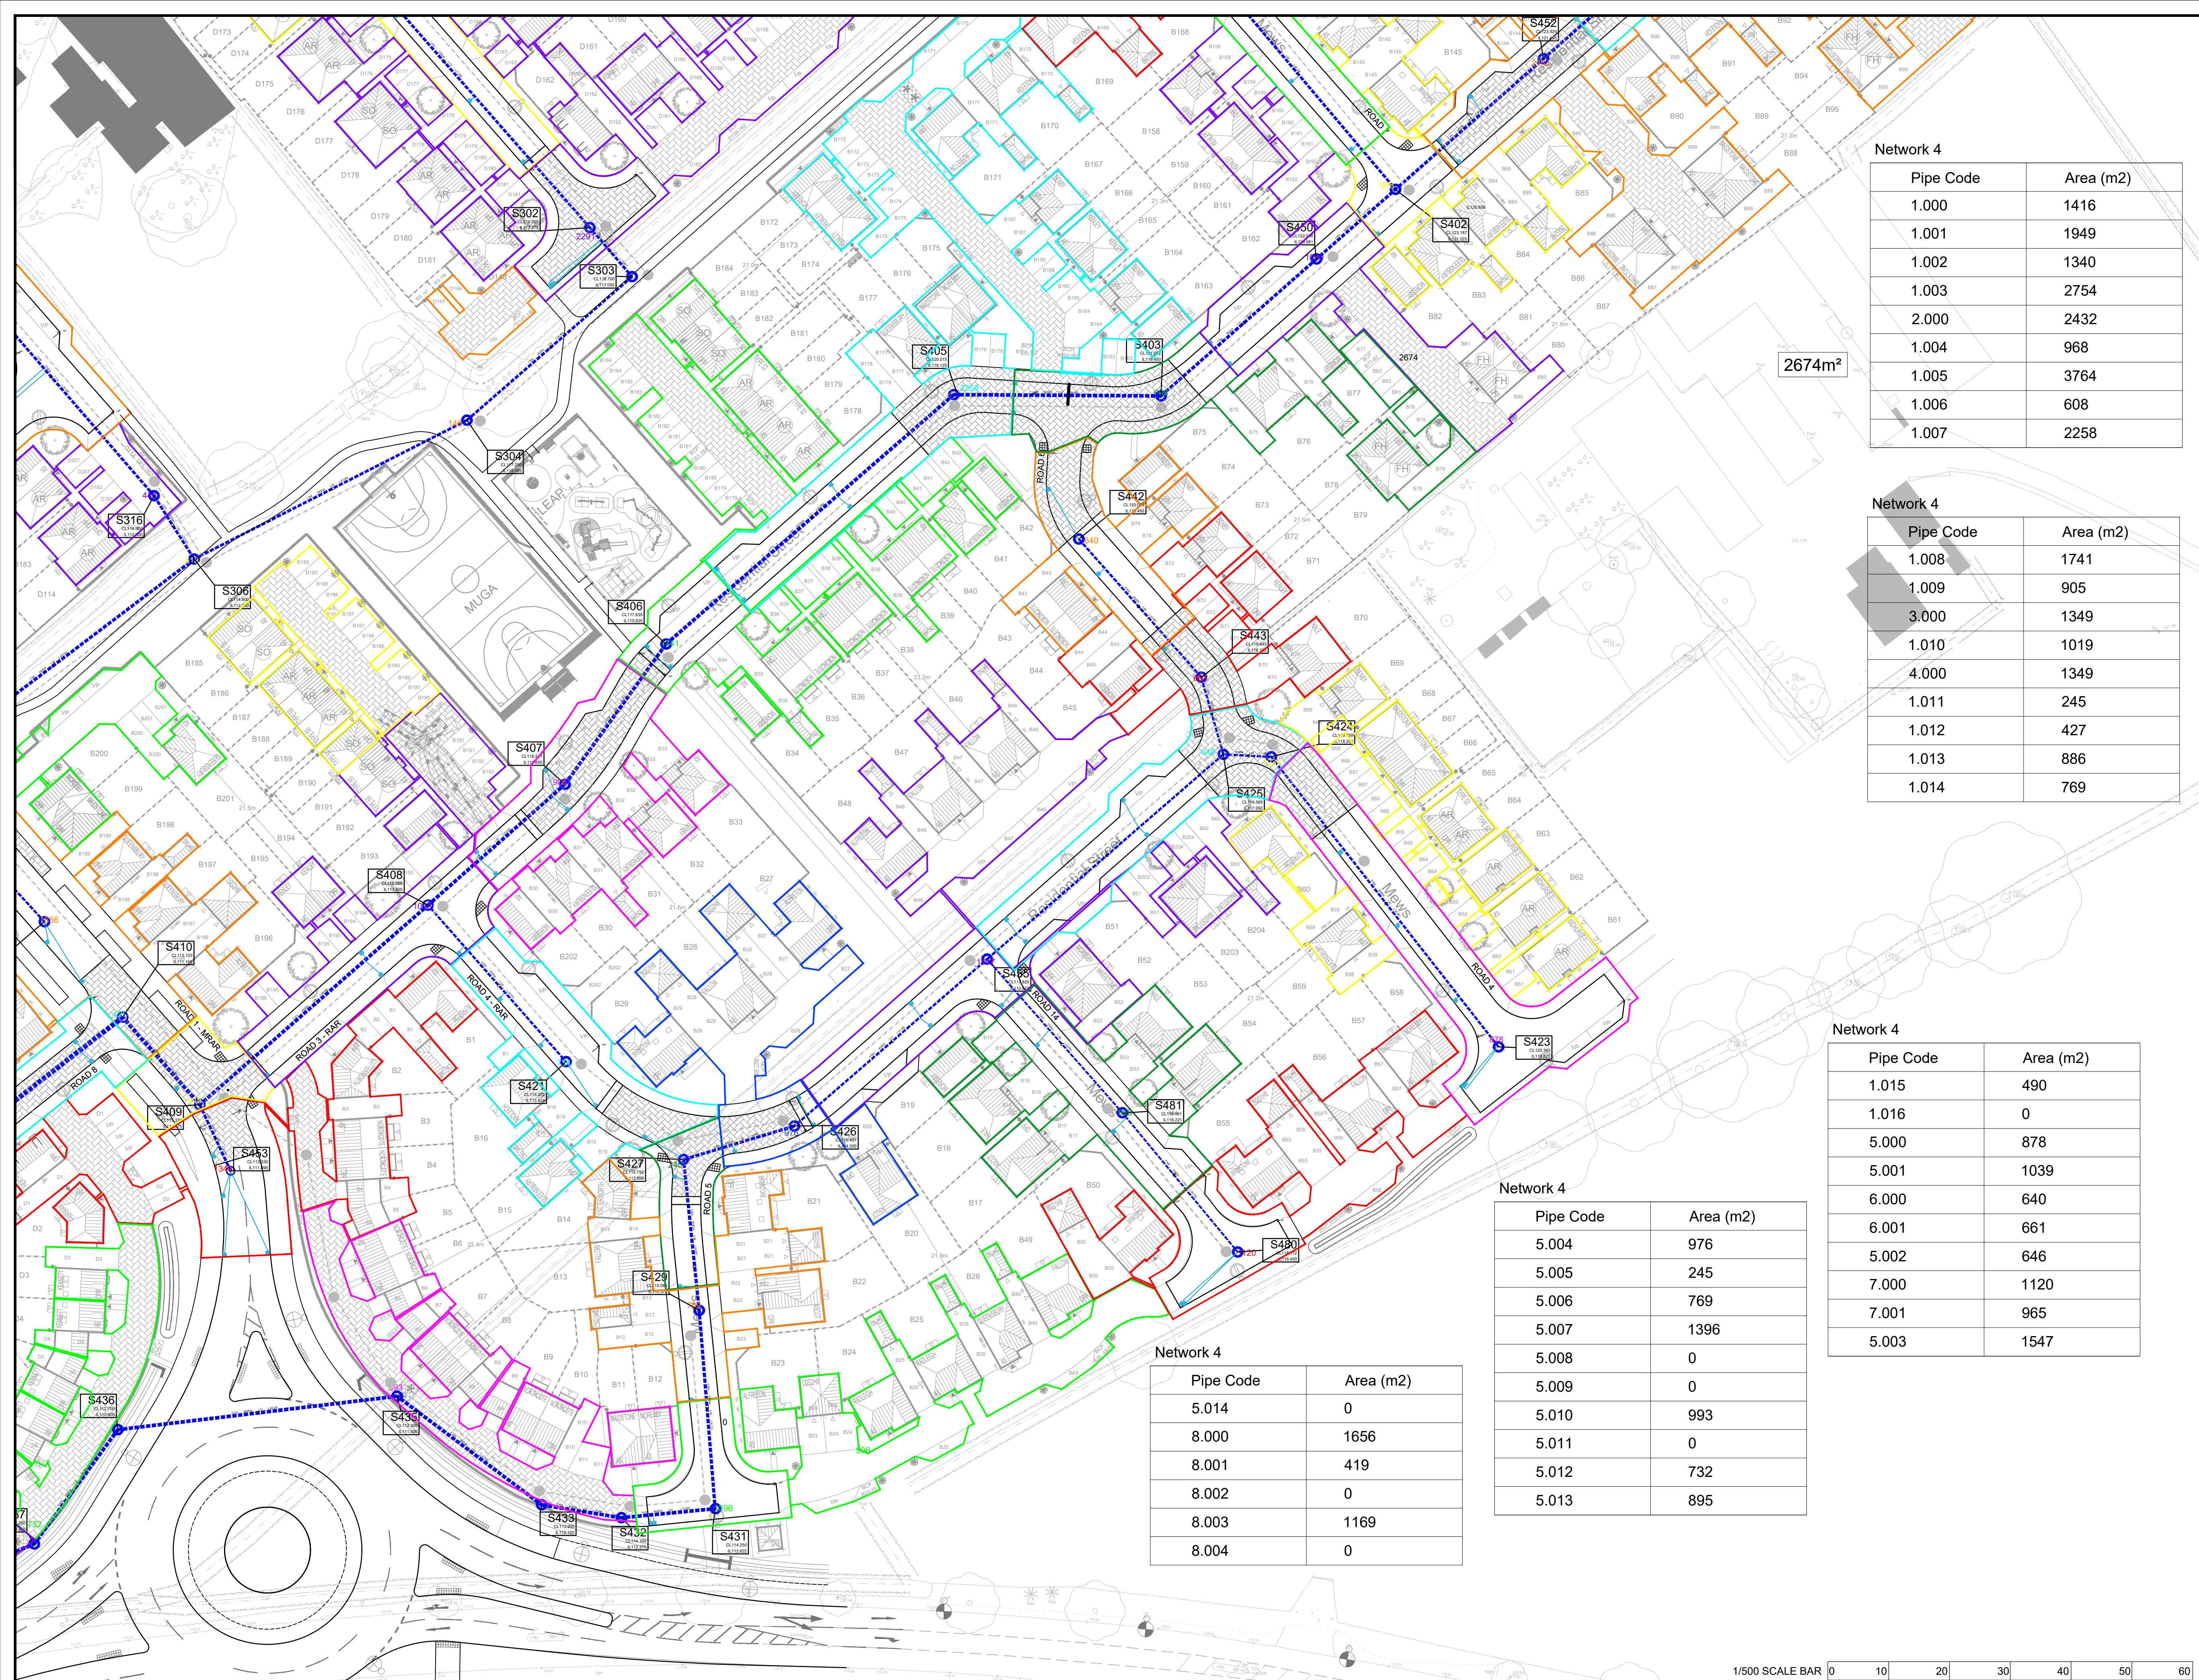

Network 4	
Pipe Code	Area (m2)
1.000	1416
1.001	1949
1.002	1340
1.003	2754
2.000	2432
1.004	968
1.005	3764
1.006	608
1.007	2258

Network 4	
Pipe Code	Area (m2)
1.008	1741
1.009	905
3.000	1349
1.010	1019
4.000	1349
1.011	245
1.012	427
1.013	886
1.014	769

Network 4	
Pipe Code	Area (m2)
1.015	490
1.016	0
5.000	878
5.001	1039
6.000	640
6.001	661
5.002	646
7.000	1120
7.001	965
5.003	1547

Network 4	
Pipe Code	Area (m2)
5.004	976
5.005	245
5.006	769
5.007	1396
5.008	0
5.009	0
5.010	993
5.011	0
5.012	732
5.013	895

Network 4	
Pipe Code	Area (m2)
5.014	0
8.000	1656
8.001	419
8.002	0
8.003	1169
8.004	0

- GENERAL NOTES
1. THE CONTRACTOR SHALL CHECK ALL THE INS FOR LINE AND LEVEL WITH EXISTING BEFORE COMMENCING ANY WORKS SHOULD ANY ERRORS BE FOUND, THE ENGINEER IS TO BE NOTIFIED IMMEDIATELY IN WRITING. IT IS ESSENTIAL THAT ALL PIPE CONNECTIONS ARE CHECKED FOR LINE, LEVEL AND DIAMETER PRIOR TO COMMENCING WORKS, AS DATA ON THESE PIPELINES HAS BEEN OBTAINED FROM A VARIETY OF SOURCES WHICH MAY NOT BE NECESSARILY ACCURATE OR COMPLETE.
 2. THE DEPICTION OF ANY SERVICE APPARATUS ON THIS DRAWING HAS BEEN OBTAINED FROM THIRD PARTY SOURCES, AND IS NOT NECESSARILY ACCURATE OR COMPLETE. AT NO TIME DOES THE INFERRED POSITION ON THE DRAWING ABSOLVE THE CONTRACTOR FROM TAKING ALL NECESSARY STEPS TO LOCATE SERVICE PLANT IN ACCORDANCE WITH THE METHODS SUGGESTED BY THE RELEVANT AUTHORITY. STEPHEN DAYKIN CONSULTING LTD WILL ACCEPT NO CLAIMS WHATSOEVER IN RESPECT OF ANY LOSSES OR DAMAGE CAUSED IN RESPECT OF SUCH APPARATUS, HOWEVER CAUSED.
 3. SEWERS TO BE CONSTRUCTED IN ACCORDANCE WITH THE W.S.A PUBLICATION 'DESIGN AND CONSTRUCTION GUIDANCE 2020' (DCG) AND RELEVANT WATER COMPANY AGREEMENTS.
 4. ALL LATERAL DRAINAGE CONNECTIONS TO THE PUBLIC SEWER SHALL BE 150MM DIAMETER UNLESS OTHERWISE SPECIFIED.
 5. IT IS THE RESPONSIBILITY OF THE CONTRACTOR TO EXECUTE THE WORKS AT ALL TIMES IN STRICT ACCORDANCE WITH THE REQUIREMENTS OF THE 1974 HEALTH AND SAFETY AT WORK ACT, AND THE 2015 CON REGULATIONS. THE CONTRACTOR WILL BE DEEMED TO HAVE ALLOWED FOR FULL COMPLIANCE WITH THE SAME WITHIN HIS RATES, INCLUDING FULL LIAISON WITH THE PRINCIPAL DESIGNER.
 6. FOR DETAILS OF CARRIAGEWAY CONSTRUCTION REFER TO THE 30 SERIES PROJECT DRAWINGS.
 7. FOR DETAILS OF SEWER CONSTRUCTION REFER TO THE 40 SERIES PROJECT DRAWINGS.

SDC dwg no. E970-DAP1


Stephen Daykin Consulting Ltd
A design consultancy for the development industry
31A Longacre
Bingham
Nottinghamshire
NG13 8AF

Tel 01949 838831
mobile 07968 765381
steve@sdccivils.com

Managing Director
Stephen W Daykin I.Eng MICE MCIOHT

Rev	Description	Initial	Date
A	Updated to latest Arch Layout Rev J	JW	04.06.26
B	Updated to LLFA comments 18.06.26	JW	22.06.26
C	Updated with August 26 pipe sizes	SWD	21.08.26

©Crown Copyright. All rights reserved.
Licence no. 100022432

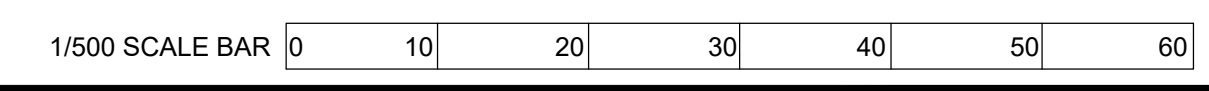

DRAINAGE AREA PLAN
A47_HINCKLEY

BARRATT HOMES

Drwg No. **H0997-312-02** Rev **C**
Scale 1:500 Date 18.03.24
Drawn by JW Checked by INITIAL

NORTH MIDLANDS
Design & Technical Department
2 Horizon Place - Nottingham Business Park
NOTTINGHAM NG3 6PY