




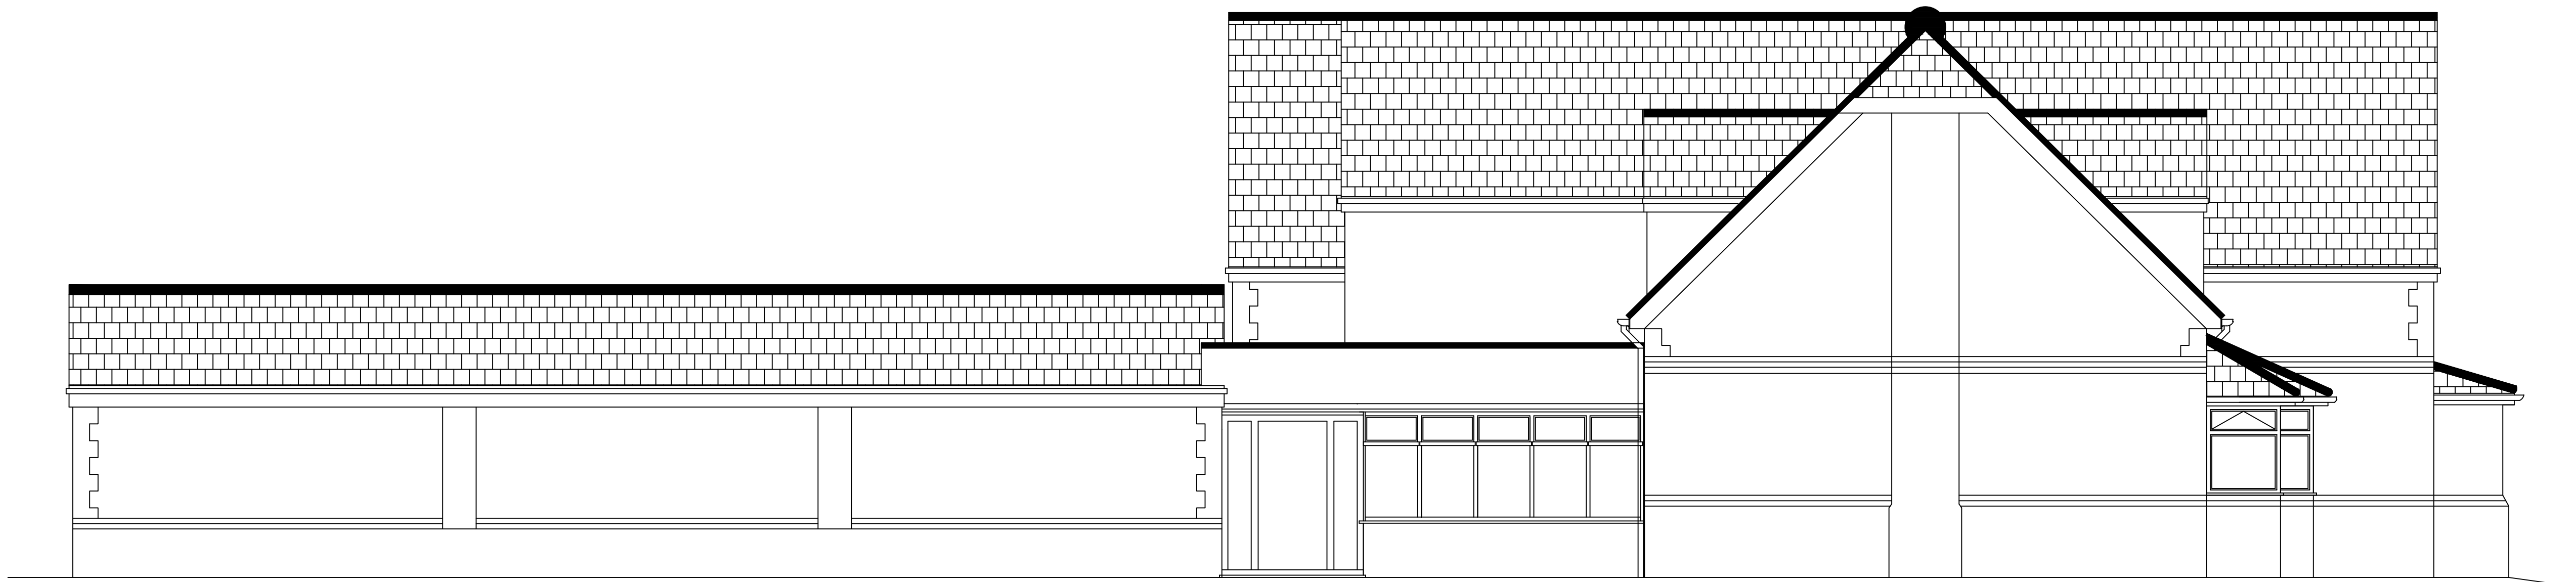

PROPOSED SIDE ELEVATION

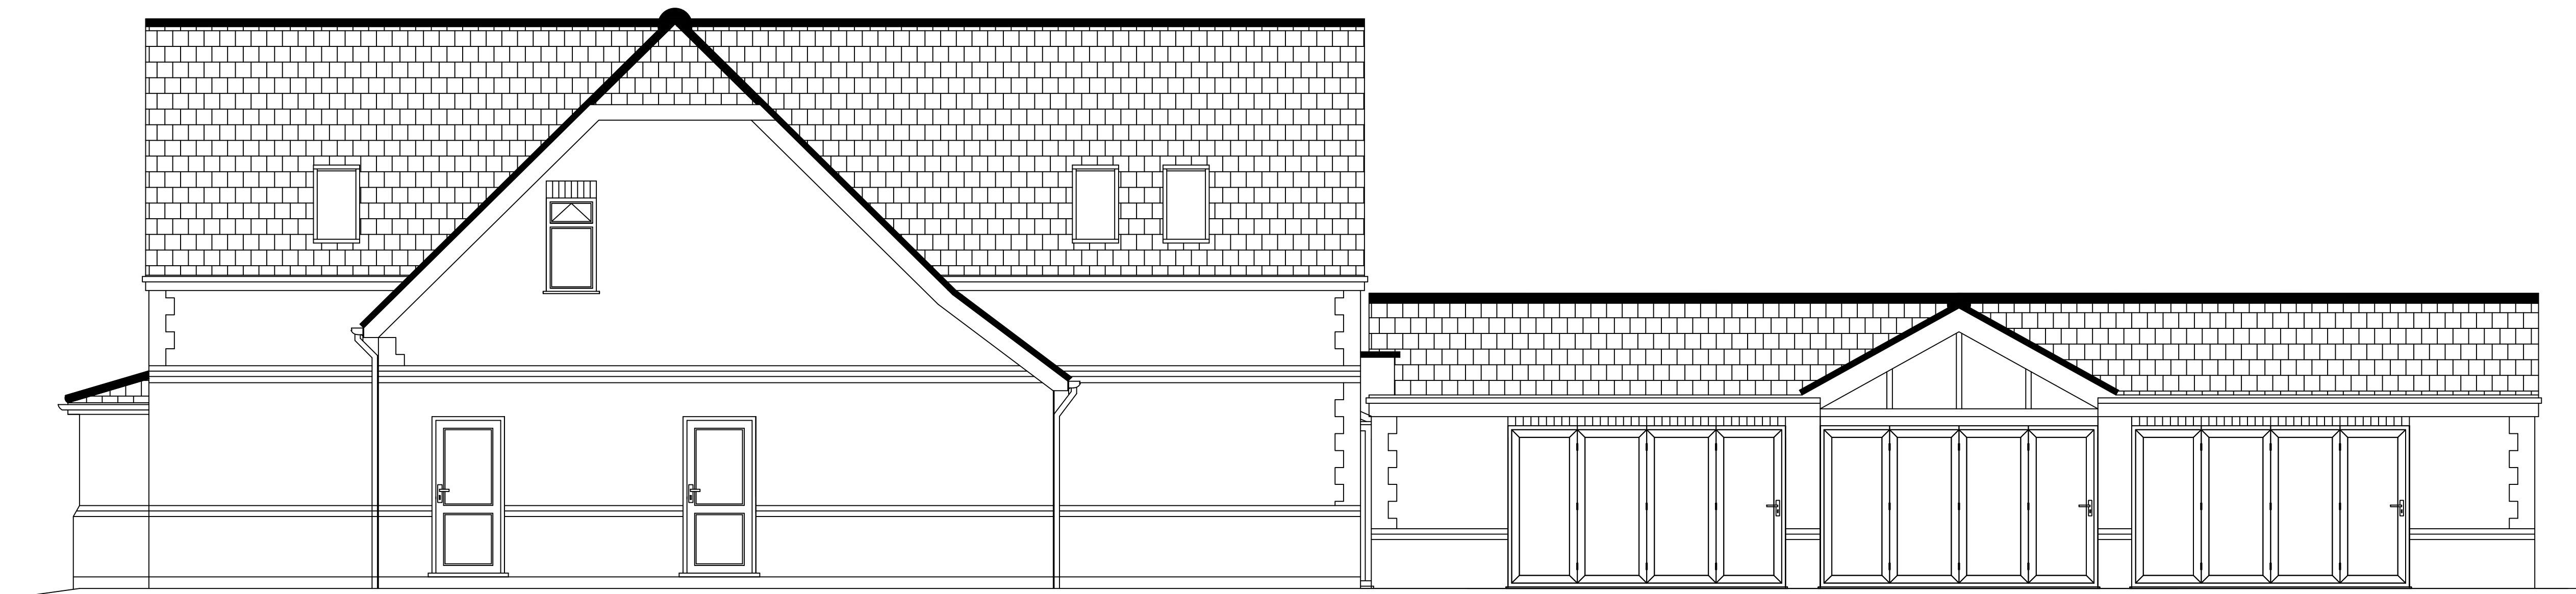

PROPOSED SIDE ELEVATION

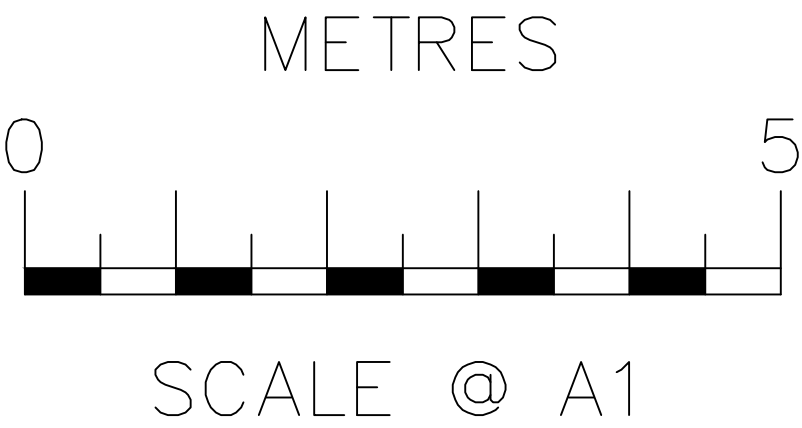

	REVISIONS		NAME	DATE	PROPOSAL FOR AN EXTENSION TO EXISTING GARAGE AND CONVERSION OF CONSERVATORY TO ORANGERY.	PROPOSED SIDE ELEVATIONS. 27 BARTON ROAD, MARKET HARBOROUGH LEICESTERSHIRE, CV13 0ER.	
		DRAWN	M.C.P.	10.08.2026.			
		APPROVED	/././.	00/00/00			
		SCALE	1 / 50.		DRAWING CREATED USING AUTOCAD R2021.		DRAWING NUMBER 27BARTON/ 7.