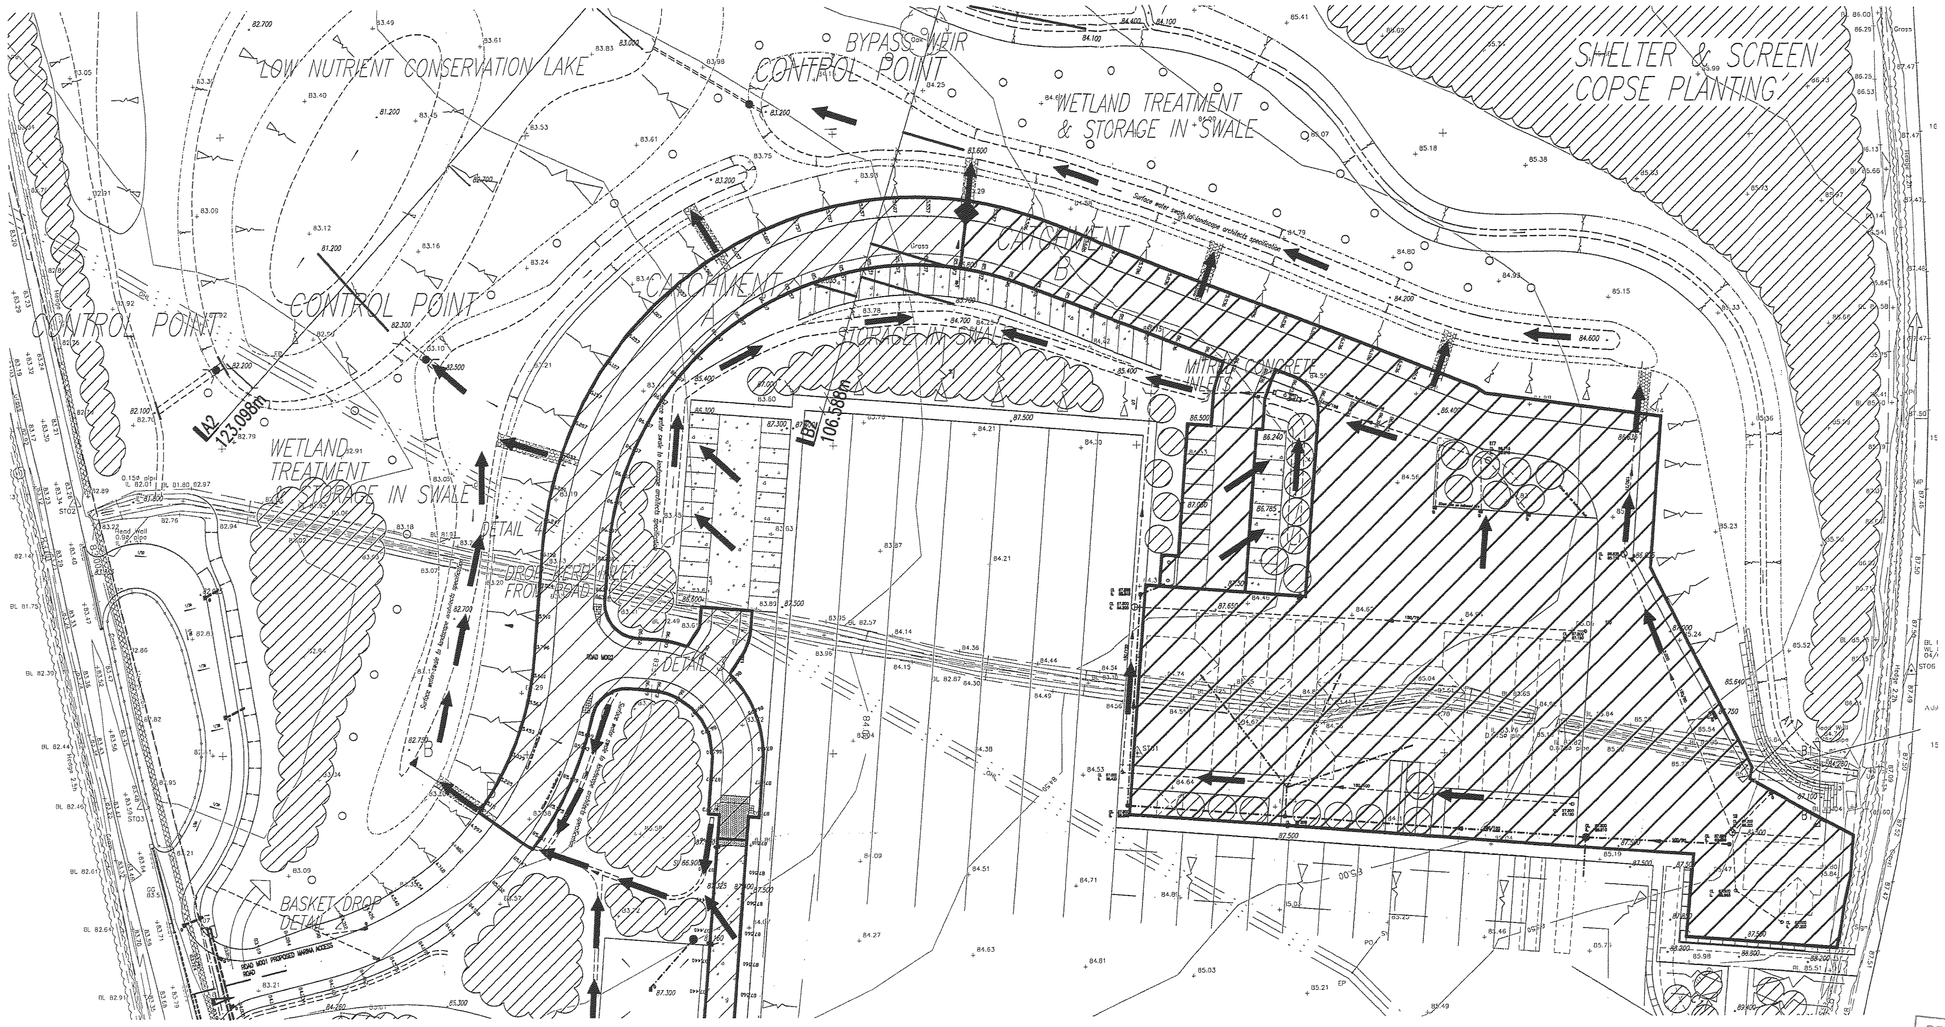

LOW NUTRIENT CONSERVATION LAKE
BYPASS WEIR CONTROL POINT
WETLAND TREATMENT & STORAGE IN SWALE
SHELTER & SCREEN COPSE PLANTING
CONTROL POINT
CONTROL POINT
CATCHMENT A
CATCHMENT B
STORAGE POND
MITRED CONCRETE INLET
WETLAND TREATMENT & STORAGE IN SWALE
DETAIL 4
DROP KERB INLET FROM ROAD
DETAIL 3
BASKET DROP DETAIL 4
ROAD NEW PROPOSED MARINA ACCESS ROAD
123.098m
106.568m
Surface water swale to discharge orifice plate to storage pond to discharge orifice plate to storage pond to discharge orifice plate to storage pond