


PLANT SCHEDULE					
ORNAMENTAL SHRUB PLANTING					
Abb	Species	Size	Height (cm)	Density	Number
EEG	Euonymus 'Emerald n Gold'	5L	20-30	3 sq.m	14
Eh	Euonymus fortunei 'Harlequin'	5L	20-30	3 sq.m	14
LAV	Lavandula angustifolia	5L	30-40	3 sq.m	16
HRE	Hebe 'Red Edge'	5L	20-30	3 sq.m	12
CoE	Carex oshimensis 'Evergold'	5L	20-30	3 sq.m	16
BBW	Berginia 'Bressingham White'	5L	20-30	3 sq.m	19
RfG	Rudbeckia fulgida 'Goldstrum'	5L	20-30	3 sq.m	14
EAB	Escallonia 'Apple Blossom'	5L	30-40	3 sq.m	12
Cts	Choisya ternata 'Sundance'	5L	30-40	3 sq.m	14
PtV	Pittosporum ten. Variagatum	5L	30-40	3 sq.m	10
EBM	Erysimum bowles mauve	5L	20-30	3 sq.m	15
SKG	Skimia 'Kew Green'	5L	30-40	3 sq.m	18

ORNAMENTAL HEDGE					
Abb	Species	Size	Height (cm)	Density	Number
Pl	Prunus lusitanica	10L	80-100	4 lin.m	192

NATIVE AND ORNAMENTAL TREE PLANTING (Extra Heavy Standard)					
Abb	Species	Girth (cm)	Height (cm)	Root	Number
Ace	Acer Campestre	12-14	300-350	C	12
Bpe	Betula pendula	12-14	300-350	C	12
Sac	Sorbus acuparia	12-14	300-350	C	12
PCC	Pyrus calleryana 'chanticleer'	12-14	300-350	C	11
TCg	Tilia cordata 'Greenspire'	12-14	300-350	C	7
BuJ	Betula utlis 'Jaquemontii'	12-14	300-350	C	12

Native POS TREE PLANTING (Extra Heavy Standards)					
Abb	Species	Girth (cm)	Height (cm)	Root	Number
PA	Prunus Avium	14-16	350-400	C	16
BP	Betula Pendula	14-16	350-400	C	10
PP	Prunus Padus	14-16	350-400	C	8
SA	Sorbus aria	14-16	350-400	C	5
TC	Tilia Cordata	14-16	350-400	C	18
Cmon	Crataegus monogyna	14-16	350-400	C	6
AC	Acer campestre	14-16	350-400	C	3
QR	Quercus Robur	14-16	350-400	C	6

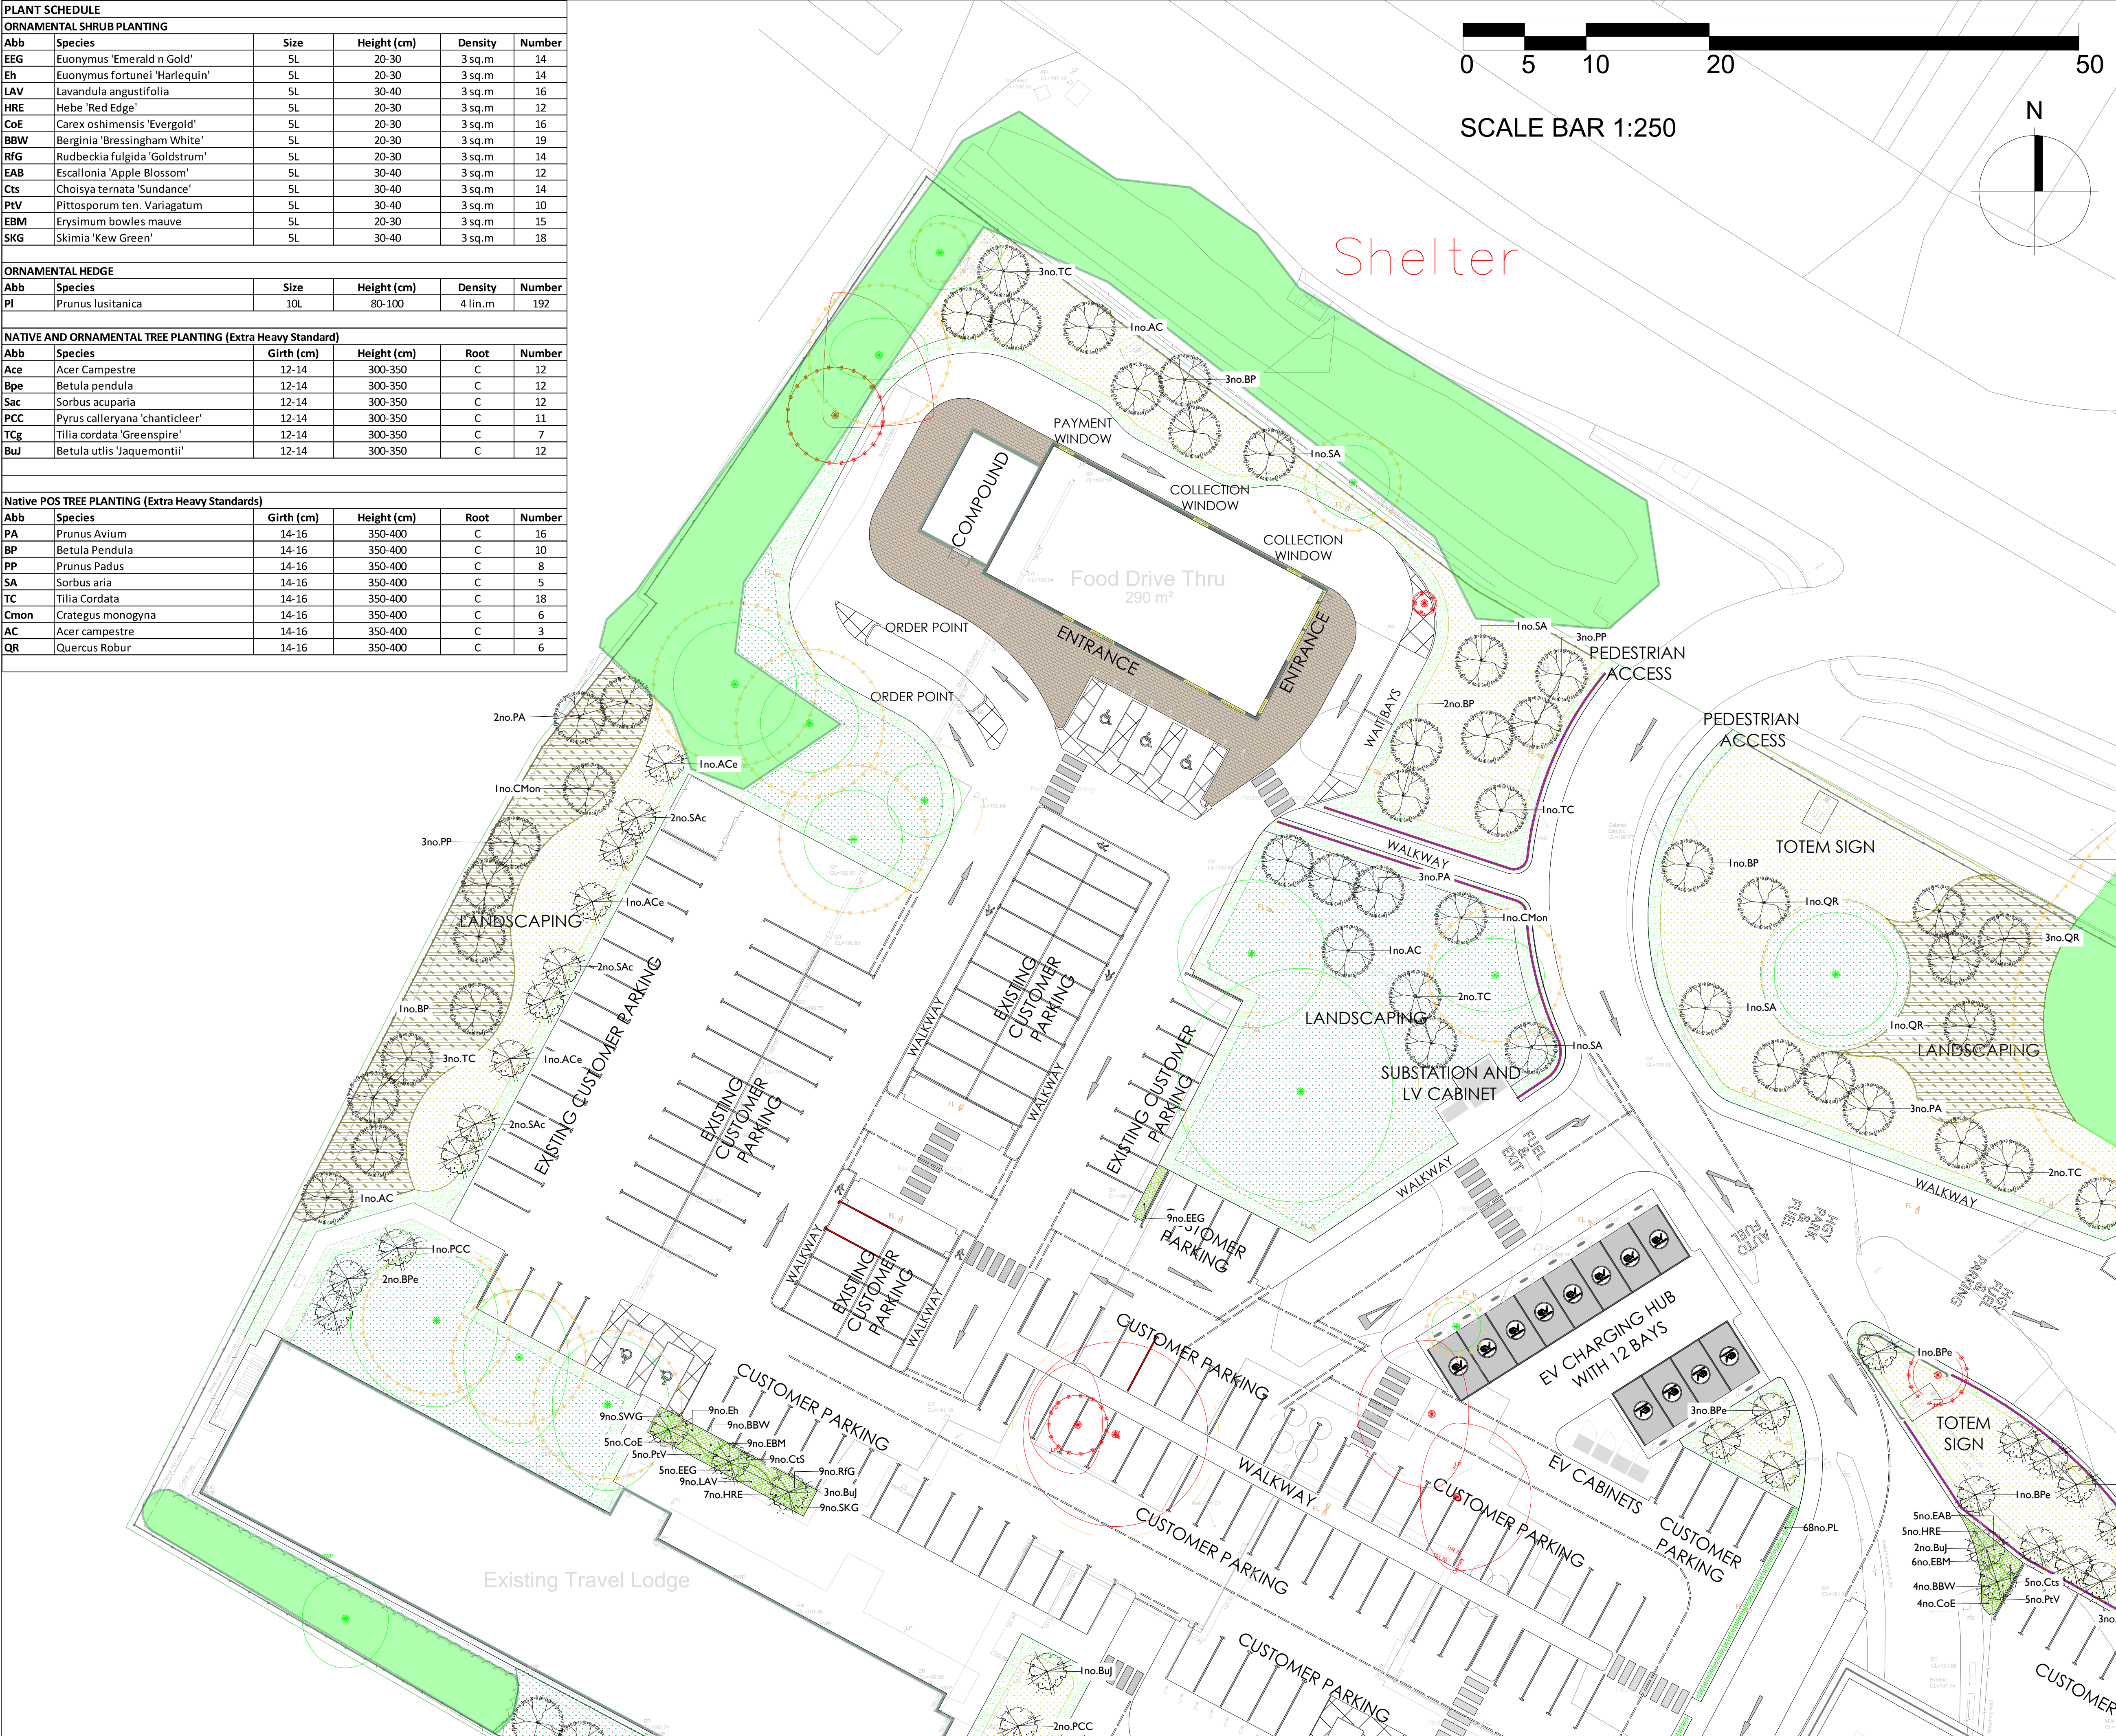

- LEGEND**
- Existing Trees and Hedges to be Retained**
Please refer back to arboricultural report. Trees to be retained in line with BS5837:2012.
 - Existing Trees and Understorey Scrub to be Removed**
Please refer back to arboricultural report. Trees to be removed to facilitate development.
 - Proposed Extra Heavy Standard Native Trees**
Trees to comprise of 14-16cm girth Extra Heavy Standards, 400-450cm height, with 2m clear stem.
 - Proposed Heavy Standard Native and Ornamental Trees**
Trees to comprise 12-14cm girth Heavy Standards with 2m clear stem.
 - Proposed Native Buffer Planting**
To be planted as 80-100cm BR whips at 1 plant per sq.m. To consist of at least 5 native shrub species and provide opportunities for nesting and foraging.
 - Proposed Ornamental Hedge**
SL hedging planted at 4 per lin.m. to define boundaries
 - Proposed Ornamental Planting**
Shrubs and herbaceous plants to be <60cm high and planted as 3L pots at 3-5 per sq.m, all beds to be bark mulched.
 - Amenity Grass**
Public open spaces to be turfed with a general amenity lawn.
 - Proposed Woodland Flowering Meadow**
Areas to be seeded with EW1 Woodland mixture from Emorgate seeds or similar approved
 - Proposed Flowering Meadow**
Areas to be seeded with a BHI General purpose meadow mixture from emorgate or a similarly approved species rich wildflower grassland mix.

For Planting notes, please refer to drawing 6020.03

dep

DEP LANDSCAPE ARCHITECTURE LTD

2 COMMERCIAL STREET
MANCHESTER, M15 4RQ
T: 0161 2419878
E: info@dep.co.uk
W: www.dep.co.uk

Client		EG on the Move Ltd	
Project		Markfield services	
Description		Landscape Planting Plan 1 of 3	
Status		PLANNING	
Scale		1:250@A1	Drawn KR (TR)
Job number	Drawing number	Date	Revision
6020	.01	MAY 26	

Copyright DEP Landscape Architecture Ltd

All levels and dimensions to be checked on site by contractor prior to commencement; Any variations to be reported to the client. This drawing is to be read in conjunction with all others relating to the project and all information derived accordingly; any anomalies to be reported to the client. Do not scale from this drawing. Use figured dimensions only. Work shown on this drawings to be carried out in accordance with current British Standards and Codes of Practice.

© Copyright to DEP Landscape Architecture Limited. The information shown on this drawing shall not be reproduced or copied in any form without prior written consent from DEP Landscape Architecture Limited.