


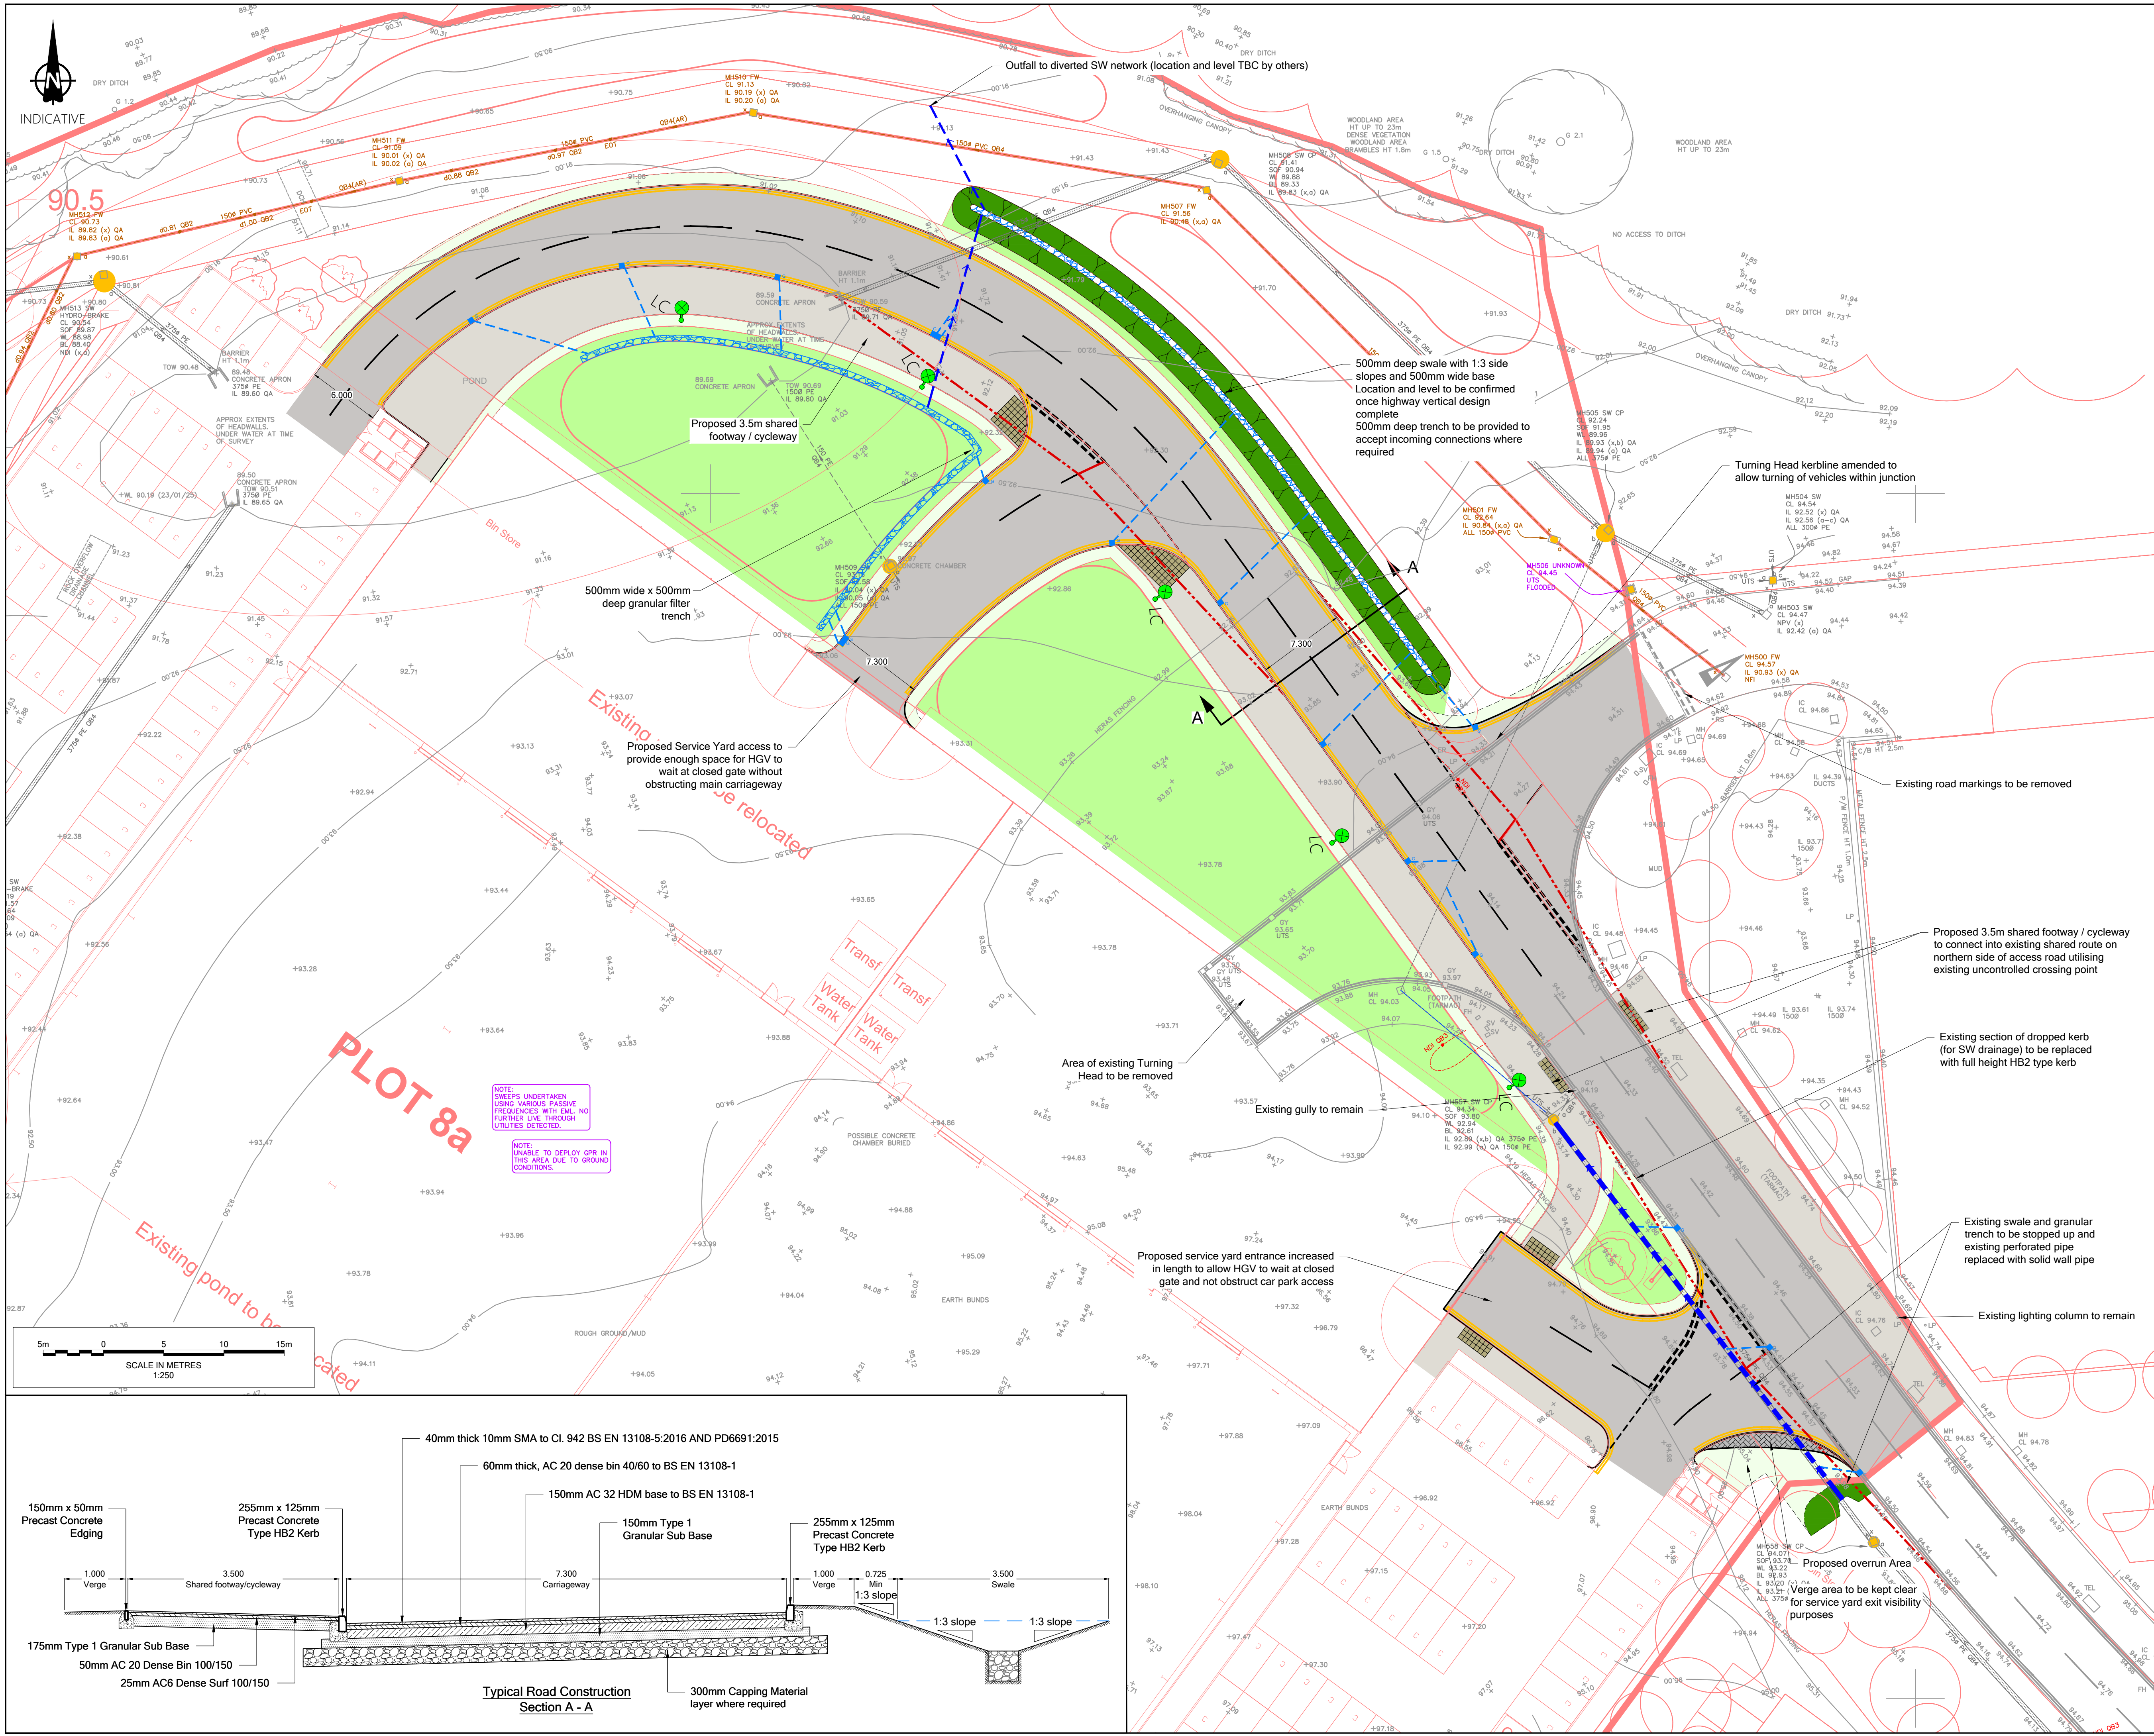

Notes

- Do not scale from this drawing. All dimensions shown are in metres unless noted otherwise.
- This drawing has been based upon topographical survey information produced by MK Surveys Ltd. and Milestone Transport Planning cannot be held responsible for any discrepancies which may arise because of it.

Key

- Carriageway
- Footway
- Verge
- Area for Soft Landscaping
- Swale / Earthworks Slope
- Pedestrian Tactile Paving - Buff Colour
- Proposed Surface Water Drainage
- 2.4m x 25m Junction Visibility Splay
- Proposed lighting column

FOR APPROVAL

Ordnance Survey Licence number: 100057360

Rev:	Dm:	Date:	Details:	Chk:	App:
P01	PK	27/02/2025	First issue	LP	PK
P02	PK	04/03/2025	Amended following Design Team Meeting	LP	PK
P03	AM	15/03/2025	Amended following new architects layout	LP	PK
P04	JB	07/04/2025	Amended following new architects layout	LP	PK
P05	AM	07/04/2025	Client name updated	LP	PK
P06	PK	25/04/2025	Additional notes added to plan	LP	PK
P07	AM	28/04/2025	Client name updated	LP	PK

Client

ERI MTP Ltd

Project

MIRA North - Plot 8

Title

Proposed Layout - Preliminary Design General Arrangement Plan

MILESTONE
TRANSPORT PLANNING
7 Ancells Court, Rye Close, Fleet, Hampshire, GU51 2UY
Tel: 01483 397888
Gateshead IBC, Mulgrave Terrace, Gateshead, NE8 1AN
Tel: 0191 338 7220
3 Wharfside Street, Spaces The Mailbox Level 1, Birmingham, B1 1RD
Tel: 0121 661 9881
web: www.milestonetp.co.uk

Scale	1:250 @ A1	Revision	P07
-------	------------	----------	-----

Drawing Number

25/008-001

