
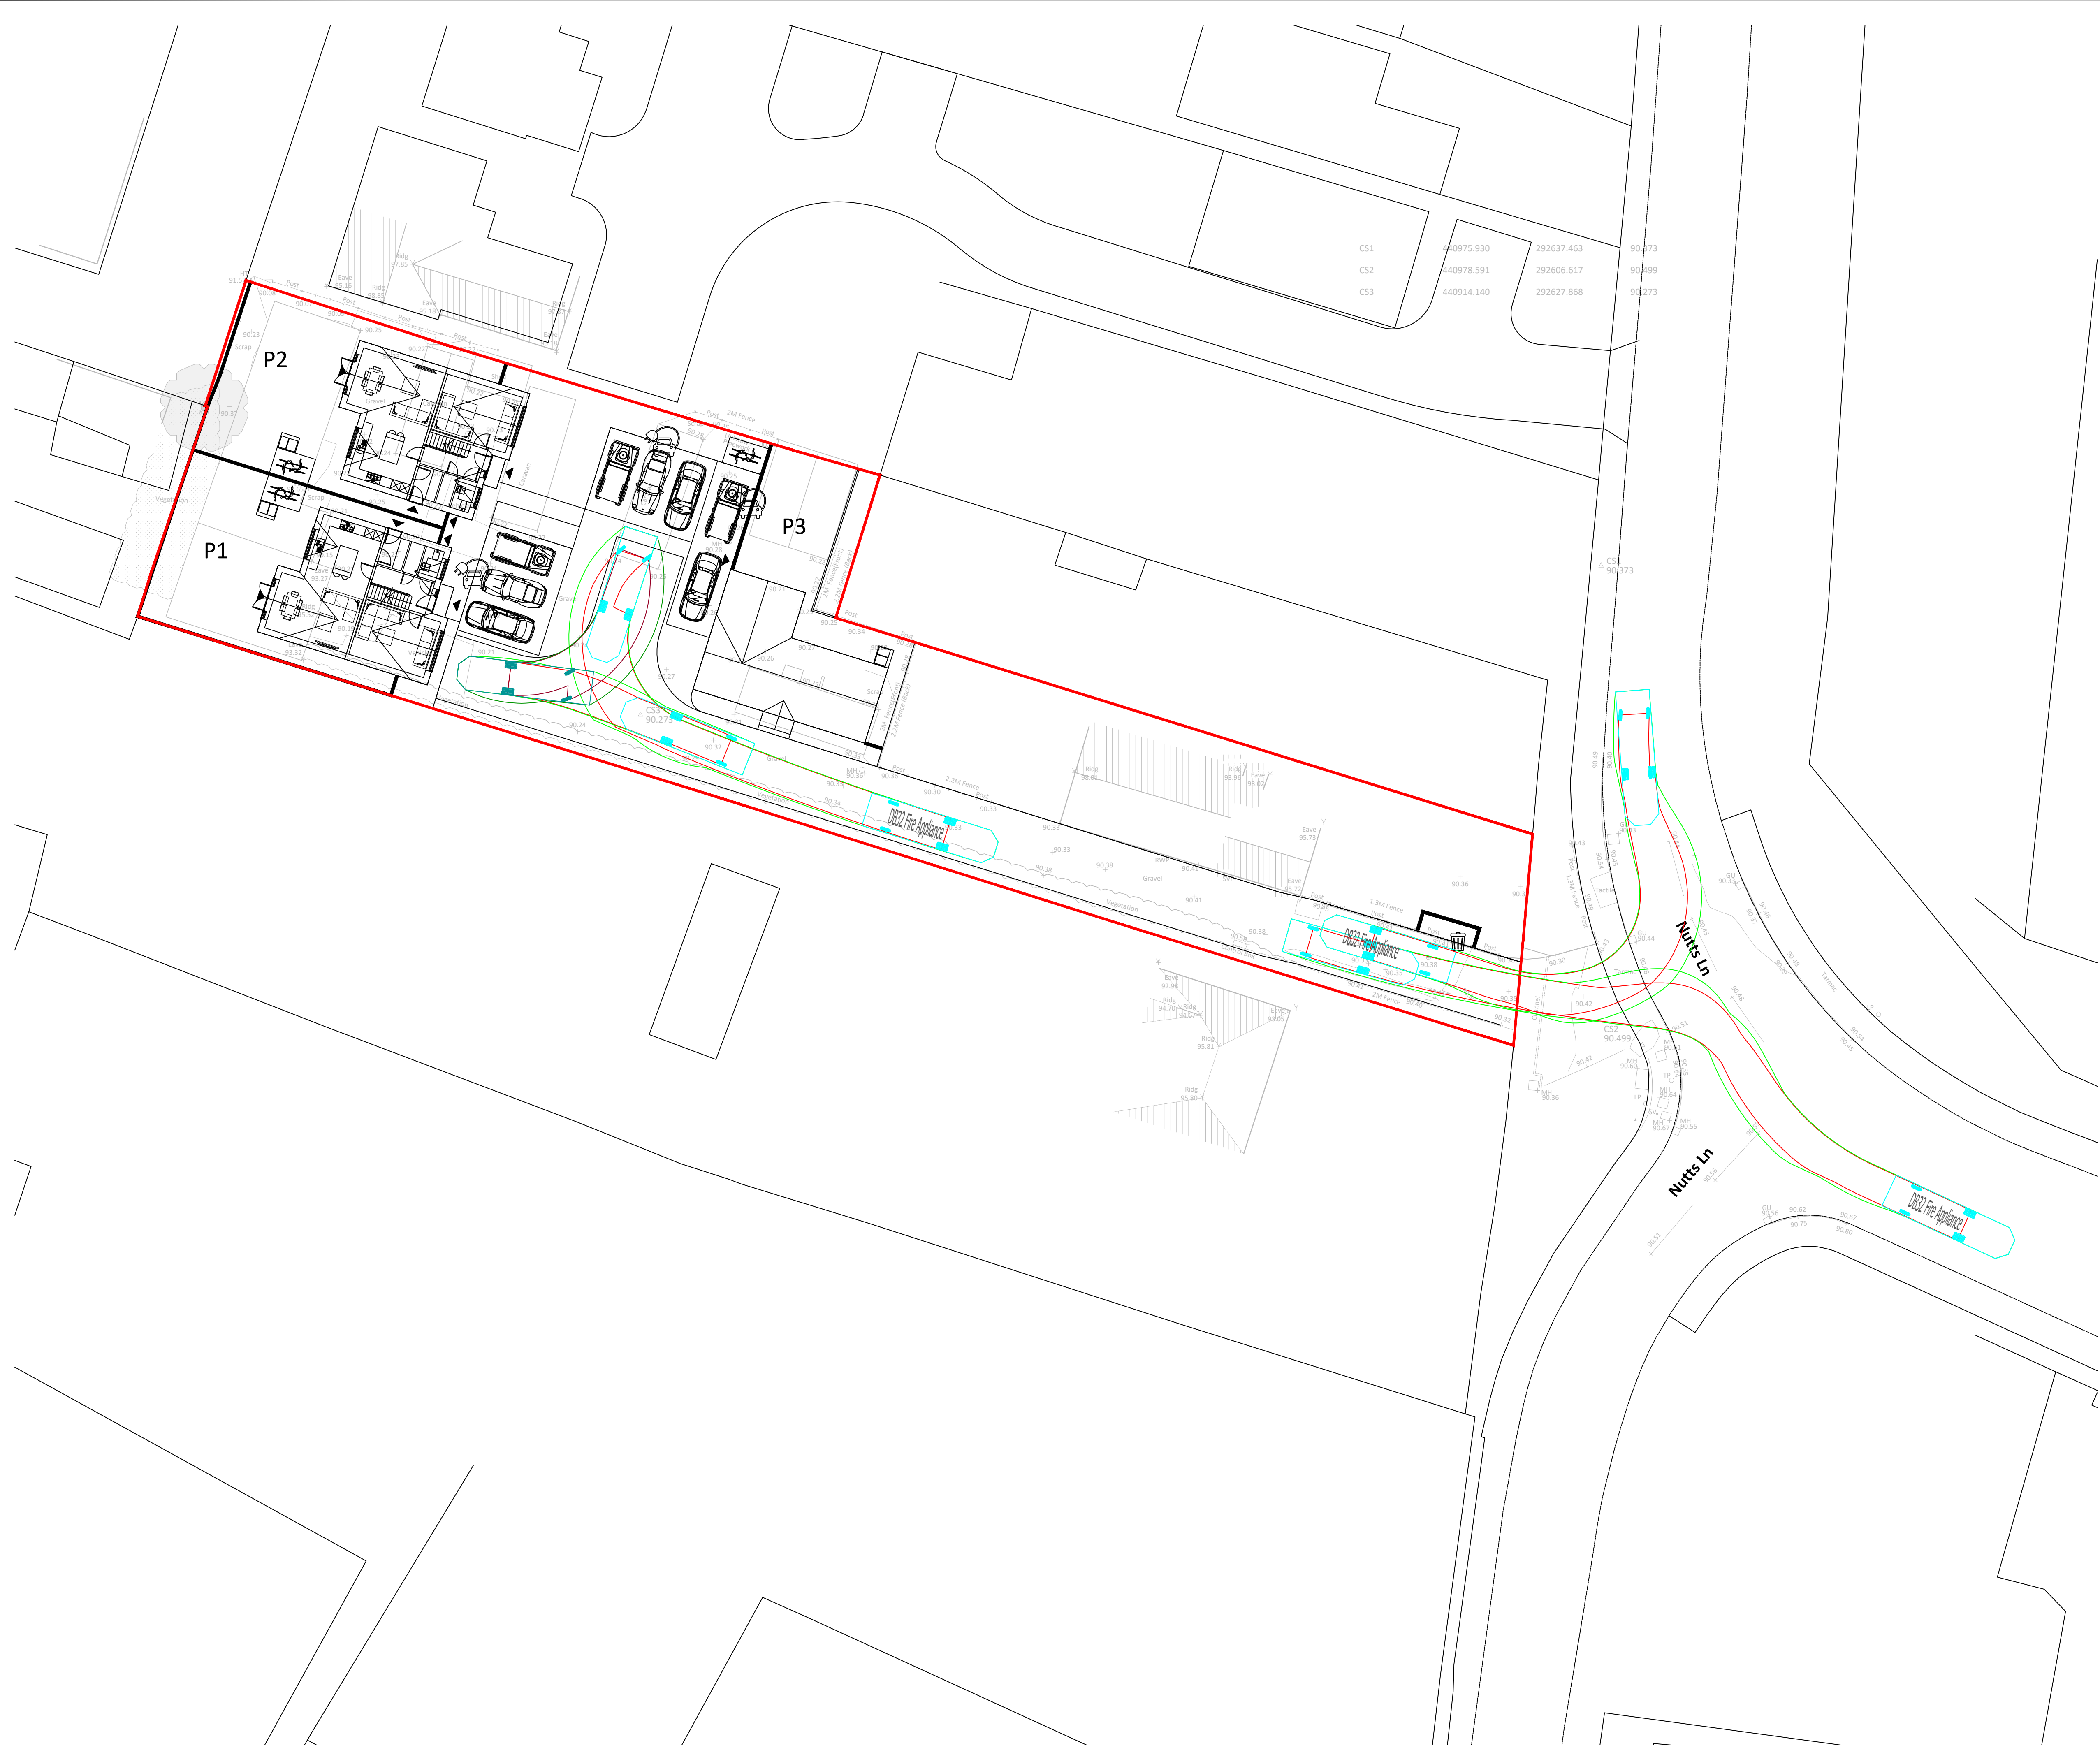


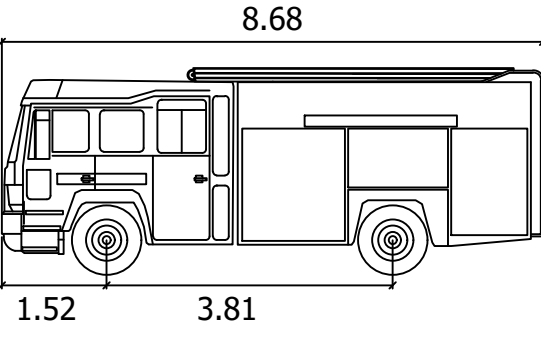

1. DO NOT SCALE FROM THIS DRAWING. IF IN DOUBT CONTACT ENGINEERING DESIGN SERVICES LIMITED (EDS LTD).
2. ALL DIMENSIONS ARE IN METRES UNLESS OTHERWISE NOTED.
3. THIS DRAWING IS TO BE READ IN CONJUNCTION WITH ALL OTHER RELEVANT DRAWINGS RELATING TO THIS PROJECT.
4. ALL DIMENSIONS SHOULD BE CHECKED ON SITE PRIOR TO CONSTRUCTION. ANY DISCREPANCIES SHOULD BE IMMEDIATELY NOTIFIED TO EDS LTD.
5. THE CONTRACTOR SHALL PRIOR TO CONSTRUCTION CHECK AND VERIFY THAT THE DETAILS SHOWN ON THIS DRAWING ARE FULLY COMPATIBLE WITH ANY AS CONSTRUCTED DIMENSIONS OR LEVELS. ANY DISCREPANCIES TO BE REPORTED IMMEDIATELY IN WRITING TO EDS LTD.
6. THIS DRAWING HAS BEEN PREPARED FOR THE EXCLUSIVE USE OF THE COMMISSIONING PARTY AND UNLESS AGREED IN WRITING BY EDS LTD NO OTHER PARTY MAY USE OR RELY ON ITS CONTENTS. NO LIABILITY IS ACCEPTED BY EDS LTD FOR ANY USE OF THIS DRAWING OTHER THAN FOR THE PURPOSE FOR WHICH IT WAS ORIGINALLY PREPARED.
7. IT SHOULD BE NOTED THAT THIS DRAWING MAY INCLUDE DATA PROVIDED BY THIRD PARTIES. NO LIABILITY IS ACCEPTED BY EDS LTD AS TO THE ACCURACY OF THIS DATA.
8. THIS DRAWING SHALL NOT BE REPRODUCED IN ANY WAY WITHOUT THE WRITTEN PERMISSION OF ENGINEERING DESIGN SERVICES LIMITED.

DB32 FIRE APPLIANCE	
	
OVERALL LENGTH (m)	8.680
OVERALL WIDTH (m)	2.180
OVERALL BODY HEIGHT (m)	3.452
LOCK-TO-LOCK TIME (secs)	6.000
KERB TO KERB TURNING RADIUS (m)	7.910

PRELIMINARY
SUBJECT TO APPROVAL FROM
BUILDING CONTROL OFFICER AND CONSULTATION
WITH THE LOCAL FIRE AND RESCUE SERVICE

REV	DESCRIPTION	DATE	BY	AUTH



Engineering Design Services Ltd
Civil Engineering Design and Consultancy Service

Tel: 07891 077129
Email: info@engineering-ds.co.uk

CLIENT:
A5 PROPERTY

PROJECT:
**LAND OFF NUTTS LANE, HINCKLEY,
LEICESTERSHIRE, LE10 3EG**

TITLE:
**FIRE APPLIANCE
VEHICLE TRACKING**

STATUS:
FOR APPROVAL

DRAWN: SN	AUTHORISED: SN	SCALE: 1:200@A1	DATE: 08.06.26
--------------	-------------------	--------------------	-------------------

PROJECT NO: -	DRAWING NO: SK01	REV: -
------------------	---------------------	-----------