


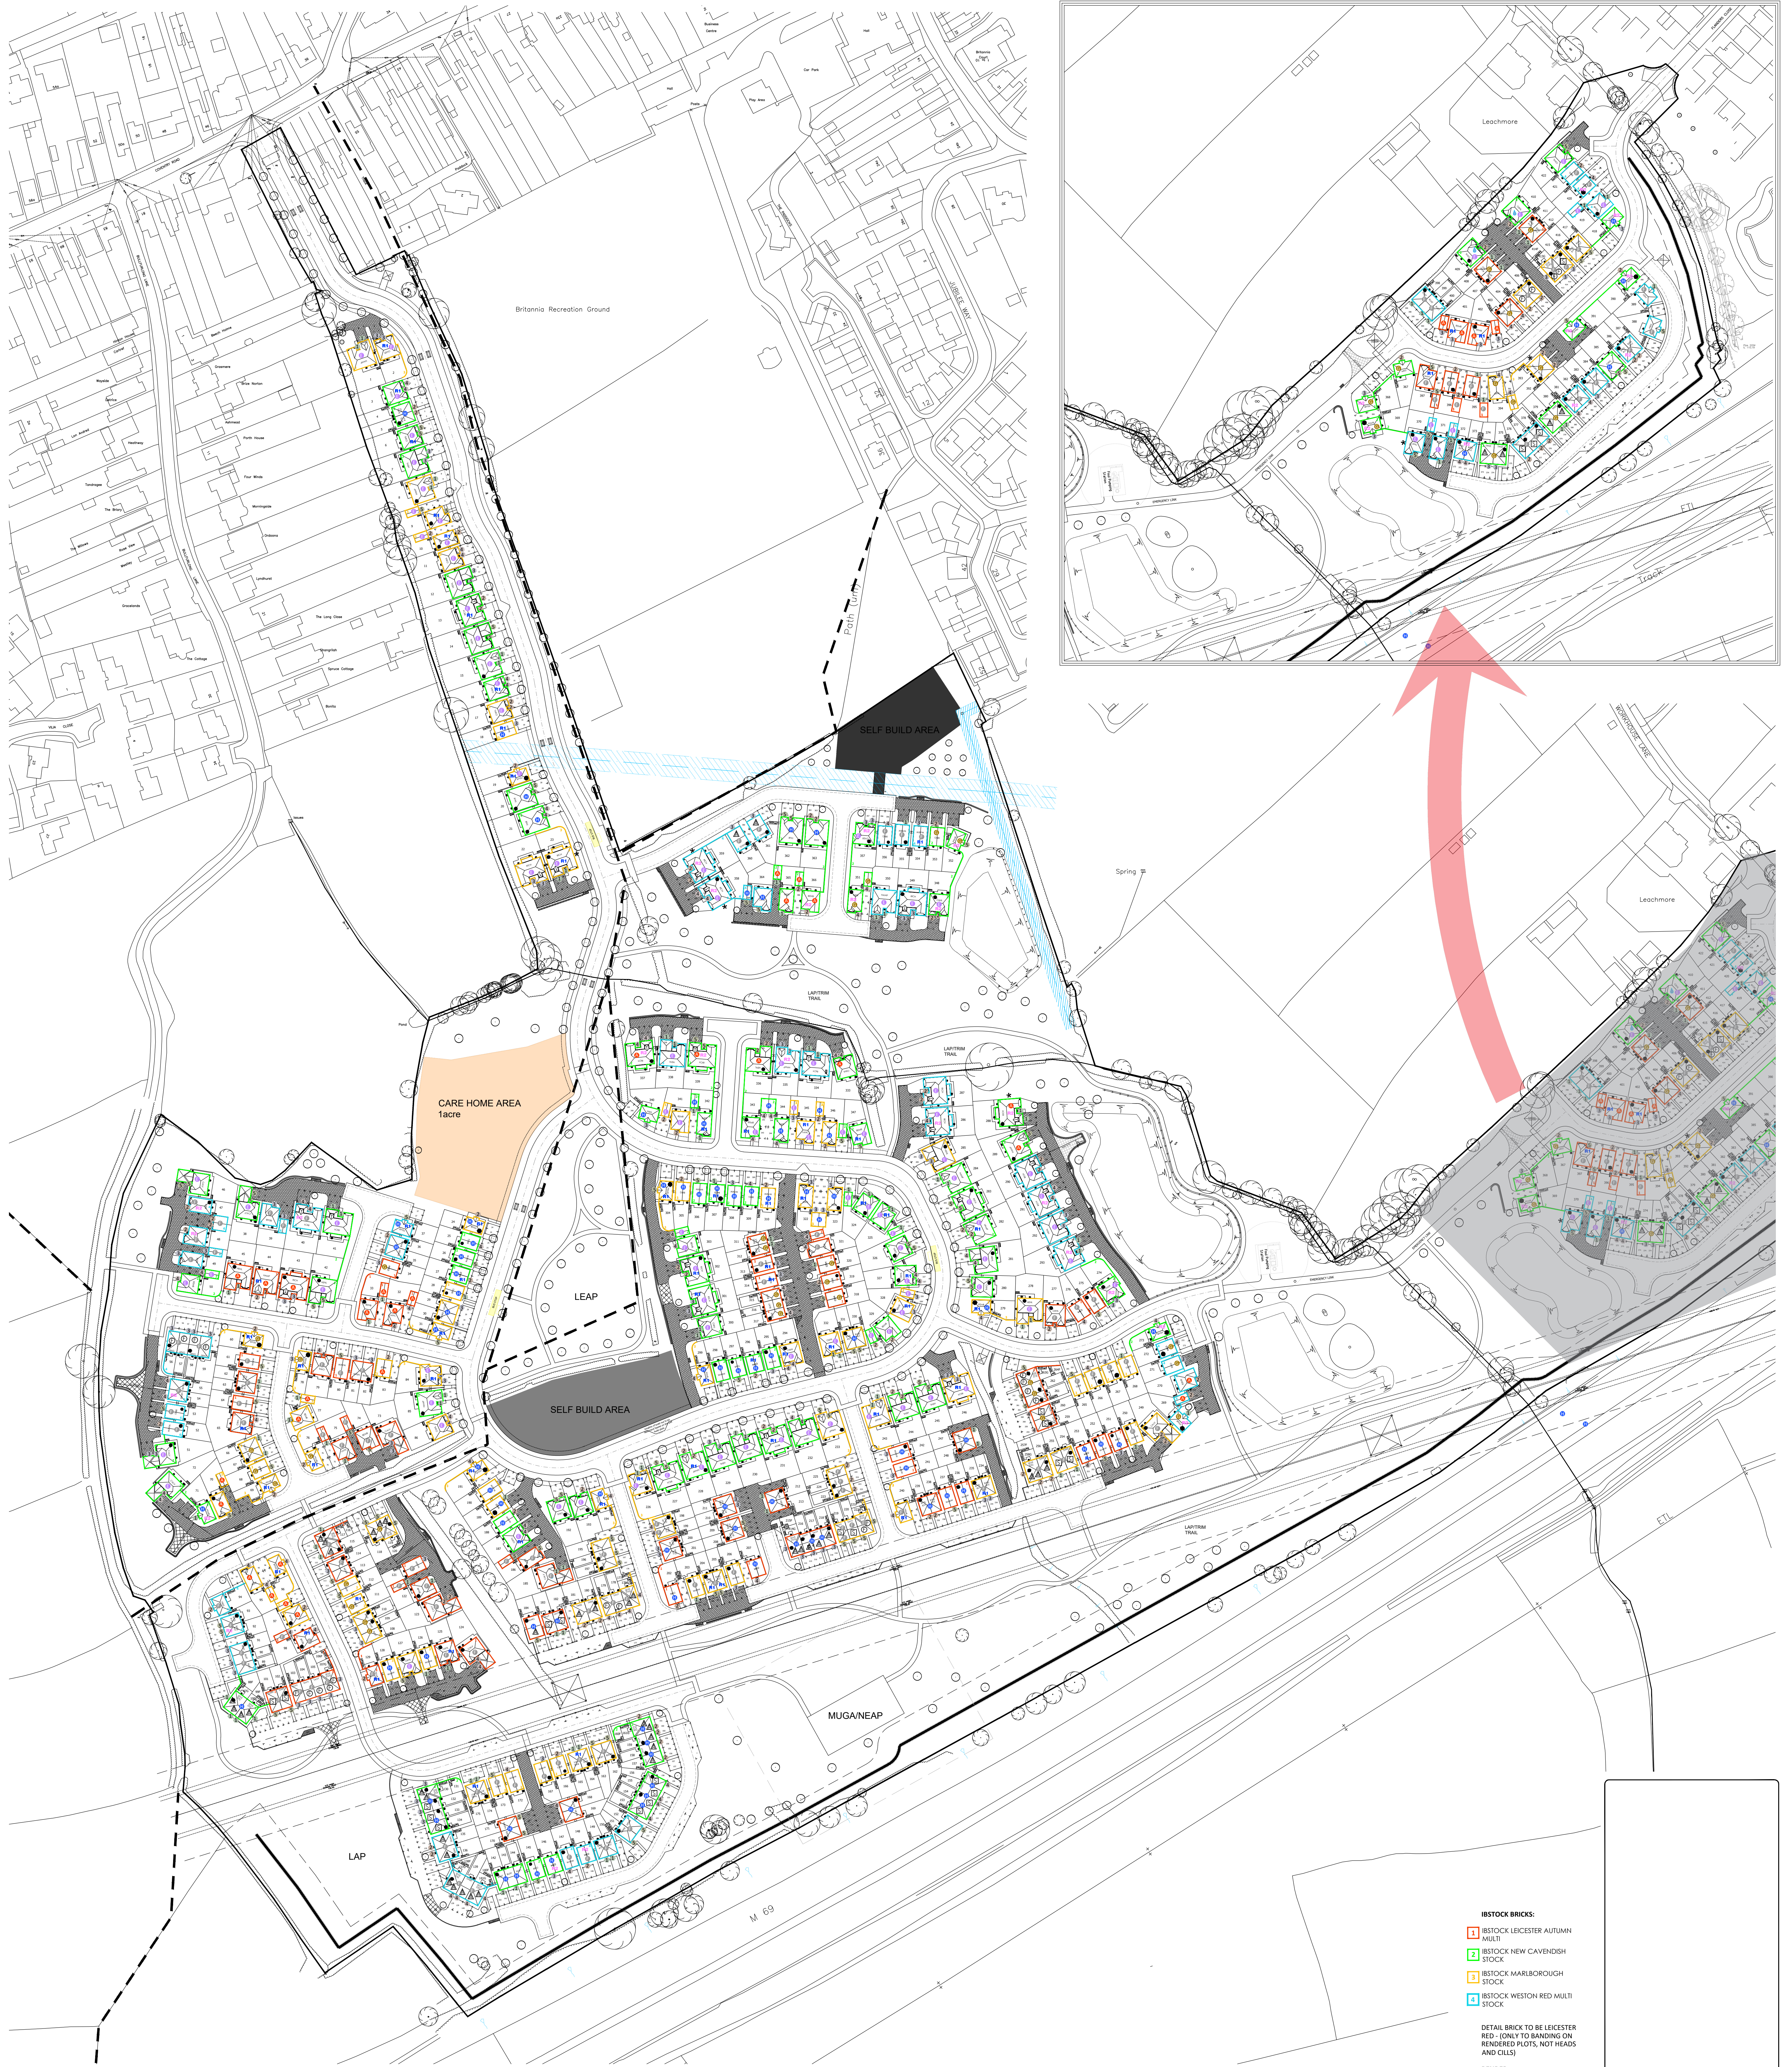

- IBSTOCK BRICKS:**
- 1 IBSTOCK LEICESTER AUTUMN MULTI
 - 2 IBSTOCK NEW CAVENDISH STOCK
 - 3 IBSTOCK MARLBOROUGH STOCK
 - 4 IBSTOCK WESTON RED MULTI STOCK
- DETAIL BRICK TO BE LEICESTER RED - (ONLY TO BANDING ON RENDERED PLOTS, NOT HEADS AND CHILLS)
- RENDER:**
- R1 RENDER WEBER MONOCOUC CHALK 3500 ROUGH CAST FINISH - SEE HOUSE PACK A1 ELEVATIONS
 - R2 RENDER WEBER MONOCOUC SILVER FEARL 3500 ROUGH CAST FINISH - SEE HOUSE PACK A1 ELEVATIONS
- ROOF TILES:**
- A REDLAND DUPLAIN RUSTIC BROWN
 - B REDLAND DUPLAIN CHIRCOAL GREY
 - C REDLAND DUPLAIN RUSTIC RED
 - D REDLAND MINI-STONWOLD TUDOR BROWN
 - E REDLAND MINI-STONWOLD SLATE GREY
- NOTE - WHERE THE SLT TILE IS SPECIFIED FOR THE MAIN ROOF THEN LOW ROOFS OVER CANOPIES, INTEGRAL GARAGES, BAYS ETC. SHOULD BE COLOUR TO MATCH MAIN ROOF.
- DOOR COLOURS:**
- 1 SALTED EARTH (B0460G)
 - 2 RARE STONE (Z8240K)
 - 3 LAKESIDE MIST (Z8210U)
 - 4 SMOKED ORCHARD (G9230U)
 - 5 RICH GRONDING (N7160P)

Drawing Status		PRELIMINARY PLANNING CONSTRUCTION	
Development		LAND SOUTH OF BURBAGE	
Location		BURBAGE	
Marketing Name		MATERIALS LAYOUT	
Drawing Number		1693-08-02-111	
Revision		A	
Scale		1:1000	
Drawn by		DL	
Date		NOV 2023	
Checked by			
Date			
 Redrow Homes Midlands Redrow House, Bristol Green, Walscott, Tamworth Staffordshire B77 5PW Tel: 01827 268600 Fax: 01827 262454 Web: www.redrow.co.uk			
Legal Disclaimer Text: This layout has been designed after due consideration of our Context & Constraints Plan			

LAND SOUTH OF BURBAGE, BURBAGE