


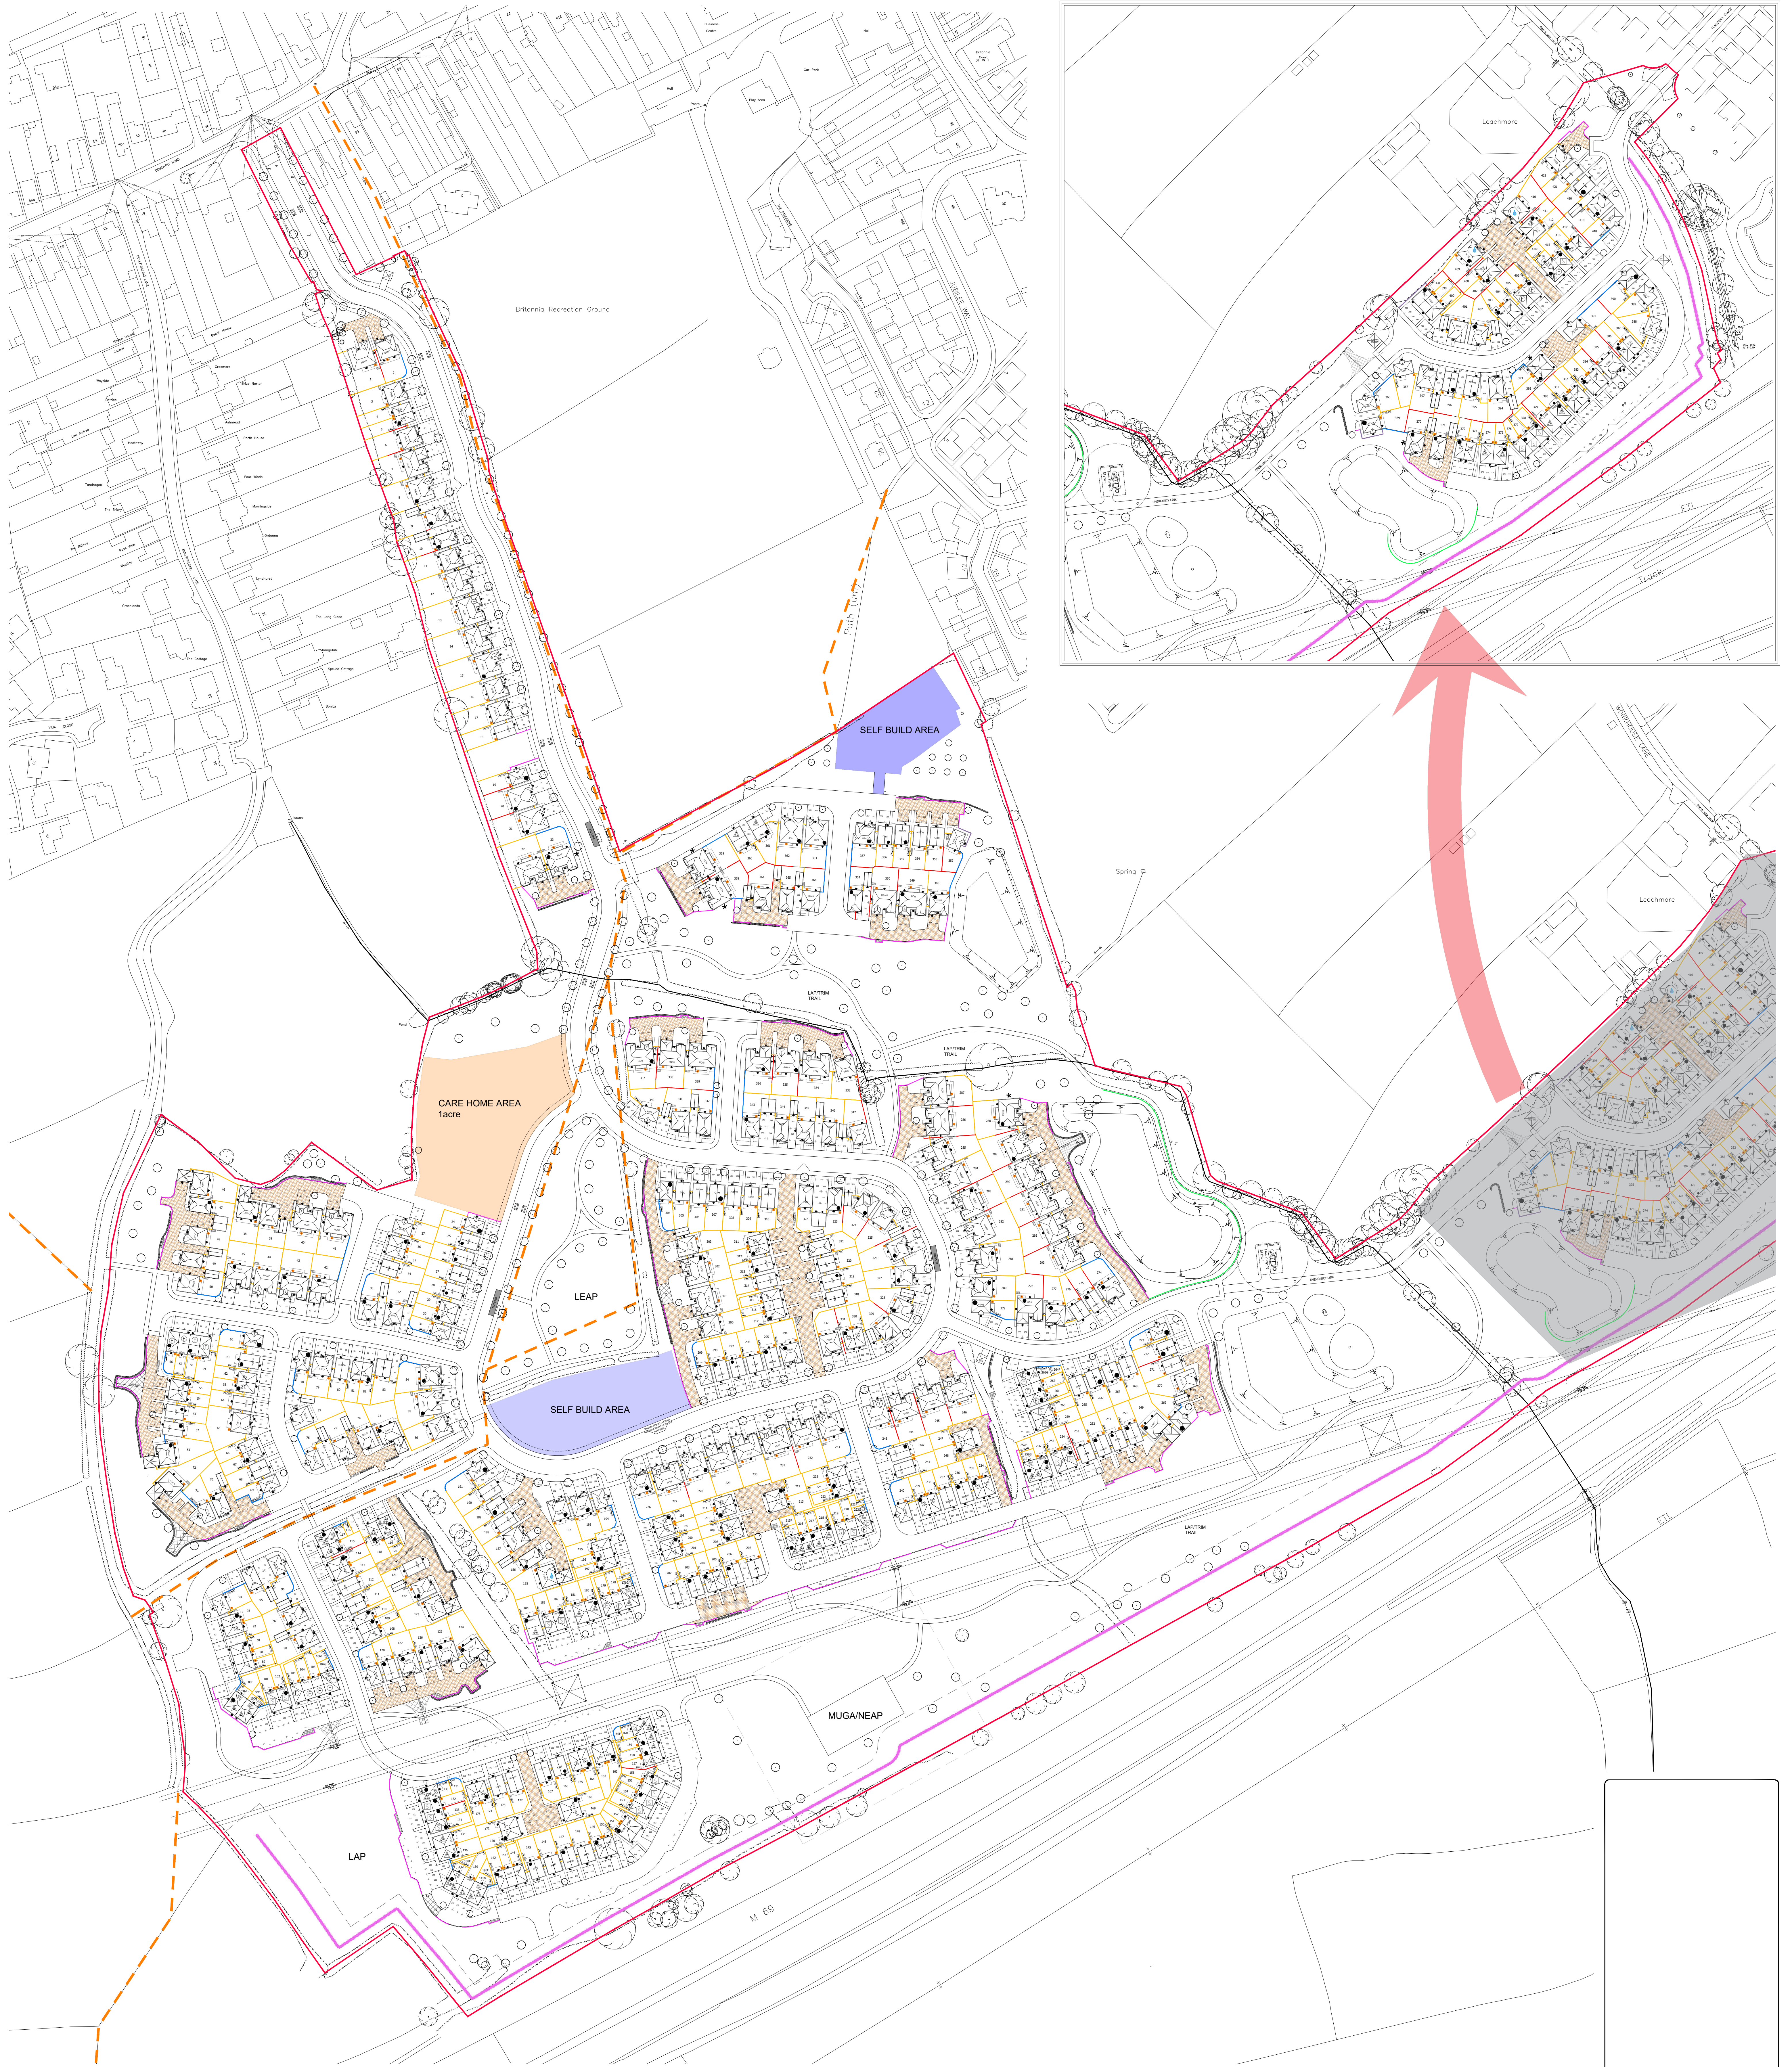

KEY

- Indicates Metal Railings
- Indicates 1.8m High Brick Screen Wall (Standard Detail: EG-M5108)
- Indicates 1.8m High Close Board Fence with Hedgehog Passage (Standard Detail: F-S00906)
- Indicates Timber Knee Rail Fence (Standard Detail: F-S00902)
- Indicates Post and Rail fence
- Indicates 1.8m Post and Gravel Panel retaining fence (Standard detail F-S00107)
- Indicates Retaining Wall with 1.8m Close Board Fencing on top. Detail as per the Farrow Walsh Drawings
- Indicates 1.2m Ball Top Metal Railing to be installed on top of Retaining walls.

LAND SOUTH OF BURBAGE, BURBAGE

A

22.08.24

Updated according to site layout Rev B changes

CR

Revision

Date

Amendment

Initials

Drawing Status

PRELIMINARY
PLANNING
CONSTRUCTION

☒

Development

LAND SOUTH OF BURBAGE

Location

BURBAGE

Marking Name

ENCLOSURES PLAN

Drawing Number

1693-08-02-121

Revision

A

Scale

1:1000

Drawn by

DL / LM

Date

NOV 23

Checked by

Date

**REDROW**

Redrow Homes Midlands
Redrow House, Bristol Green, Walscott, Tamworth
Staffordshire B77 5PA
Tel: 01827 260600 Fax: 01827 262454 Web: www.redrow.co.uk

Legal Disclaimer Text

This layout has been designed after due consideration of our
Context & Constraints Plan