
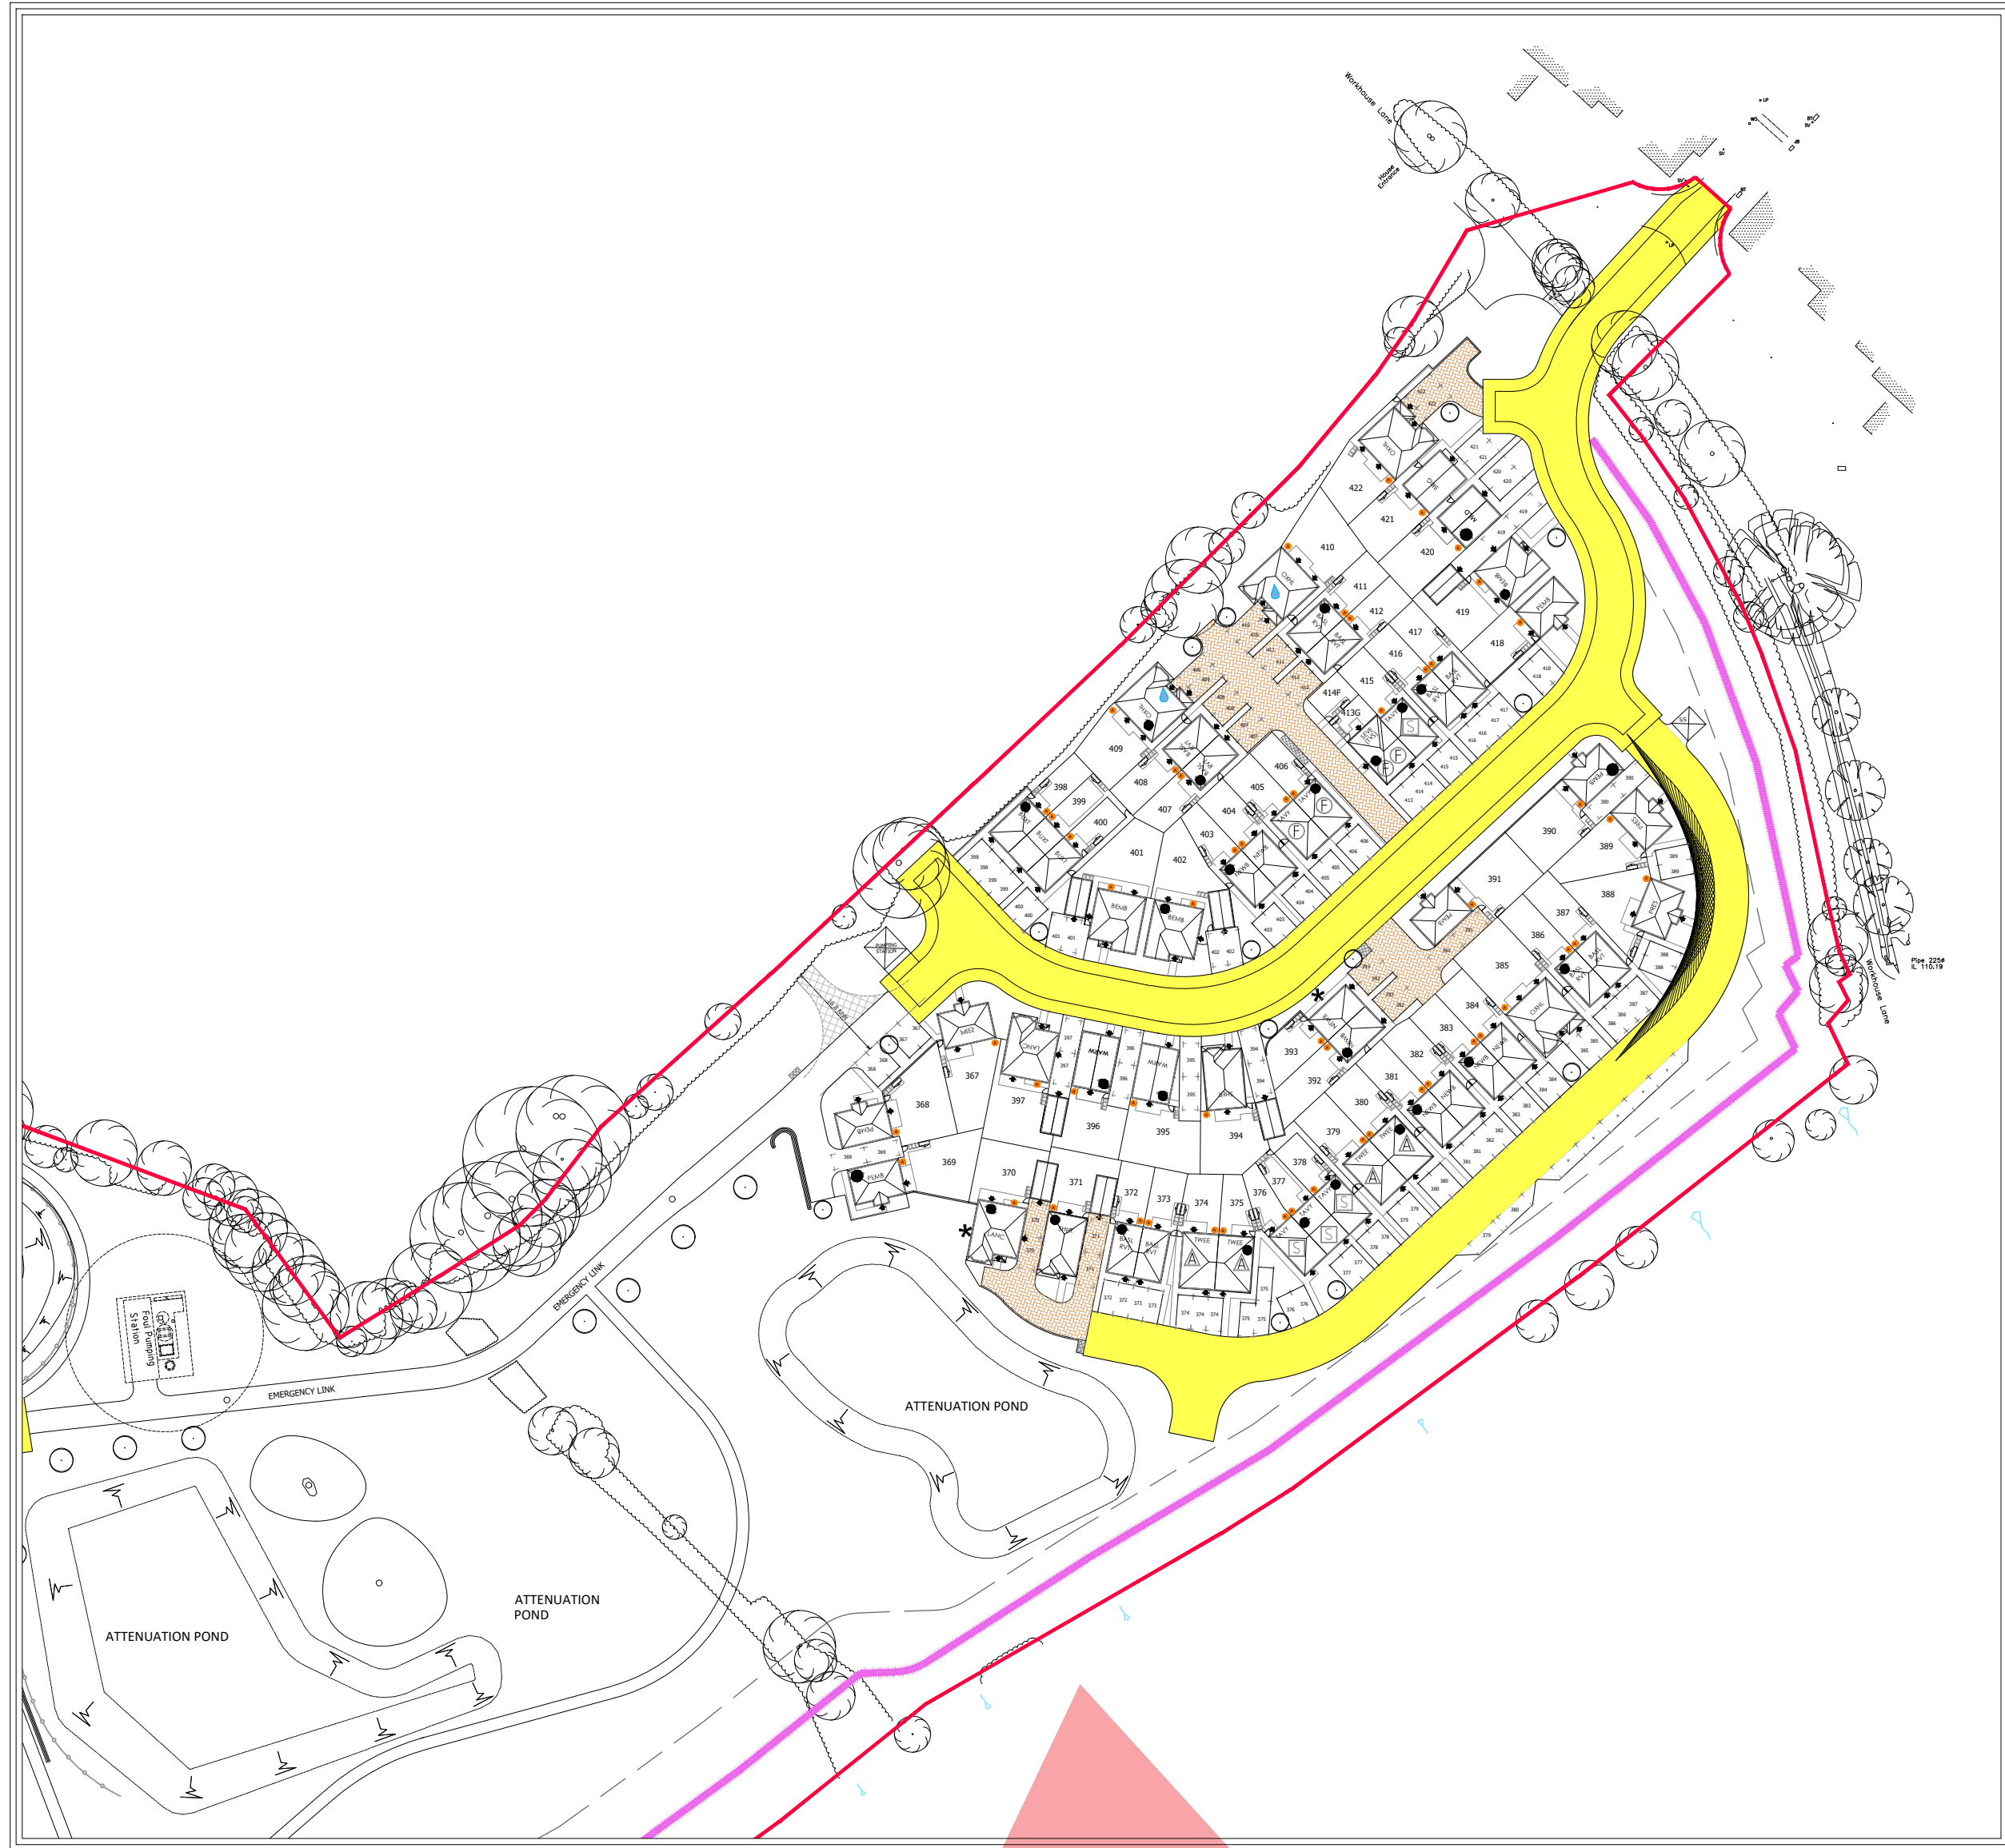


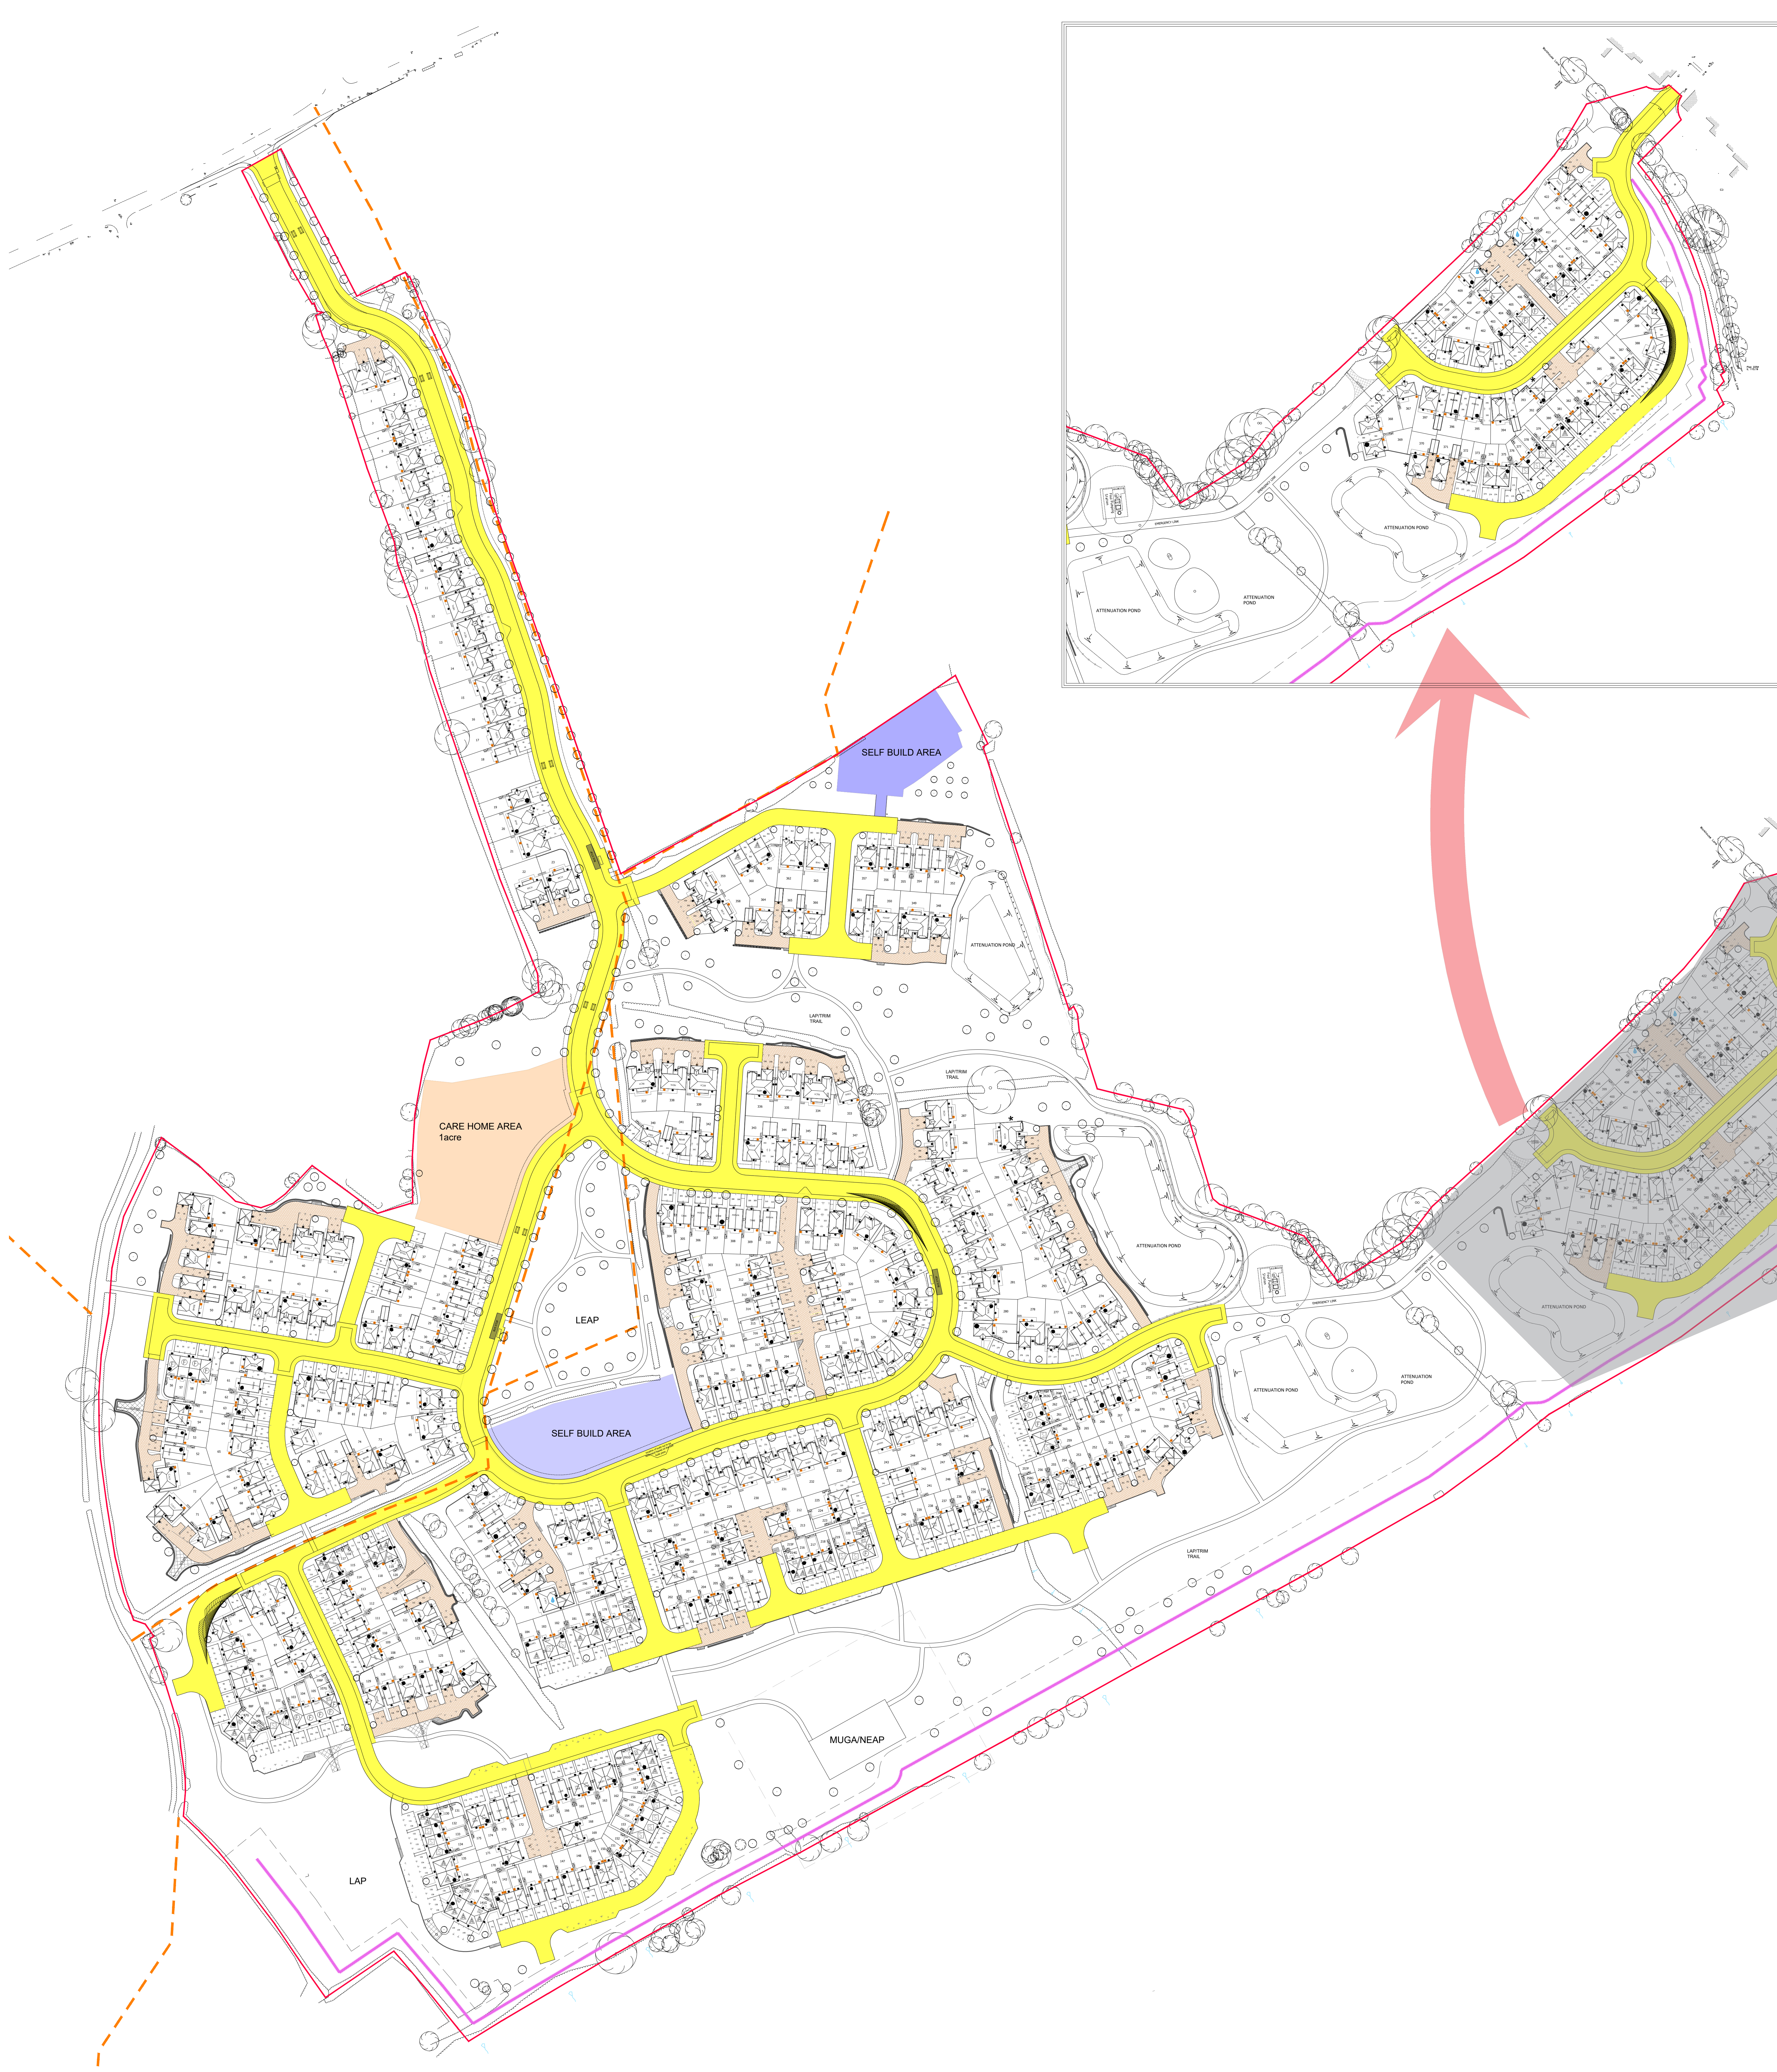

LAND SOUTH OF BURBAGE, BURBAGE

- KEY
- Highway Adoption
 - Existing Public Rights of way

A 22.08.24 Updated according to Site Layout Rev B changes CA	
Revision	Date
Amendment	
Initials	
Drawing Status: PRELIMINARY PLANNING CONSTRUCTION ☒	
Development: LAND SOUTH OF BURBAGE	
Location: BURBAGE	
Marking Name	
Drawing Title: HIGHWAY ADOPTION PLAN	
Drawing Number: 1693-08-02-122	
Revision: A	Scale: 0m 1:1000
Drawn By: DL / LM	Date Started: NOV 23
Checked by	Date
 Redrow Homes Midlands Redrow House, 111-113, Green, Walscott, Tamworth Staffordshire B77 5PA Tel: 01827 260600 Fax: 01827 262454 Web: www.redrow.co.uk	
Legal Disclaimer: This layout has been designed after due consideration of our Context & Constraints Plan	