



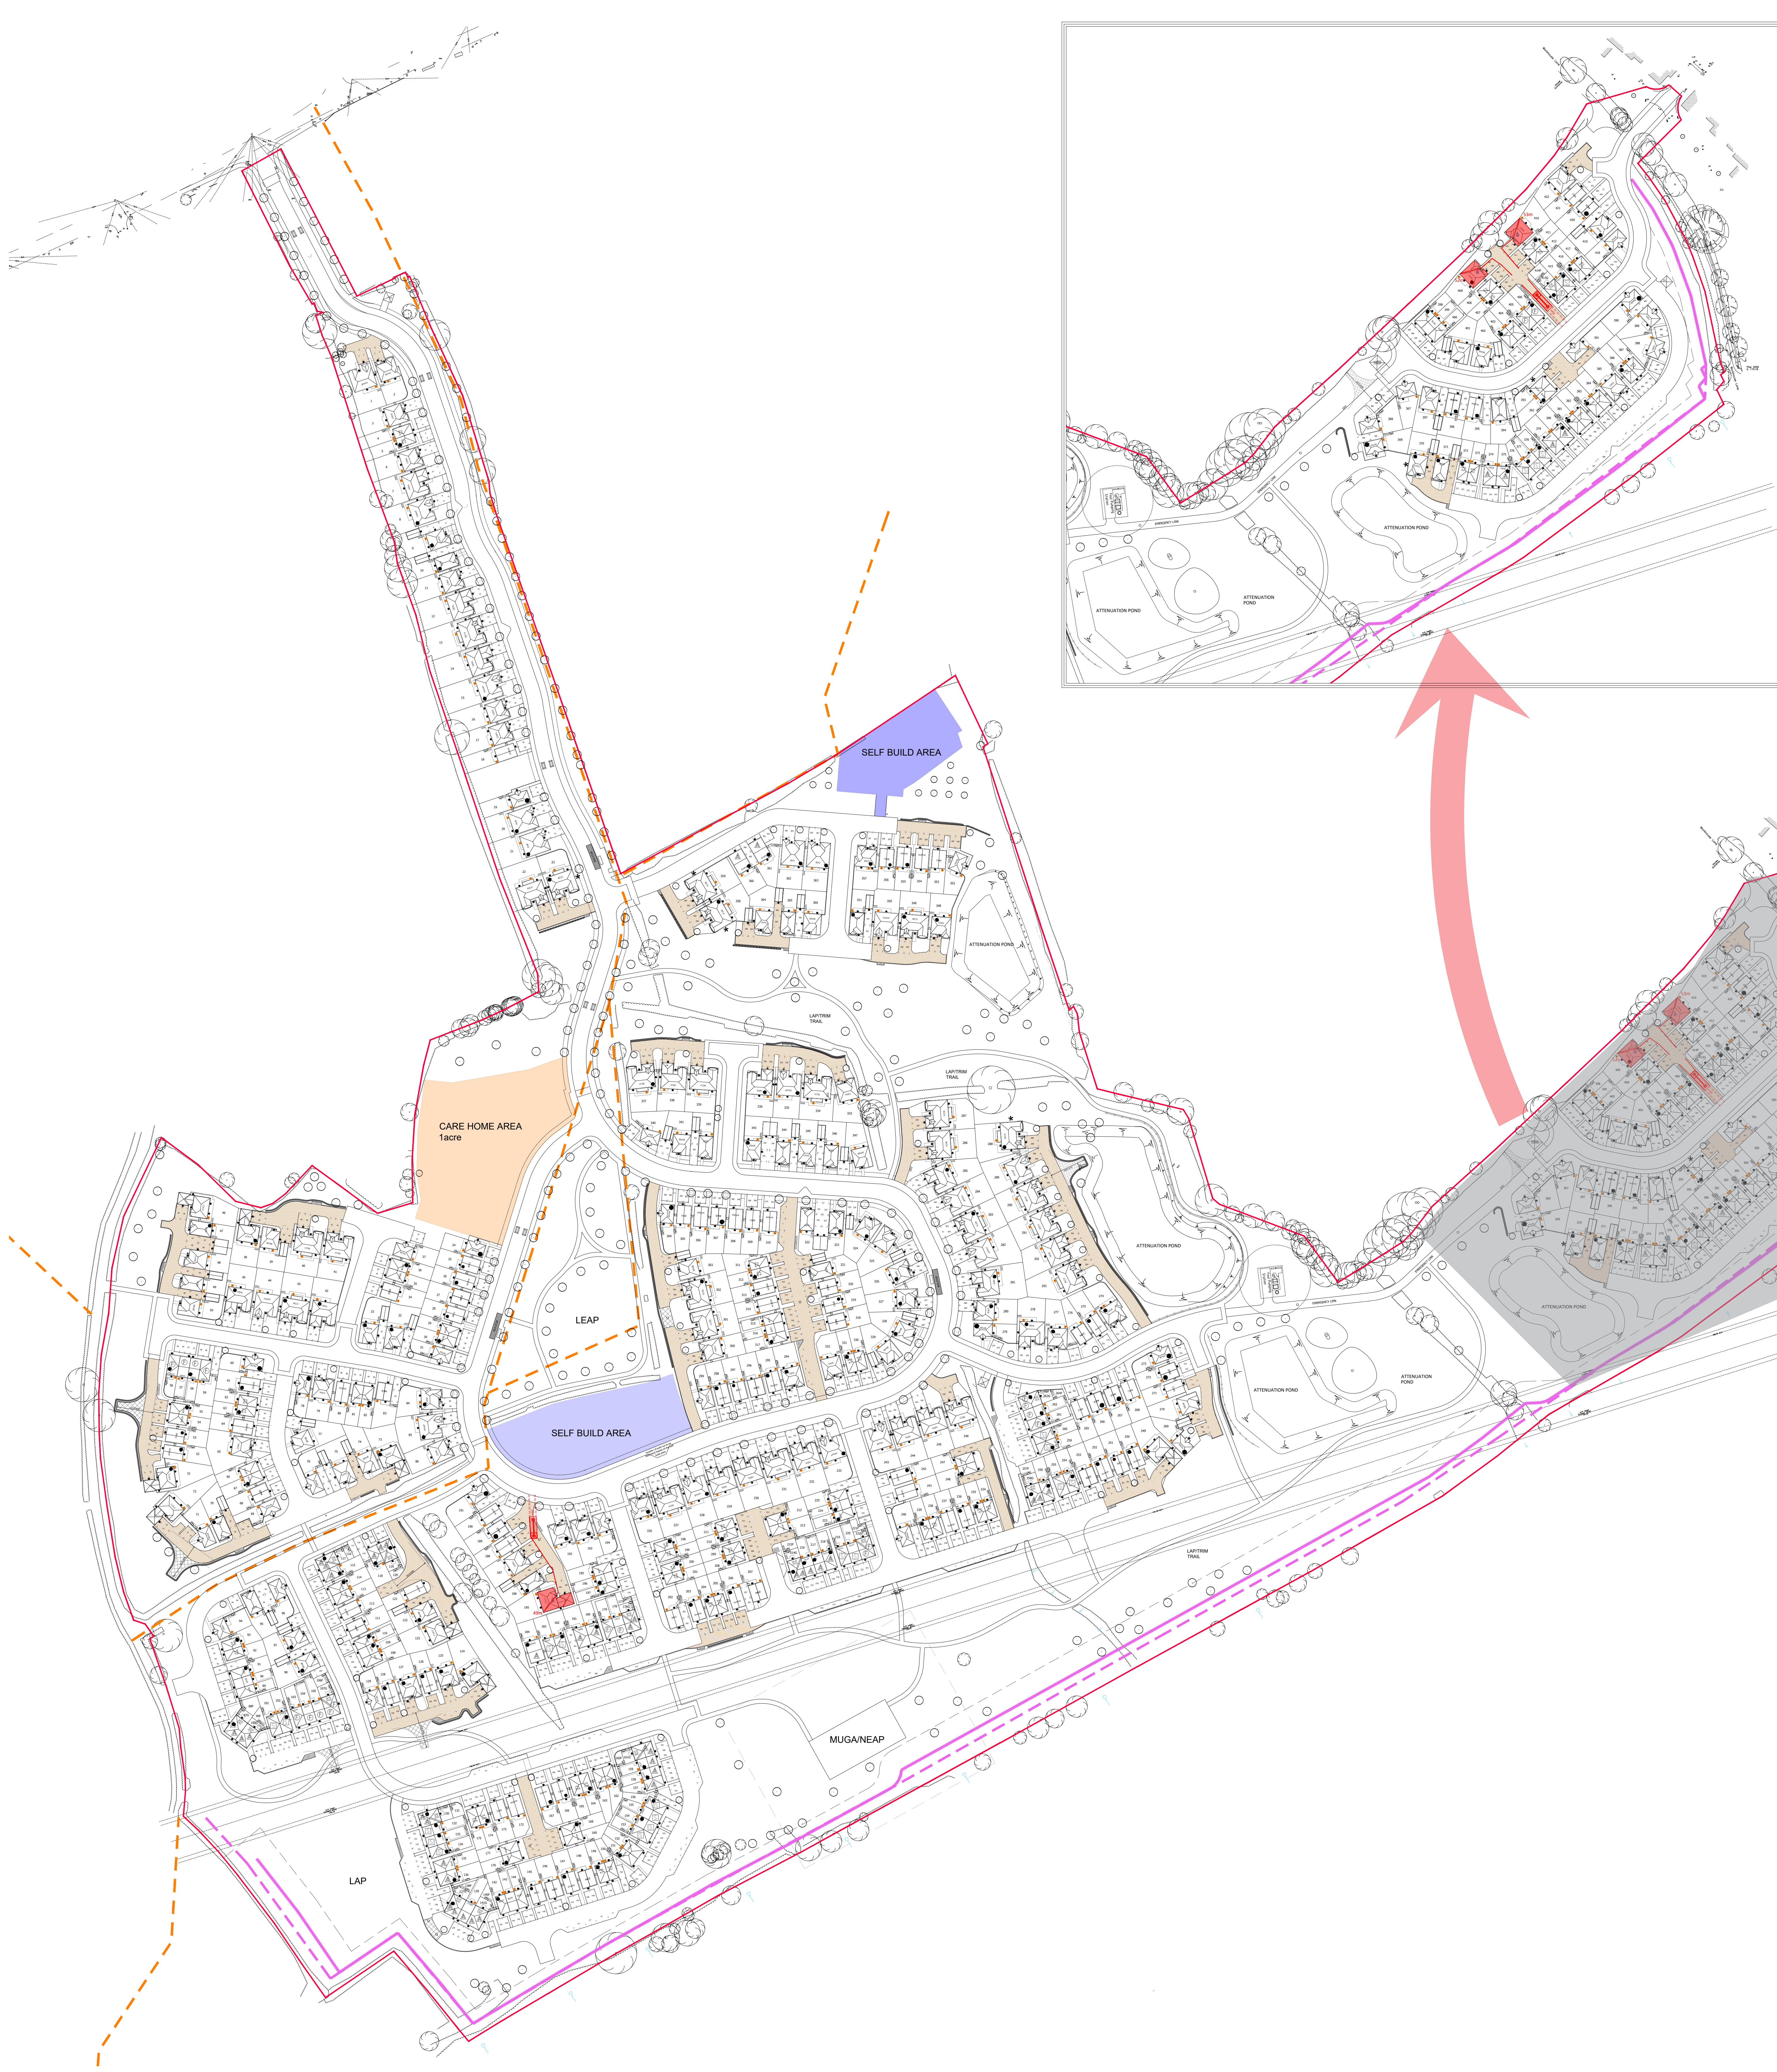

FIRE ENGINE TRAVEL



HOSE PIPE LENGTH (45m MAX)

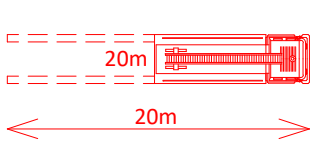

PLOT REQUIRING SPRINKLER OR FIRE ENGINE TURNING HEAD IF POSSIBLE



A 22.08.24 Sprinklers added to P185 and updated according to the current fire changes		ca
Revision	Date	Amendment
Drawing Status: PRELIMINARY PLANNING CONSTRUCTION ☒		
Development: LAND SOUTH OF BURBAGE		
Location: BURBAGE		
Marking Name: FIRE DISTANCE PLAN		
Drawing Number: 1693-08-02-127		
Revision: A	Scale: 0m	1:1000
Drawn By: DL	Date Started: NOV 23	
Checked by:	Date:	
 Redrow Homes Midlands Redrow House, 111-113, Green, Walsley, Tarnworth, Rotherham S70 2PA Tel: 01827 260600 Fax: 01827 262454 Web: www.redrow.co.uk		
Legal Disclaimer: This layout has been designed after due consideration of our Context & Constraints Plan		

LAND SOUTH OF BURBAGE, BURBAGE