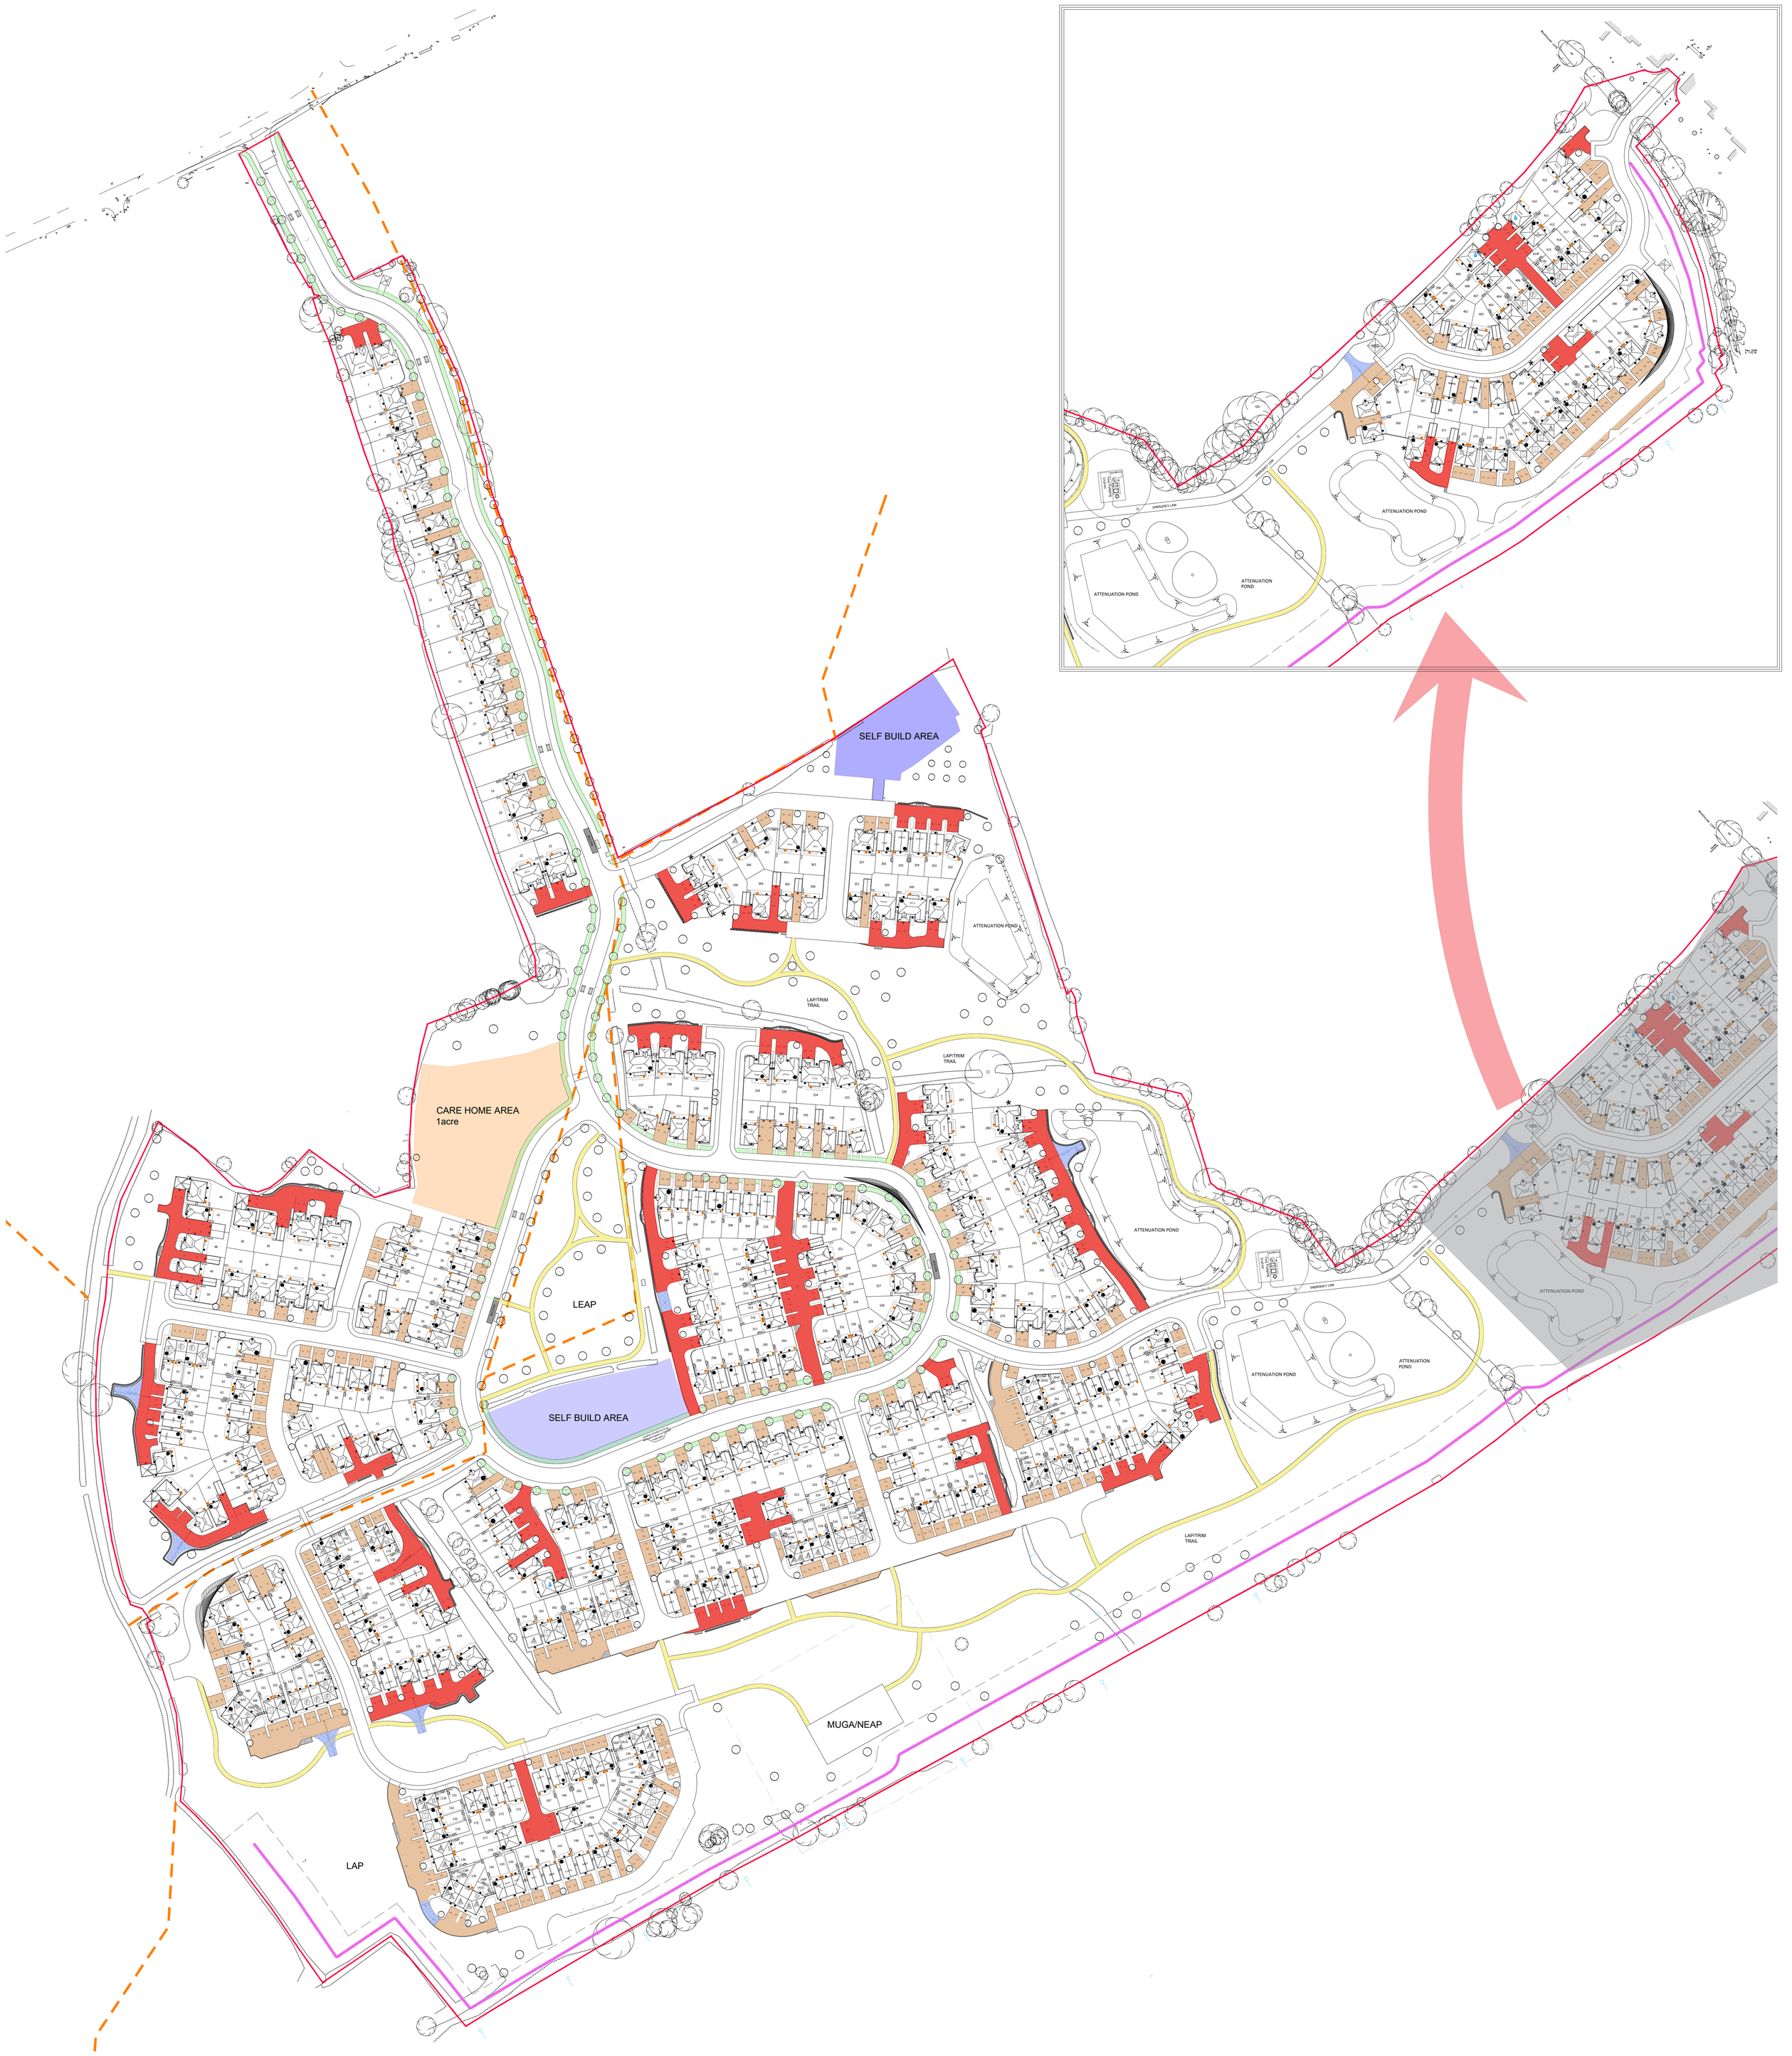


LAND SOUTH OF BURBAGE, BURBAGE

KEY

HIGHWAY
20MM HRA Surface course with 190MM binder base course or to WCC Highway adoptable standards

FOOTPATH
25MM AC6 Surface course with 160MM binder base course or to WCC Highway adoptable standards

PRIVATE DRIVE / SHARED SURFACE
20MM Surface course with 210MM binder base course

BRINDLE BLOCK PAVING
80MM Concrete block paving 30MM sharp sand with 420MM binder base course

HOGGIN SURFACE PATH
Rolled crusher surface with granular sub-based and timber board edging

HIGHWAY GRASS VERGE

MANAGED GRASS VERGE

GRASS SCREED

Revision	Date	Amendment	Initials
A	22.08.24	Updated according to site layout Rev B changes	CB

Drawing Status: PRELIMINARY ☐ PLANNING ☑ CONSTRUCTION ☐

Development	LAND SOUTH OF BURBAGE
Location	BURBAGE
Marketing Name	
Drawing Title	SURFACE MATERIALS
Drawing Number	1693-08-02-140
Revision	A
Scale @A0	1:1000
Drawn By	LM/DL
Date Started	NOV 23
Checked by	
Date	

REDROW
Redrow Homes Midlands
Redrow House, Kinsall Green, Wilnecote, Tamworth
Staffordshire B77 5PX
Tel: 01827 260600 Fax: 01827 262454 Web: www.redrow.co.uk

Legal Disclaimer TBC

This layout has been designed after due consideration of our Context & Constraints Plan