


ALL DIMENSIONS ARE APPROXIMATE!
DO NOT SET OUT FROM THIS SKETCH!
DIMENSIONS SHOULD BE CHECKED &
CONFIRMED BY CLIENT/CONTRACTOR/ARCHITECT

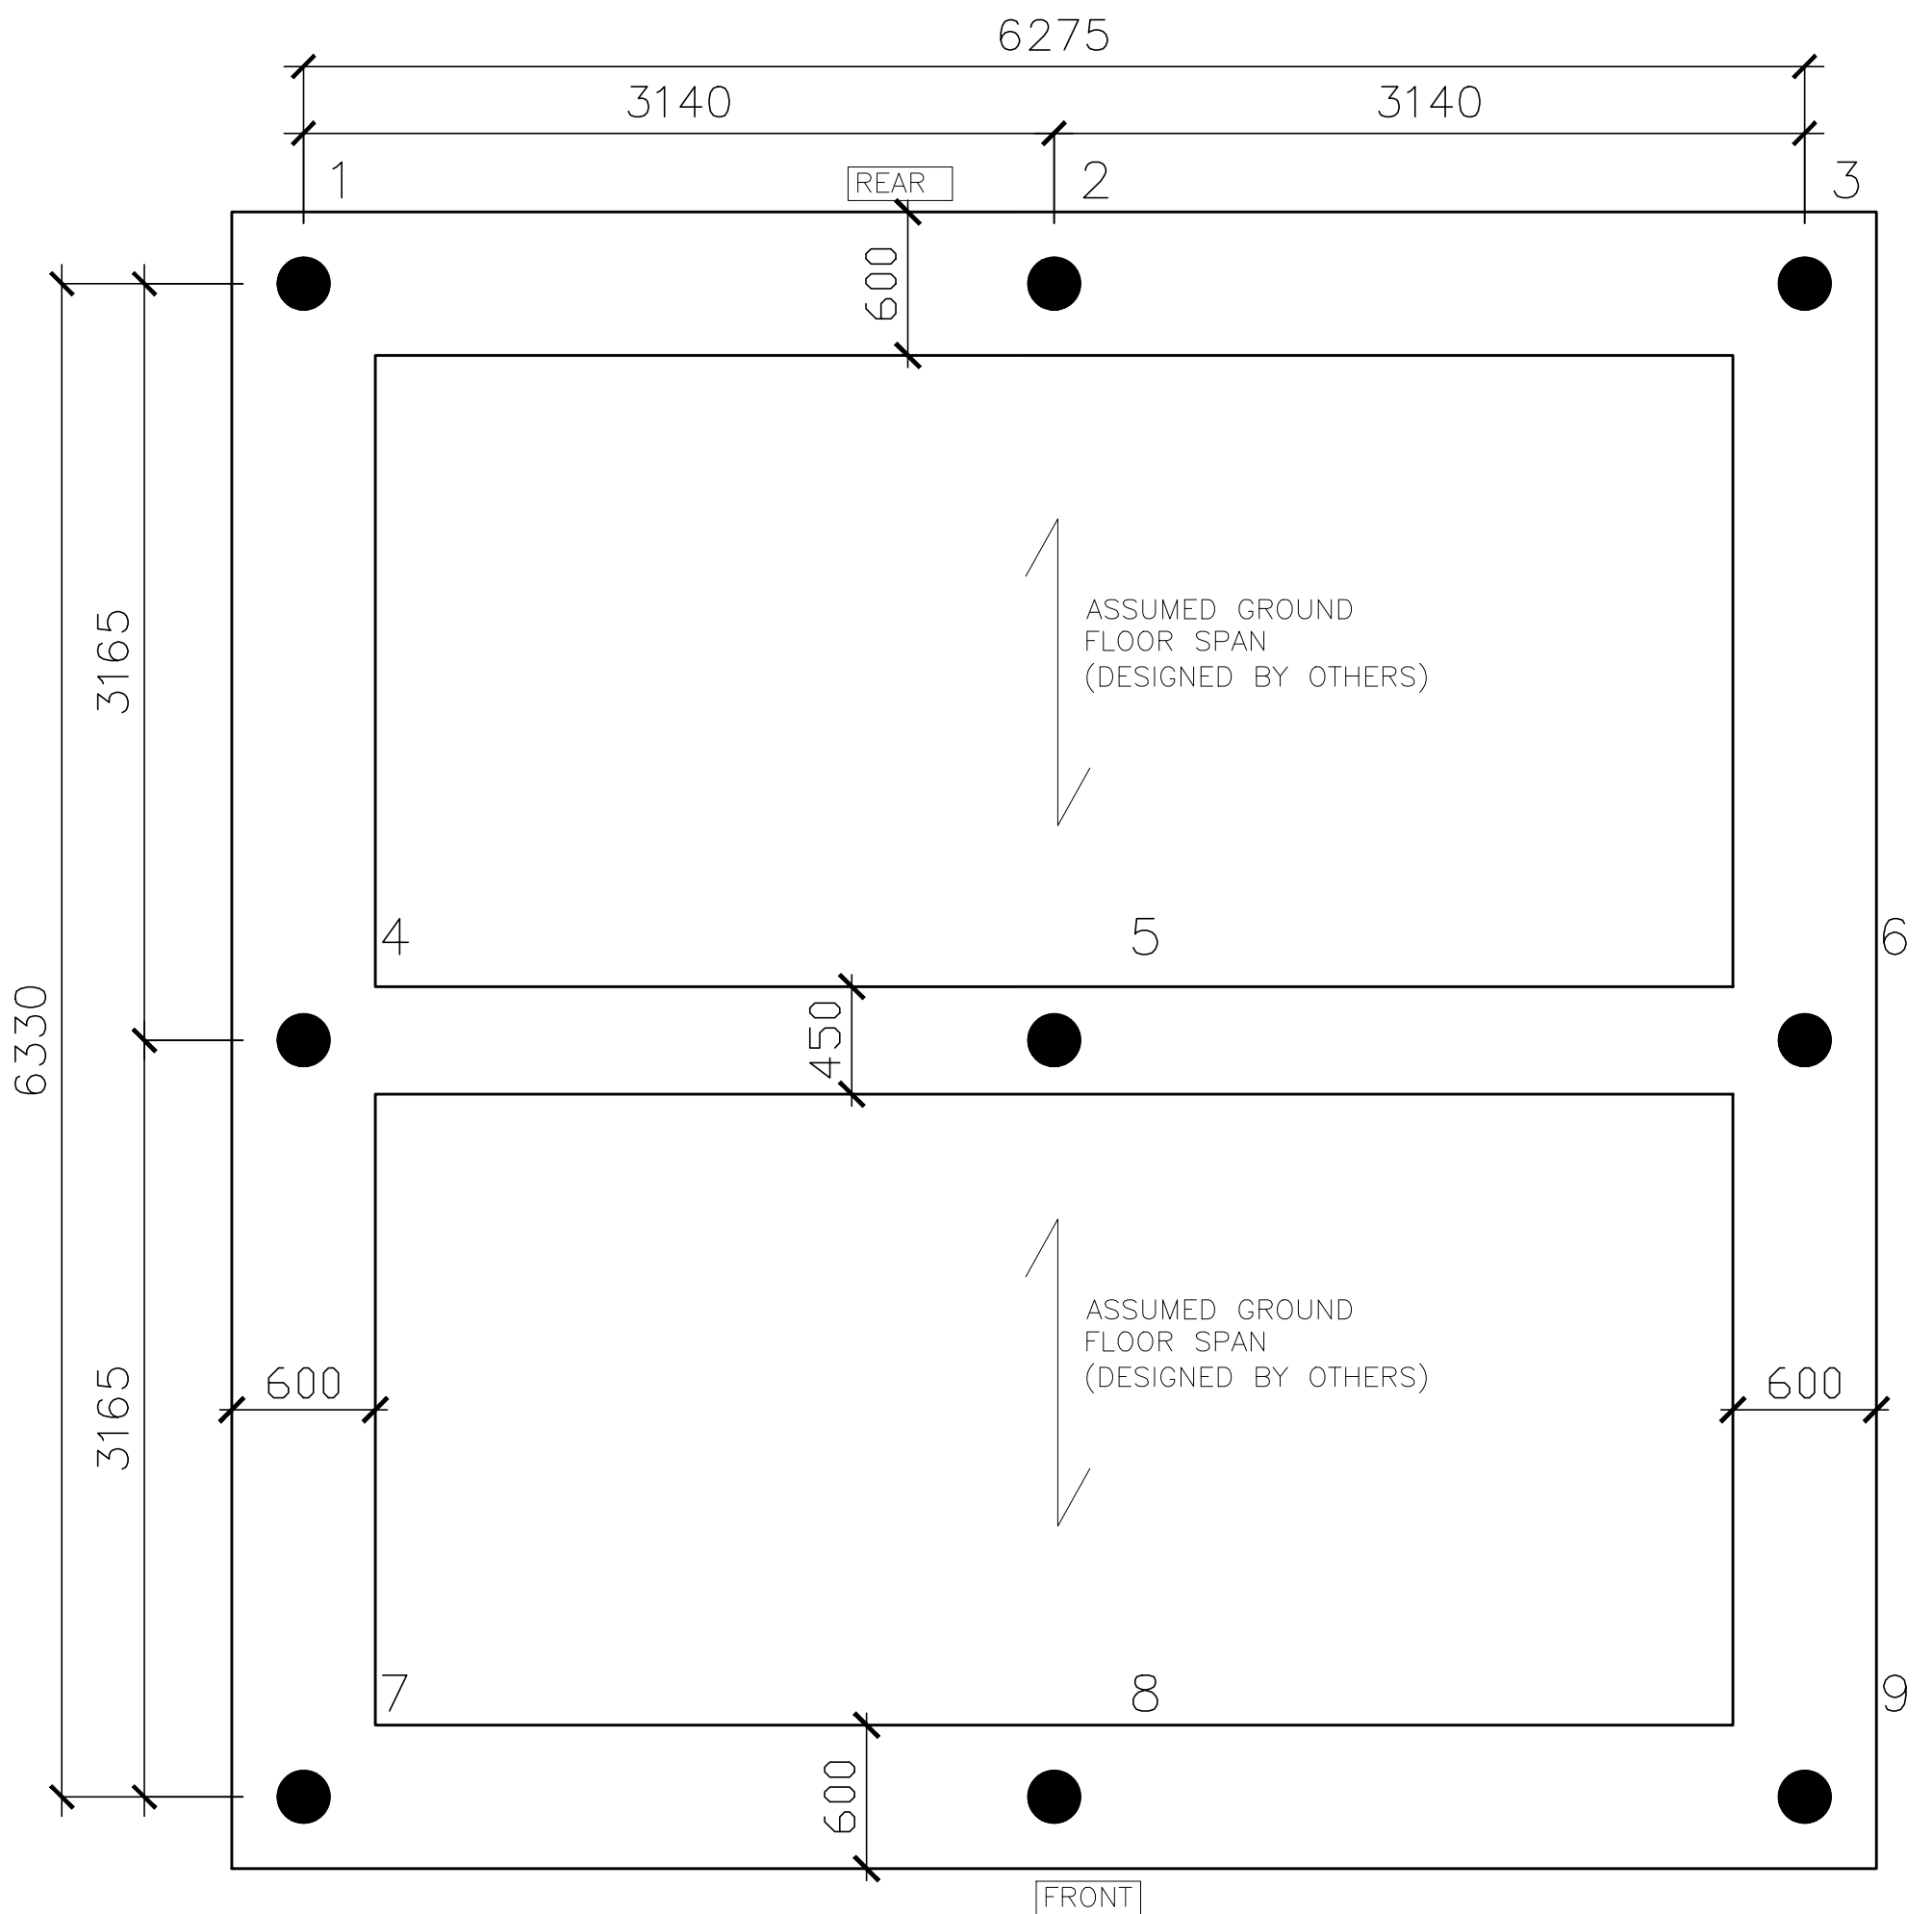

9No. PILES
600x450dp. RC 35 GROUND BEAMS (to external walls)
450x450dp. RC 35 GROUND BEAMS (to sleeper wall)

GARAGE TO PLOT 1, 2 & 3 PILE & GROUND BEAM LAYOUT

N.T.S

GARAGES TO PLOT 1, 2 & 3, 223 Station Road,
Earl Shilton—Waldron, Leicestershire.
T—7—19484 — SK05