

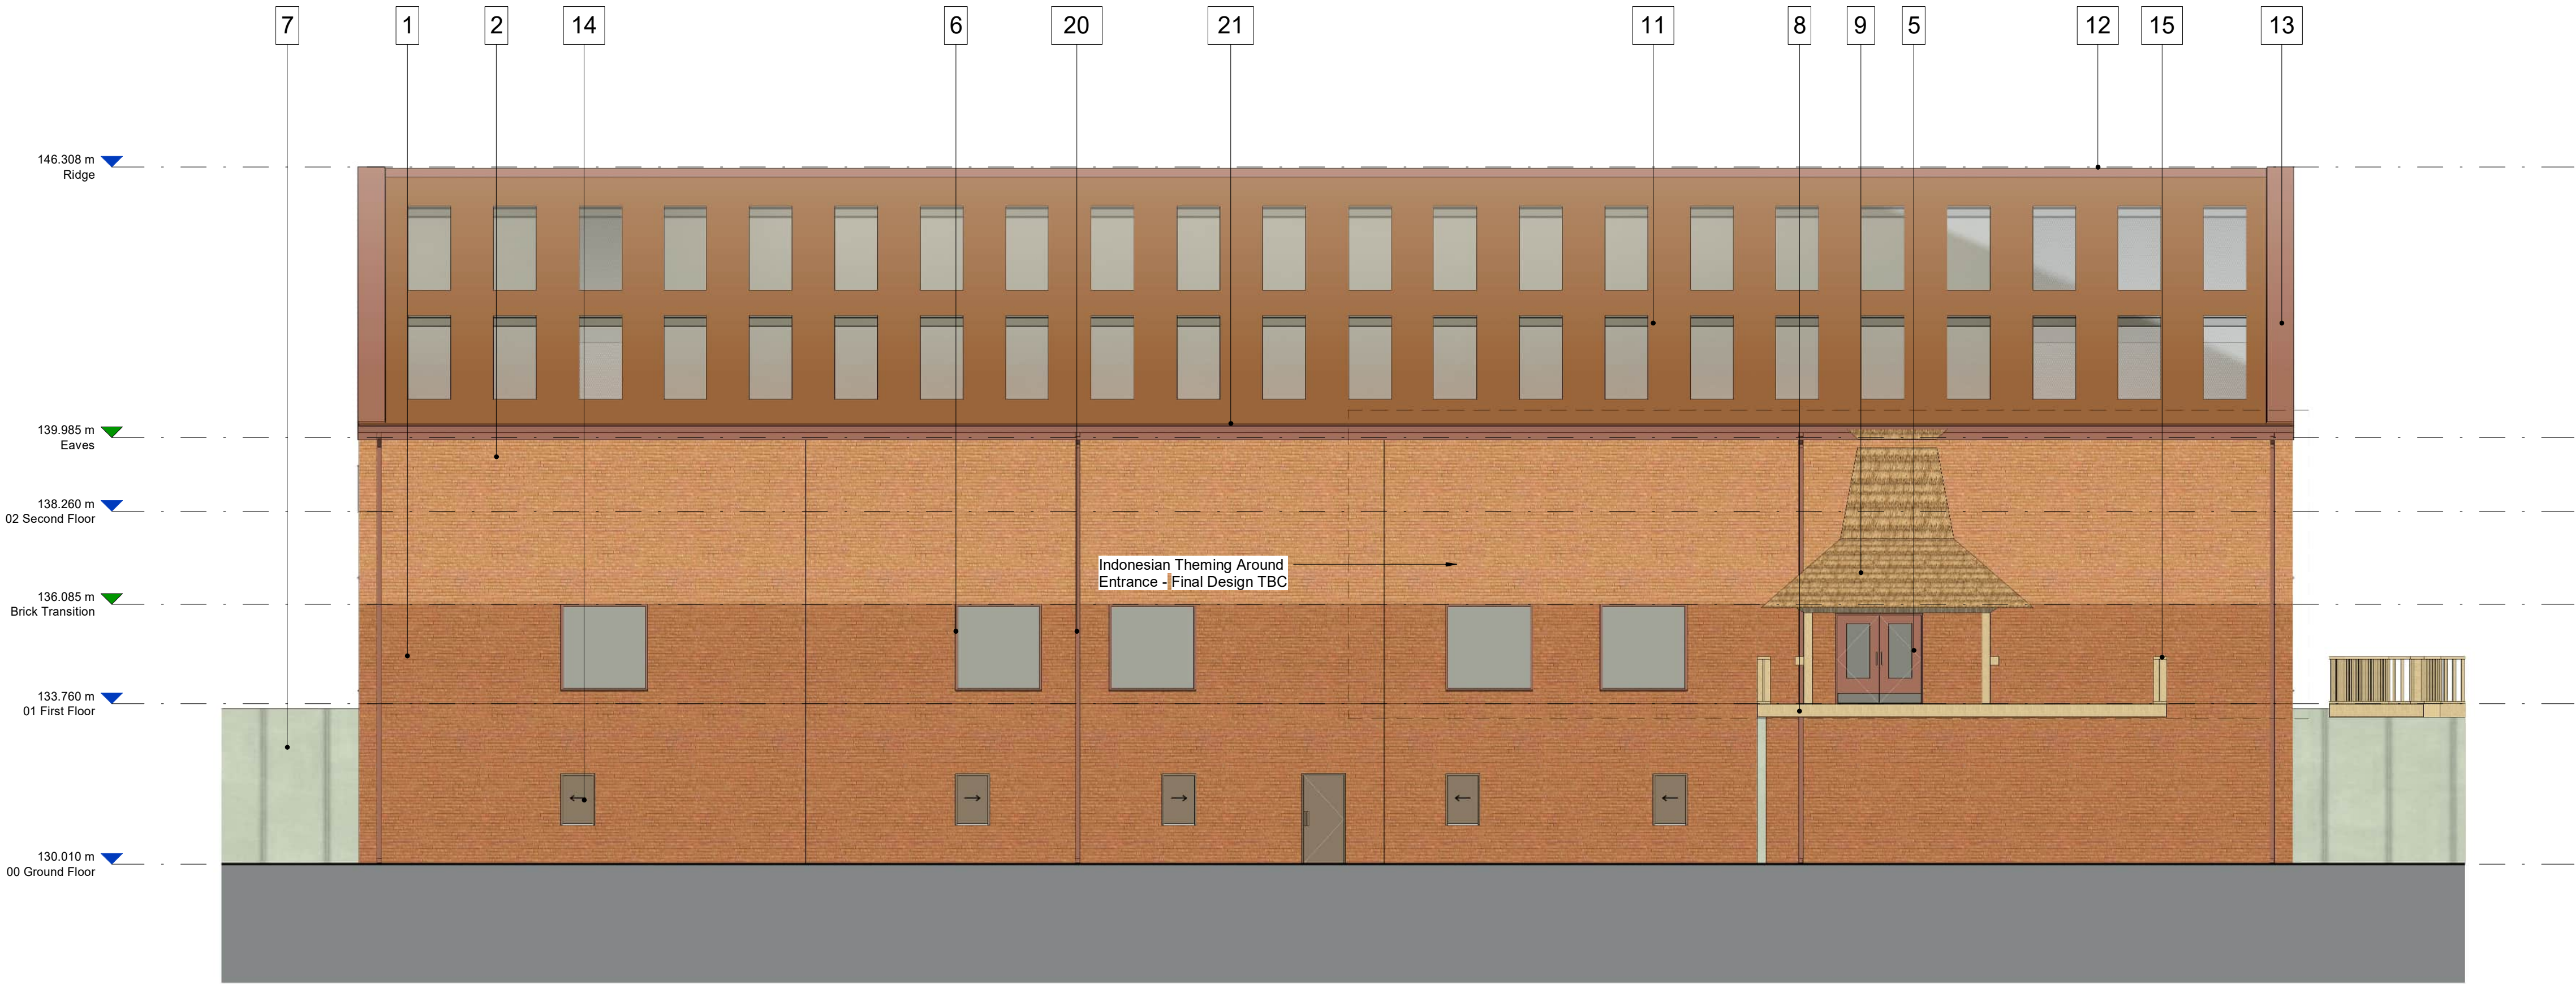


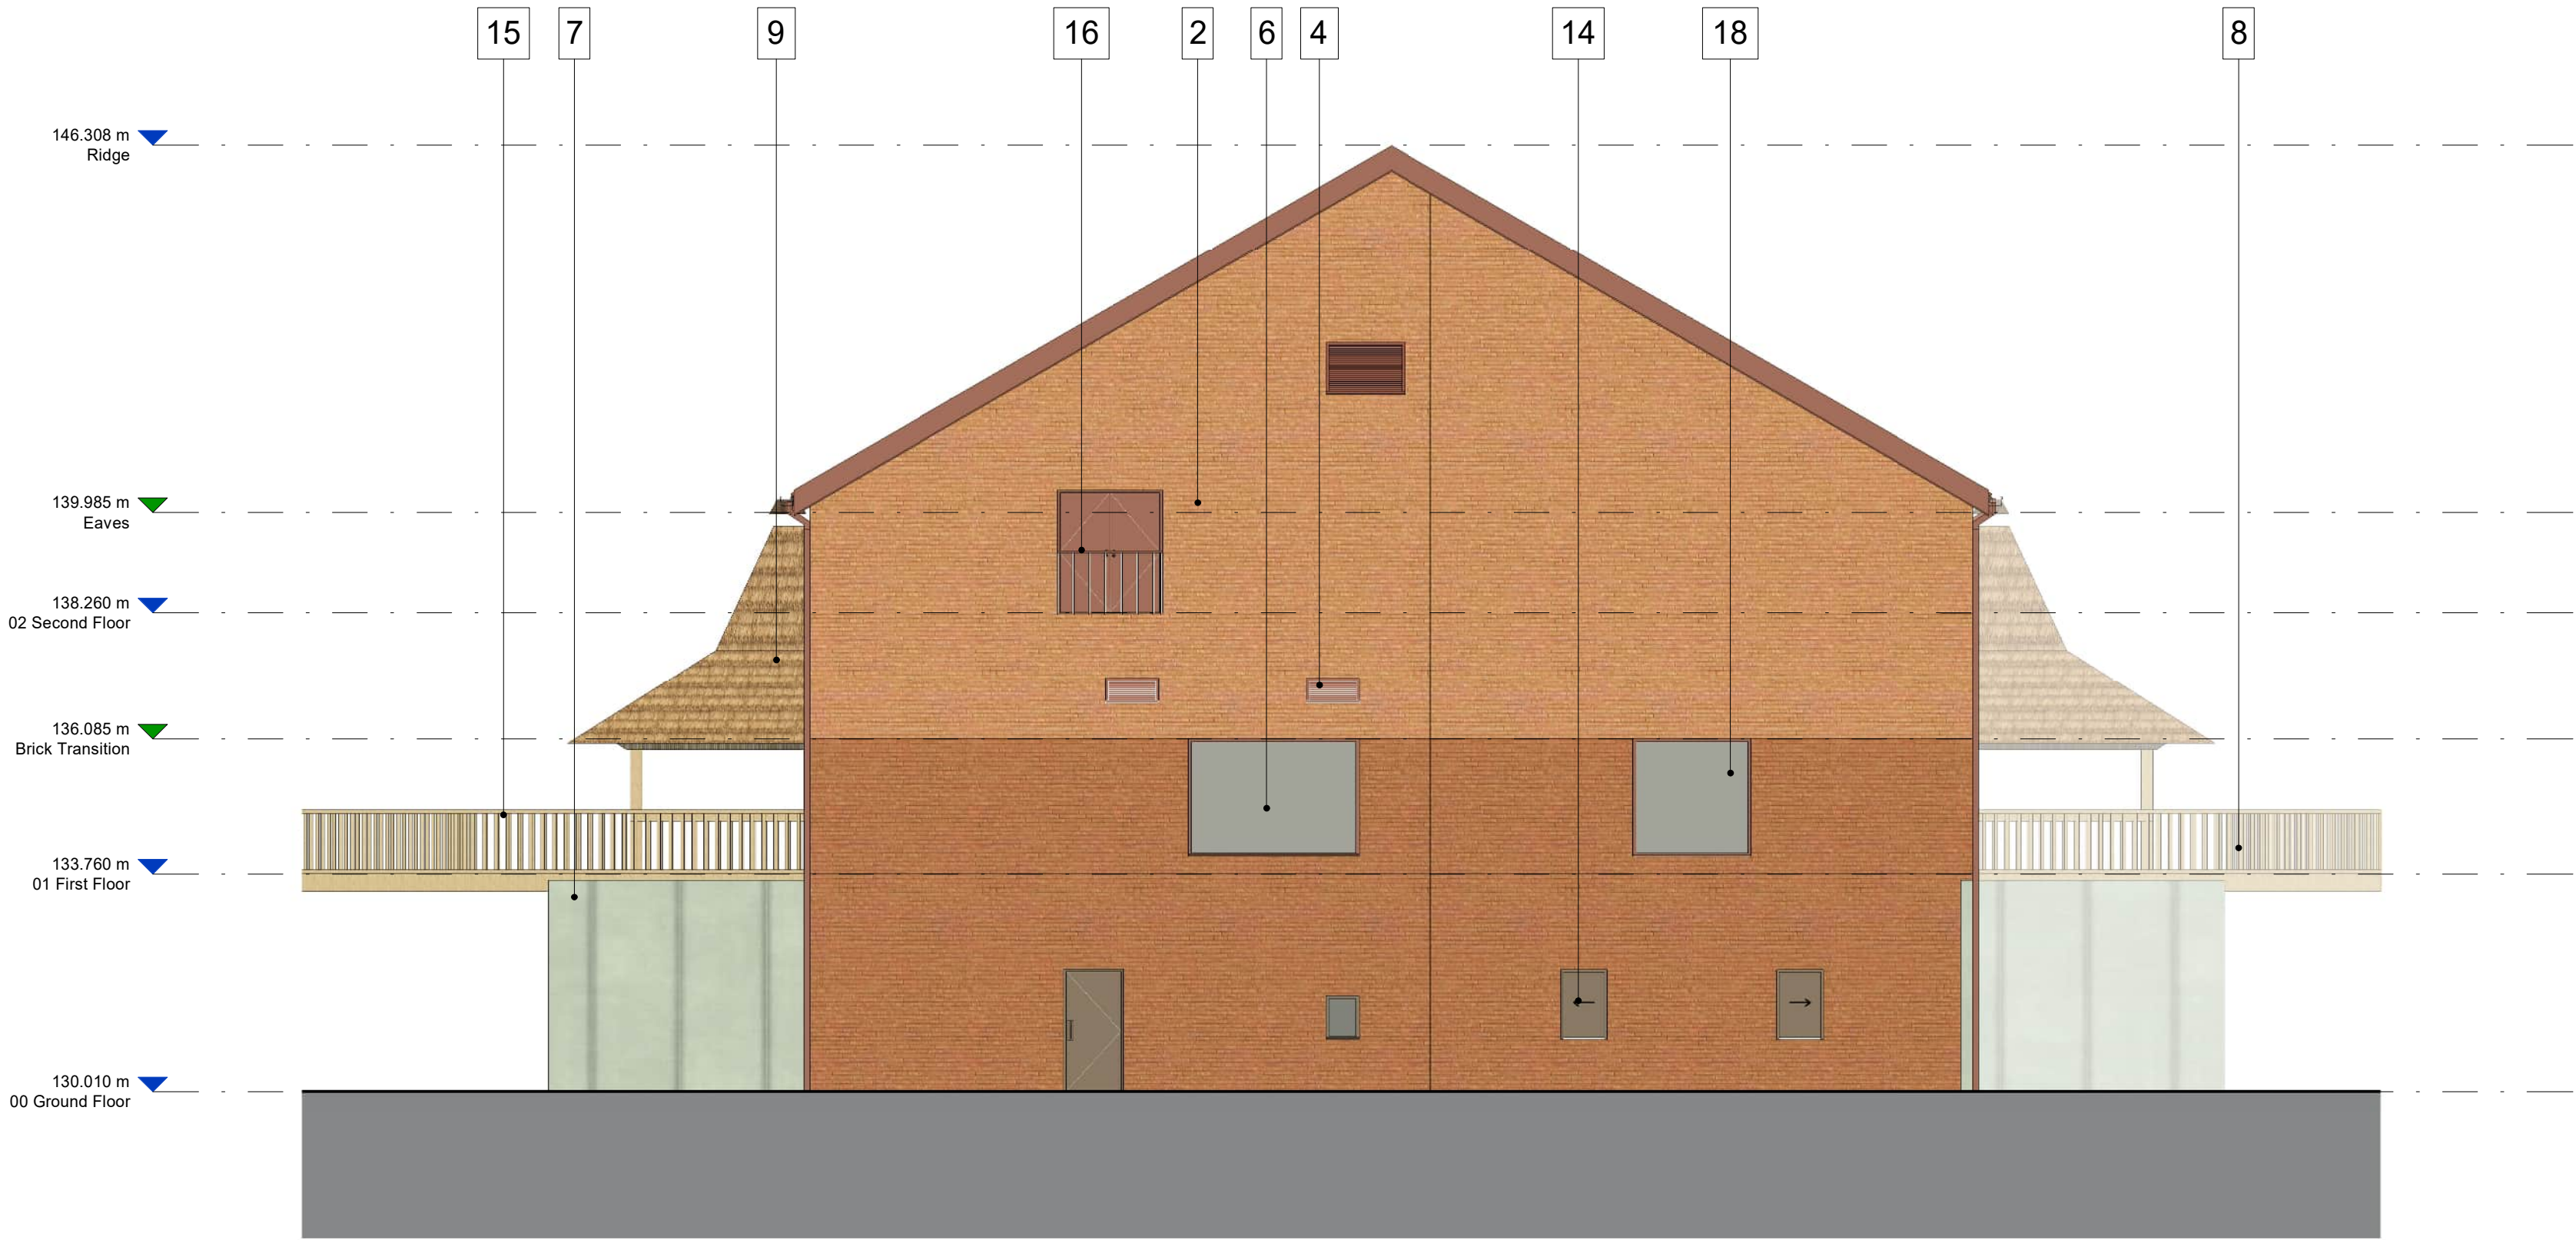

1 Elevation A: South - Orangutan Habitat Building
00601 1 : 100

1	Brick (Stretcher) Type 1 - Forterra Canterbury
2	Brick (Stretcher) Type 2 - Ibstock Paxton Buff
3	PPC Trapezoidal Metal Roof - RAL Copper Beech 040 40 40
4	PPC Aluminium Louvre - RAL 040 40 40
5	PPC Aluminium Door - RAL 040 40 40
6	PPC Windows - RAL 040 40 40
7	Animal Habitat Containment
8	Timber Boardwalk
9	Themed Timber Entrance Structure
10	Railing - RAL 9007
11	Trapezoidal Rooflights - Clear
12	PPC Ridge Flashing - RAL Copper Beech 040 40 40
13	PPC Aluminium Verge/Closure Flashing - RAL Copper Beech
14	Animal Sliding Hatch - Galvanised
15	Timber Railing
16	Juliet Balcony
17	Windows (specialist) - Galvanised
18	Windows (specialist) - RAL 040 40 40
19	Specialist Steel Security Door - Galvanised
20	Aluminium Down Pipe / Hopper RAL 040 40 40
21	Aluminium Gutter RAL 040 40 40 Copper Beech
	Fire Cavity Barrier
	ARC Cavity Stop Sock

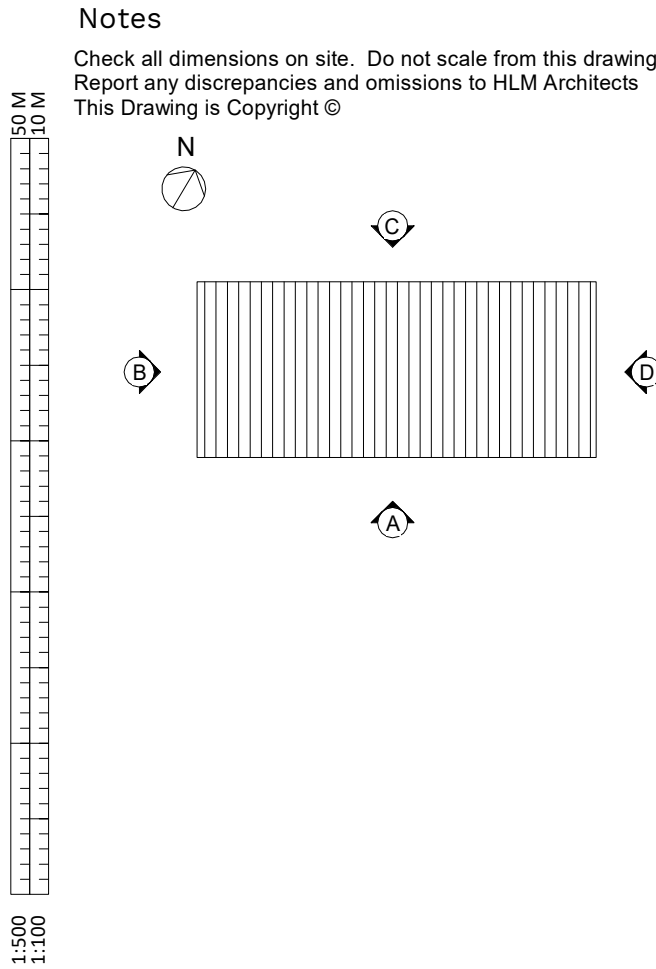

2 Elevation B: West - Orangutan Habitat Building
00601 1 : 100

C02	ISSUED FOR PLANNING RE-SUBMISSION, MINOR DESIGN CO-ORDINATION UPDATES.	08.10.2025	BC	JH
C01	ISSUED FOR PLANNING	19.01.2025	JH	BC
P06	ISSUE FOR REVISED SECTION 73 APPLICATION	03.12.2024	JH	BC
P05	ISSUE FOR SECTION 73 APPLICATION	19.07.2024	KW	JH
P04	UPDATED IN LINE WITH CONSULTANT COMMENTS	04.10.2023	KW	BC
P03	LOUVRE POSITION AMENDED	02.10.2023	KW	KB
P02	PLANNING ISSUE INCORPORATING CONSULTANT FEEDBACK	29.09.2023	KW	KB
P01	PLANNING ISSUE	25.09.2023	KW	KB
Rev	Description	Date	By	Chk

Revisions	Suitability
Project	S2 INFORMATION

11-1567-01 Twycross Zoo

Client

Twycross Zoo

Title

PROPOSED PLANNING ELEVATIONS - SHEET 1 - ORANGUTAN HABITAT

Drawing No.	Revision
TWZ-HLM-03-ZZ-DR-A-00601	C02

Scale	Drawn
1 : 100 @A1	BC
Date	Checked
28.10.2022	JH



© HLMArchitects
2nd Floor
The Ruskin Building
Tudor Square
Sheffield S1 2LA

www.hlmarchitects.com
T. +44 (0) 114 263 9600
F. +44 (0) 114 263 9650
sheffield@hlmarchitects.com

