




Plant List - Basic		
ID	Qty	Common Name
Acer campestre (standard tree).	4	Field Maple
Acer pseudoplatanus (standard tree).	19	Sycamore
Alnus cordata (standard tree).	7	Italian Alder
Alnus glutinosa (standard tree).	11	Common Alder
Betula pendula (standard tree).	10	Silver Birch
Corylus avellana (standard tree).	14	Hazel
Crataegus monogyna (standard tree).	7	Hawthorn
Crataegus x persimilis (standard tree).	6	Broad-Leaved Cockspu
Liquidambar styraciflua (standard tree).	11	Sweet Gum
Malus domestica (standard tree).	4	Apple
Populus tremula.	11	Aspen
Prunus avium (standard tree).	8	Wild Cherry
Prunus domestica 'Victoria'.	5	Plum
Prunus spinosa (standard tree).	12	Wild Cherry
Pyrus communis 'Conference' (standard tree).	5	Pear 'Conference'
Quercus coccinea (standard tree).	11	Scarlet Oak
Quercus ilex (standard tree).	17	Holm Oak
Quercus robur (standard tree).	31	English Oak
Salix babylonica (standard tree).	8	Weeping Willow
Salix caprea (standard tree).	9	Goat Willow

Hawthorn based hedgerow to have the following mix:

- 50% Hawthorn (Prunus spinosa)
- 10% Crabapple (Malus sylvestris)
- 10% Field Maple (Acer campestre)
- 10% Prunus domestica (Plum)
- 10% Hazel (Corylus avellana)
- 10% Elder (Sambucus nigra)

* To be planted as whips, in a double staggered formation, at 5 per metre spacing.

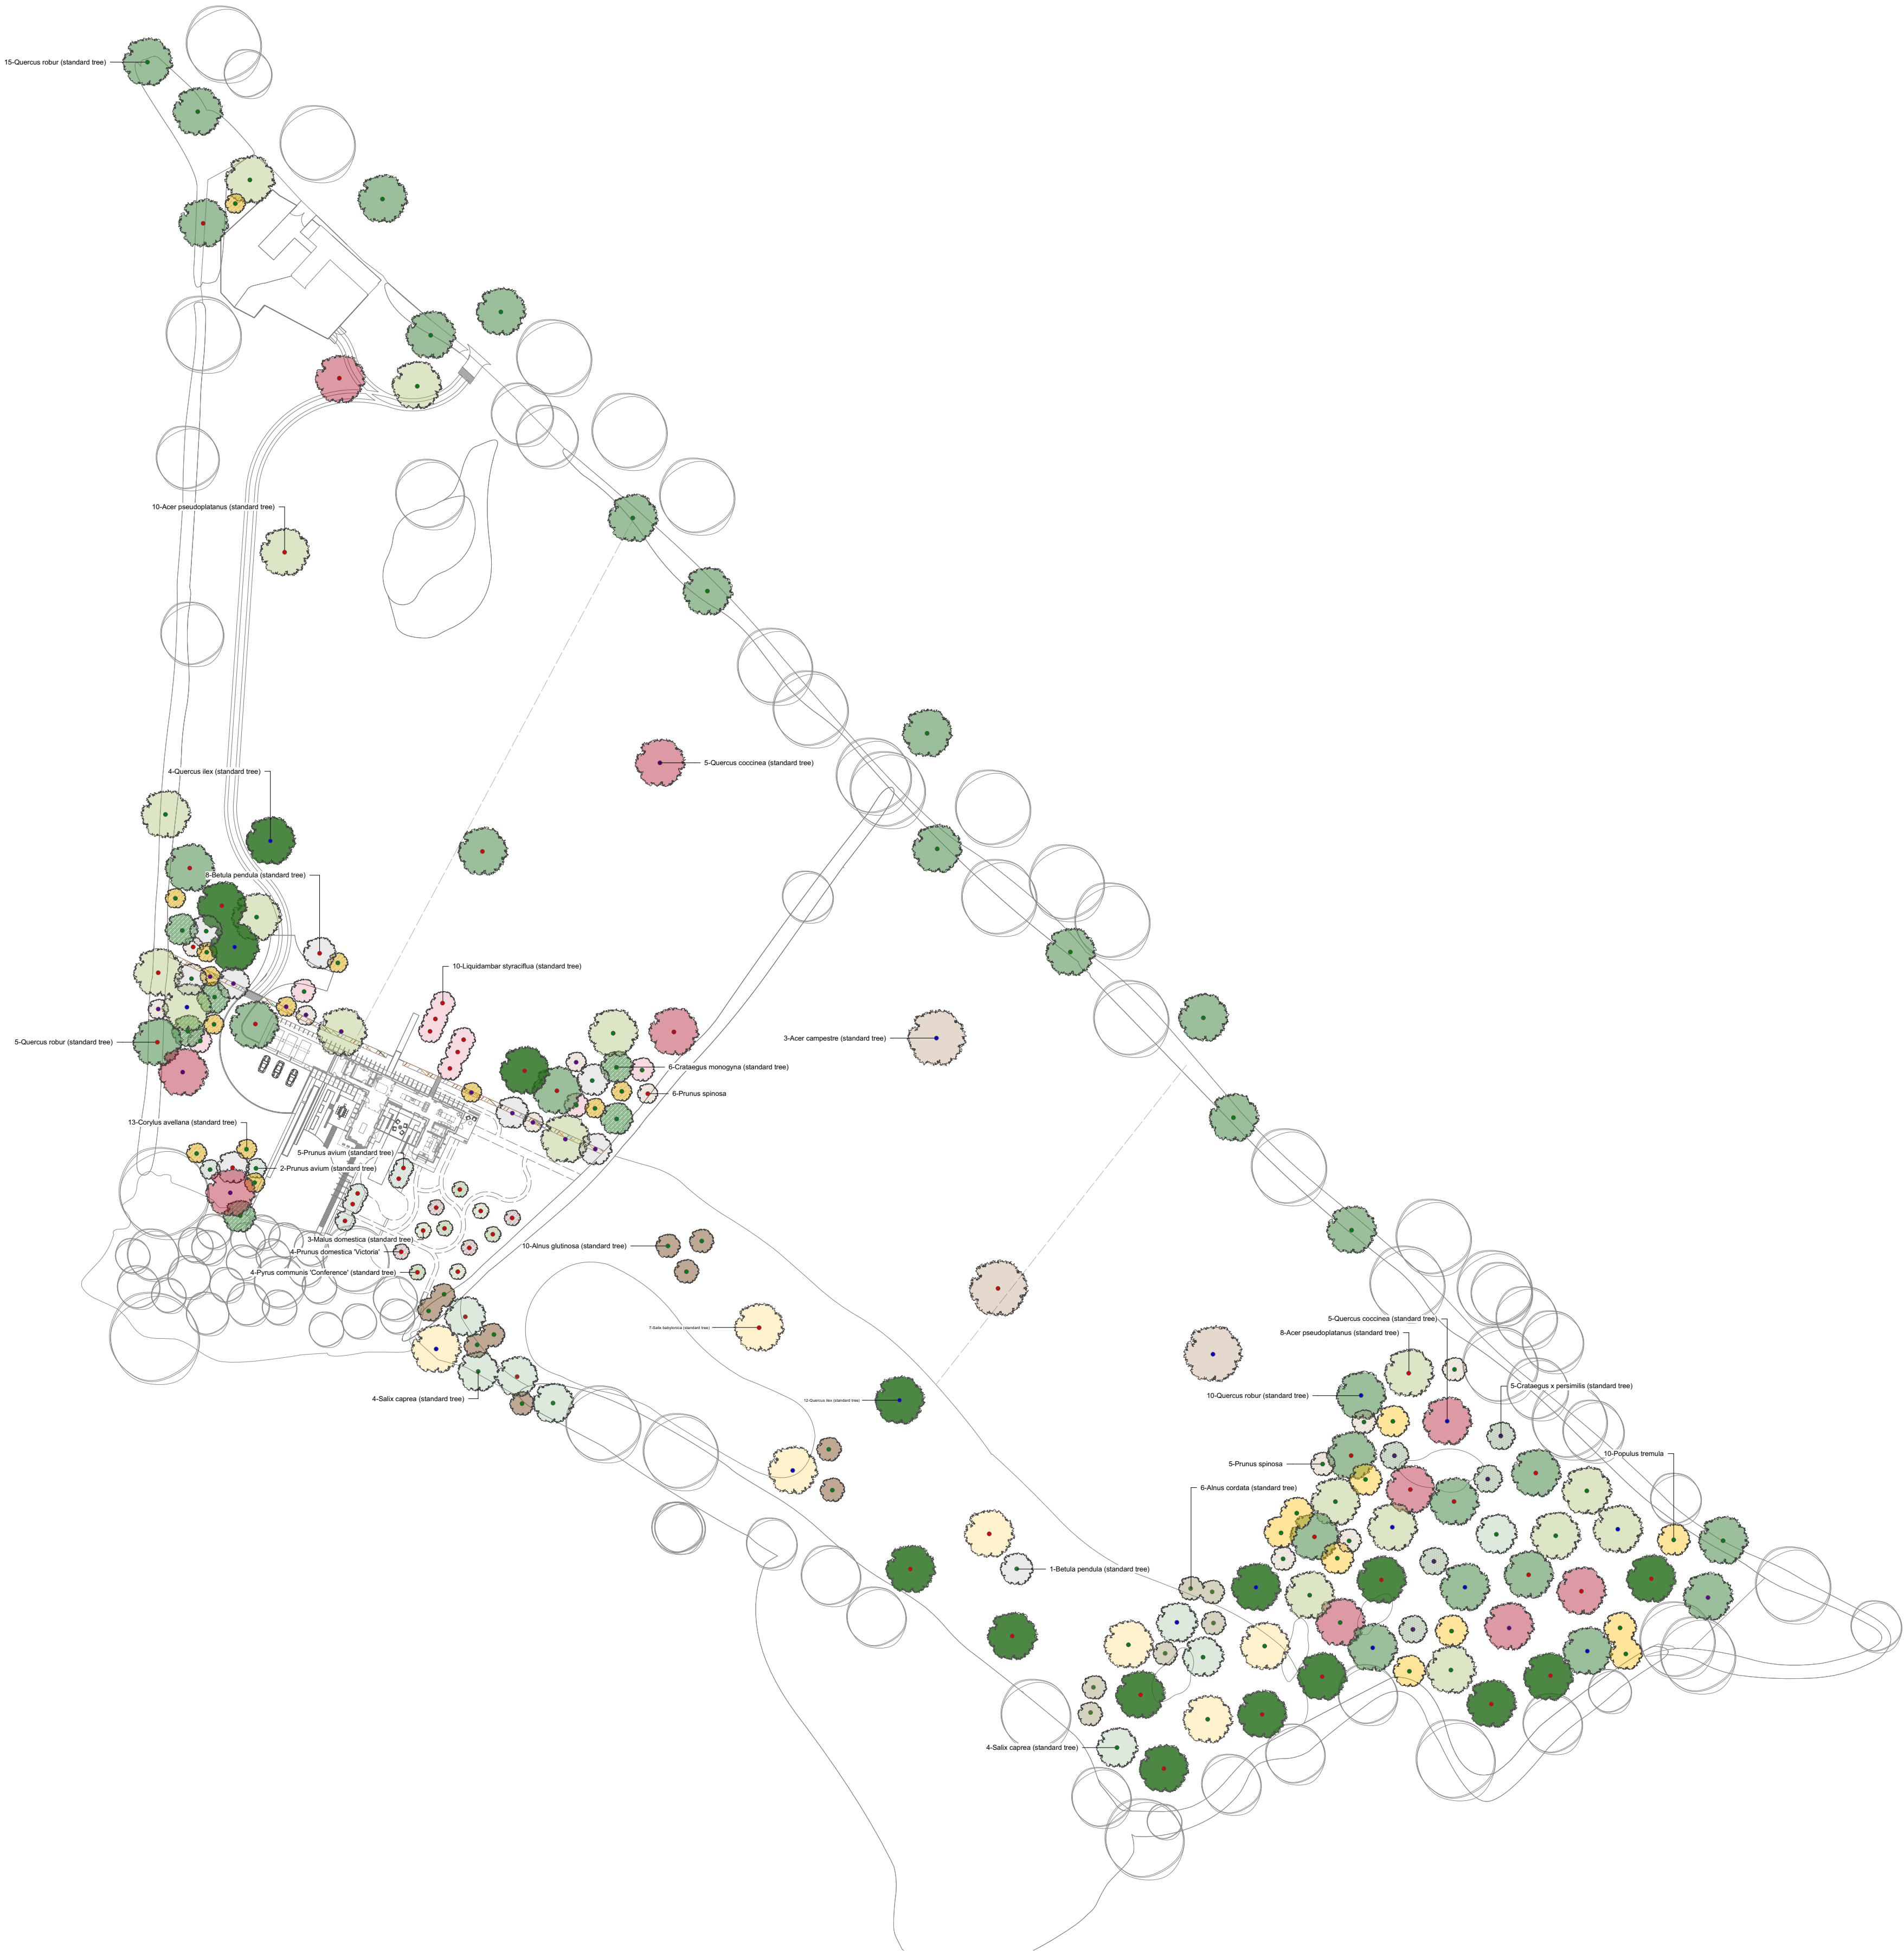

SIZE KEY

- 12 - 14 Standard
- 10 - 12 Standard
- 8 - 10 Standard
- 175 - 200cm whip
- Hawthorn based mixed hedgerow

- KEY
- Quercus ilex (standard tree)
 - Alnus glutinosa (standard tree)
 - Betula pendula (standard tree)
 - Salix babylonica (standard tree)
 - Salix caprea (standard tree)
 - Acer campestre (standard tree)
 - Alnus cordata (standard tree)
 - Quercus robur (standard tree)
 - Acer pseudoplatanus (standard tree)
 - Corylus avellana (standard tree)
 - Crataegus monogyna (standard tree)
 - Prunus spinosa
 - Populus tremula
 - Quercus coccinea (standard tree)
 - Crataegus x persimilis (standard tree)
 - Liquidambar styraciflua (standard tree)
 - Malus domestica (standard tree)
 - Pyrus communis 'Conference' (standard tree)
 - Prunus domestica 'Victoria'
 - Prunus avium (standard tree)

Key

Scale Bar

Issue	Purpose	Date	S/O
1	Planning	09/08/2023	AF
2	Planning	19/10/2023	AF

This drawing is the property of Studio 31 Ltd and cannot be used in part or as a whole without consent
Drawing to be used for the 'use' status highlighted below only
All materials and procedures to be carried out in accordance with current statutory legislation and British Standards
This drawing is to be read in conjunction with relevant consultant and contractor drawings
Structural engineer to review all construction drawings and sign off prior to works.
All dimensions to be checked by contractor and any errors or inconsistencies should be reported to the landscape architect immediately.

Drawing Title: Tree Plan 01 - Master Plan

Project: Breach House | Date: 09.08.2023

Drawing Reference: S31 22199 D06 | Revision: 2

Scale: 1:1000 | Sheet: ISO A1

Studio 31 Ltd

01371 811 144

hello@designstudio31.co.uk

STUDIO 31 | LANDSCAPE ARCHITECTS