




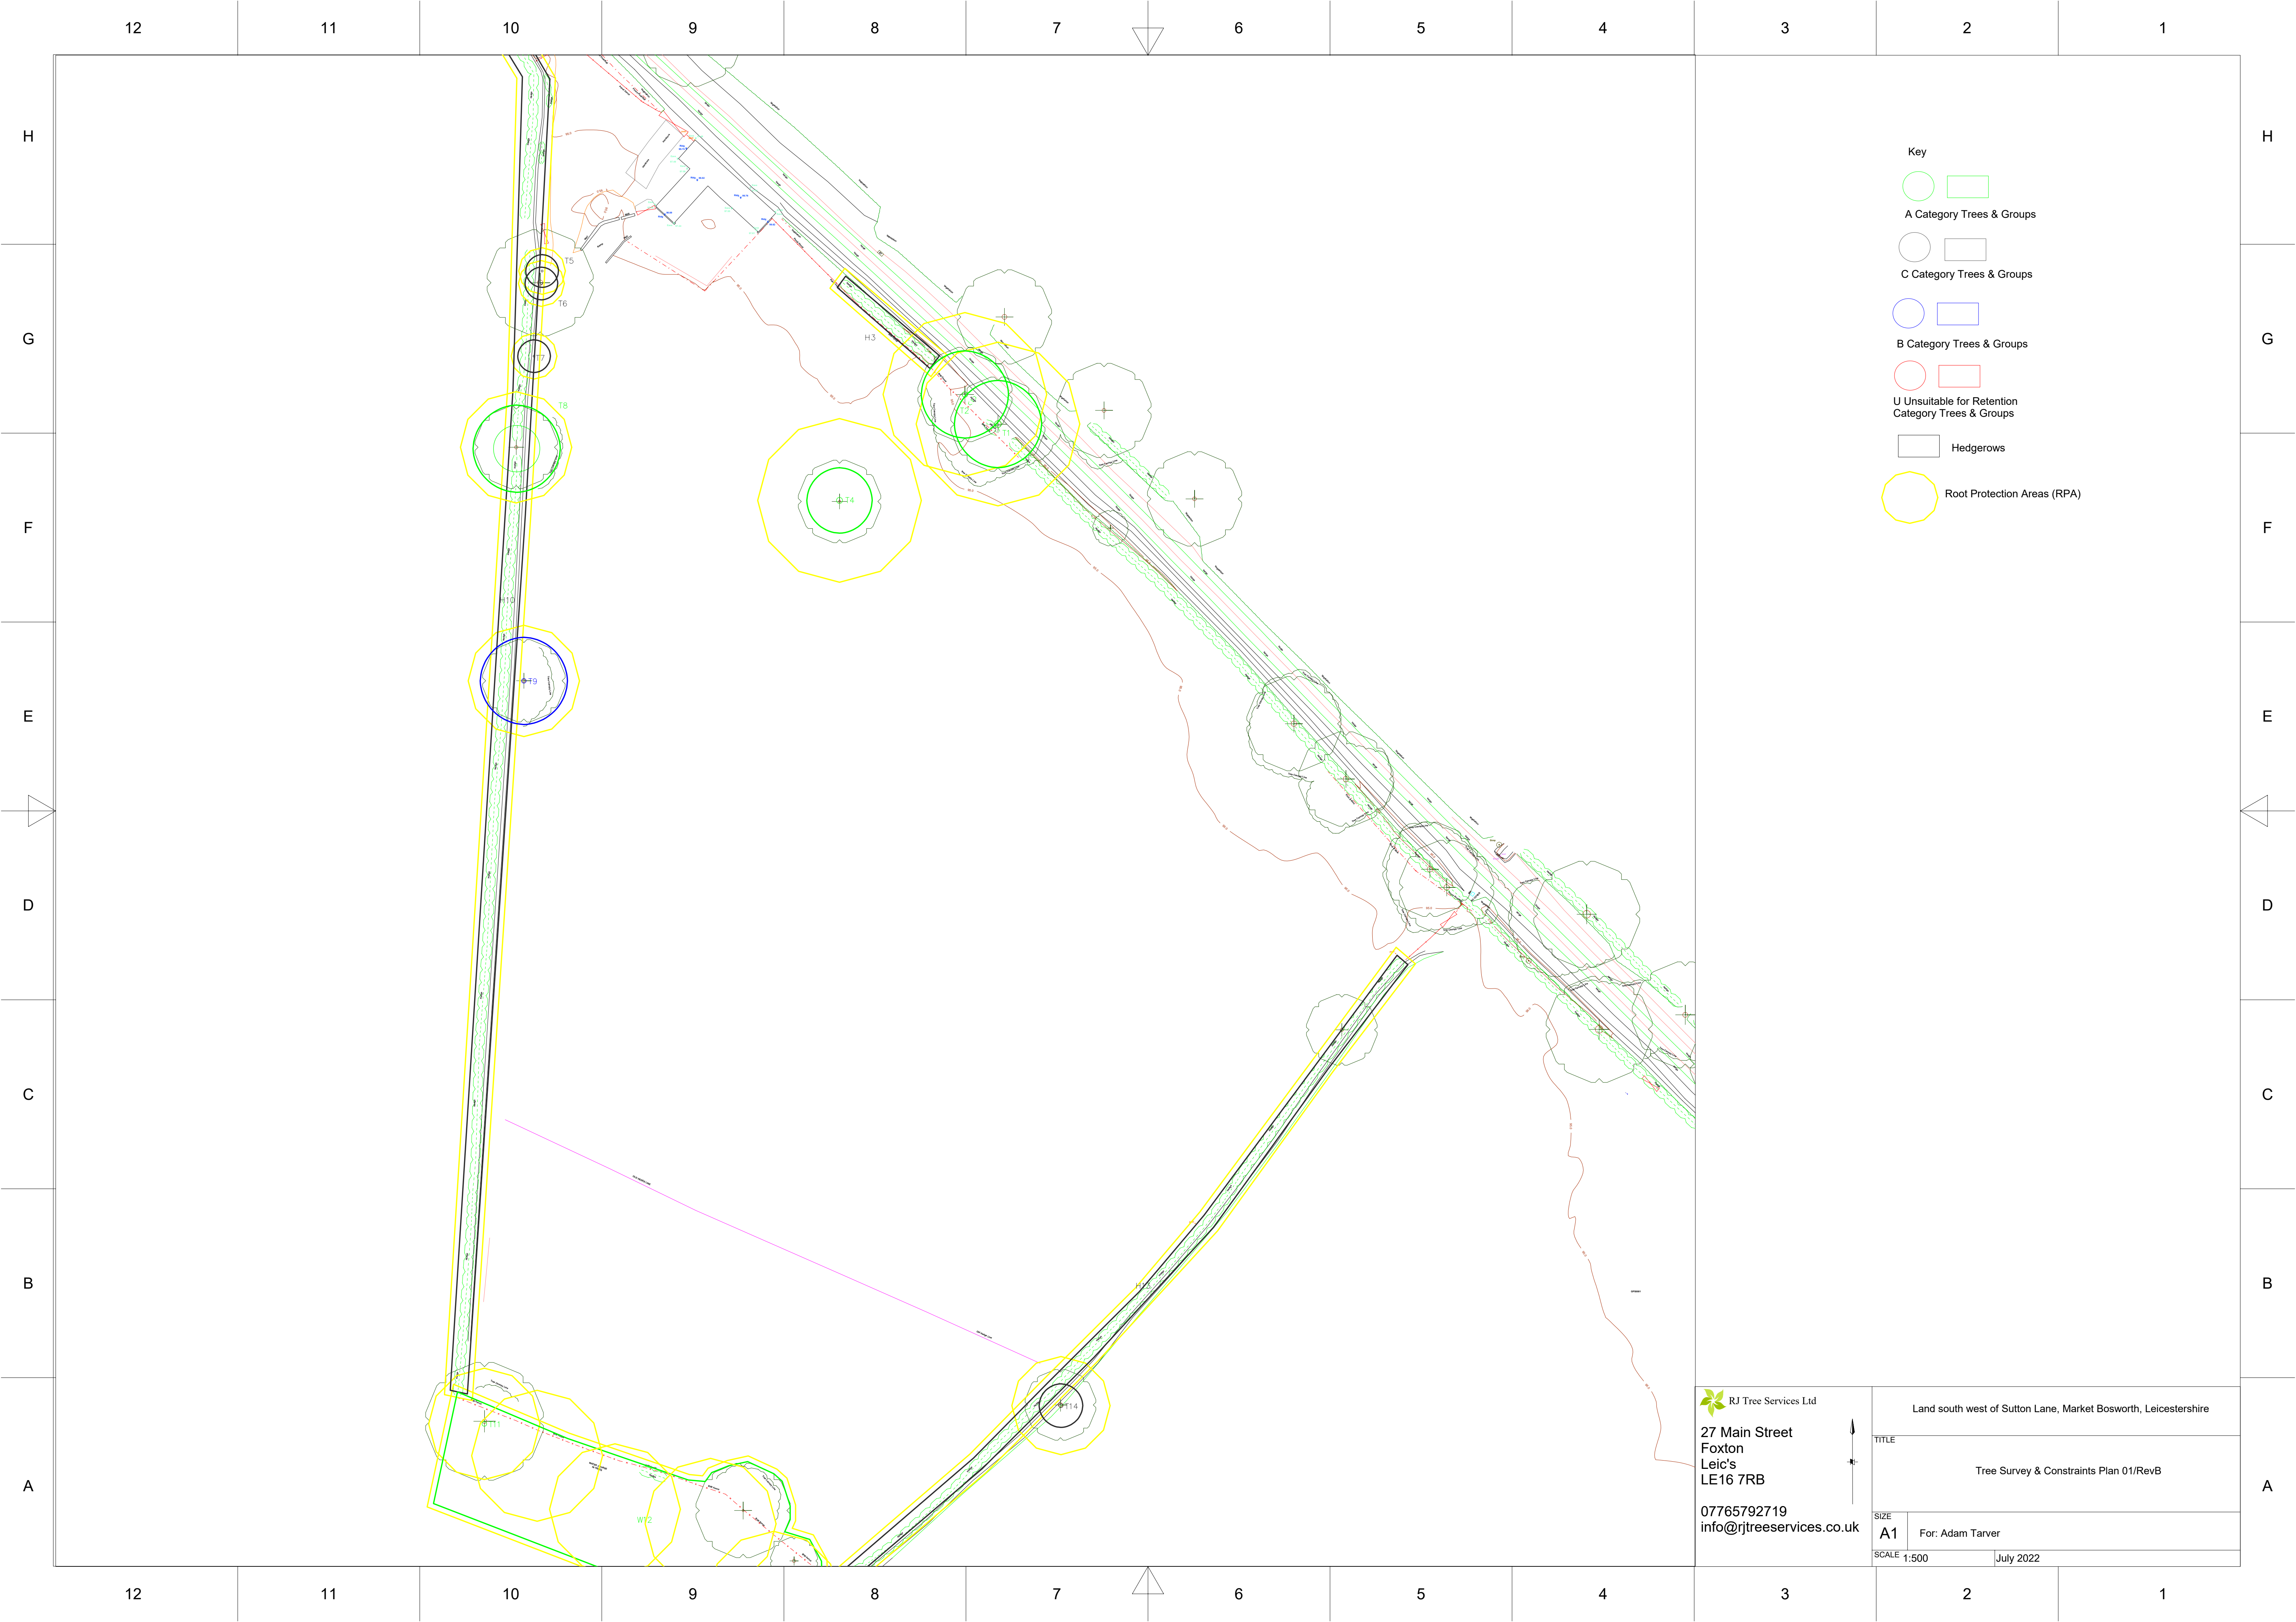


Key

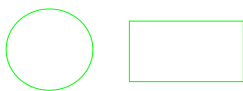

A Category Trees & Groups

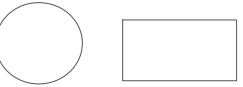


C Category Trees & Groups

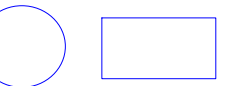


B Category Trees & Groups



U Unsuitable for Retention
Category Trees & Groups

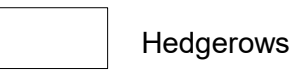

Hedgerows

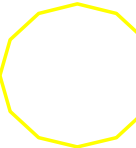

Root Protection Areas (RPA)



27 Main Street
Foxton
Leic's
LE16 7RB
07765792719
info@rjtreeservices.co.uk

Land south west of Sutton Lane, Market Bosworth, Leicestershire

TITLE
Tree Survey & Constraints Plan 01/RevB

SIZE
A1 For: Adam Tarver

SCALE 1:500 July 2022