


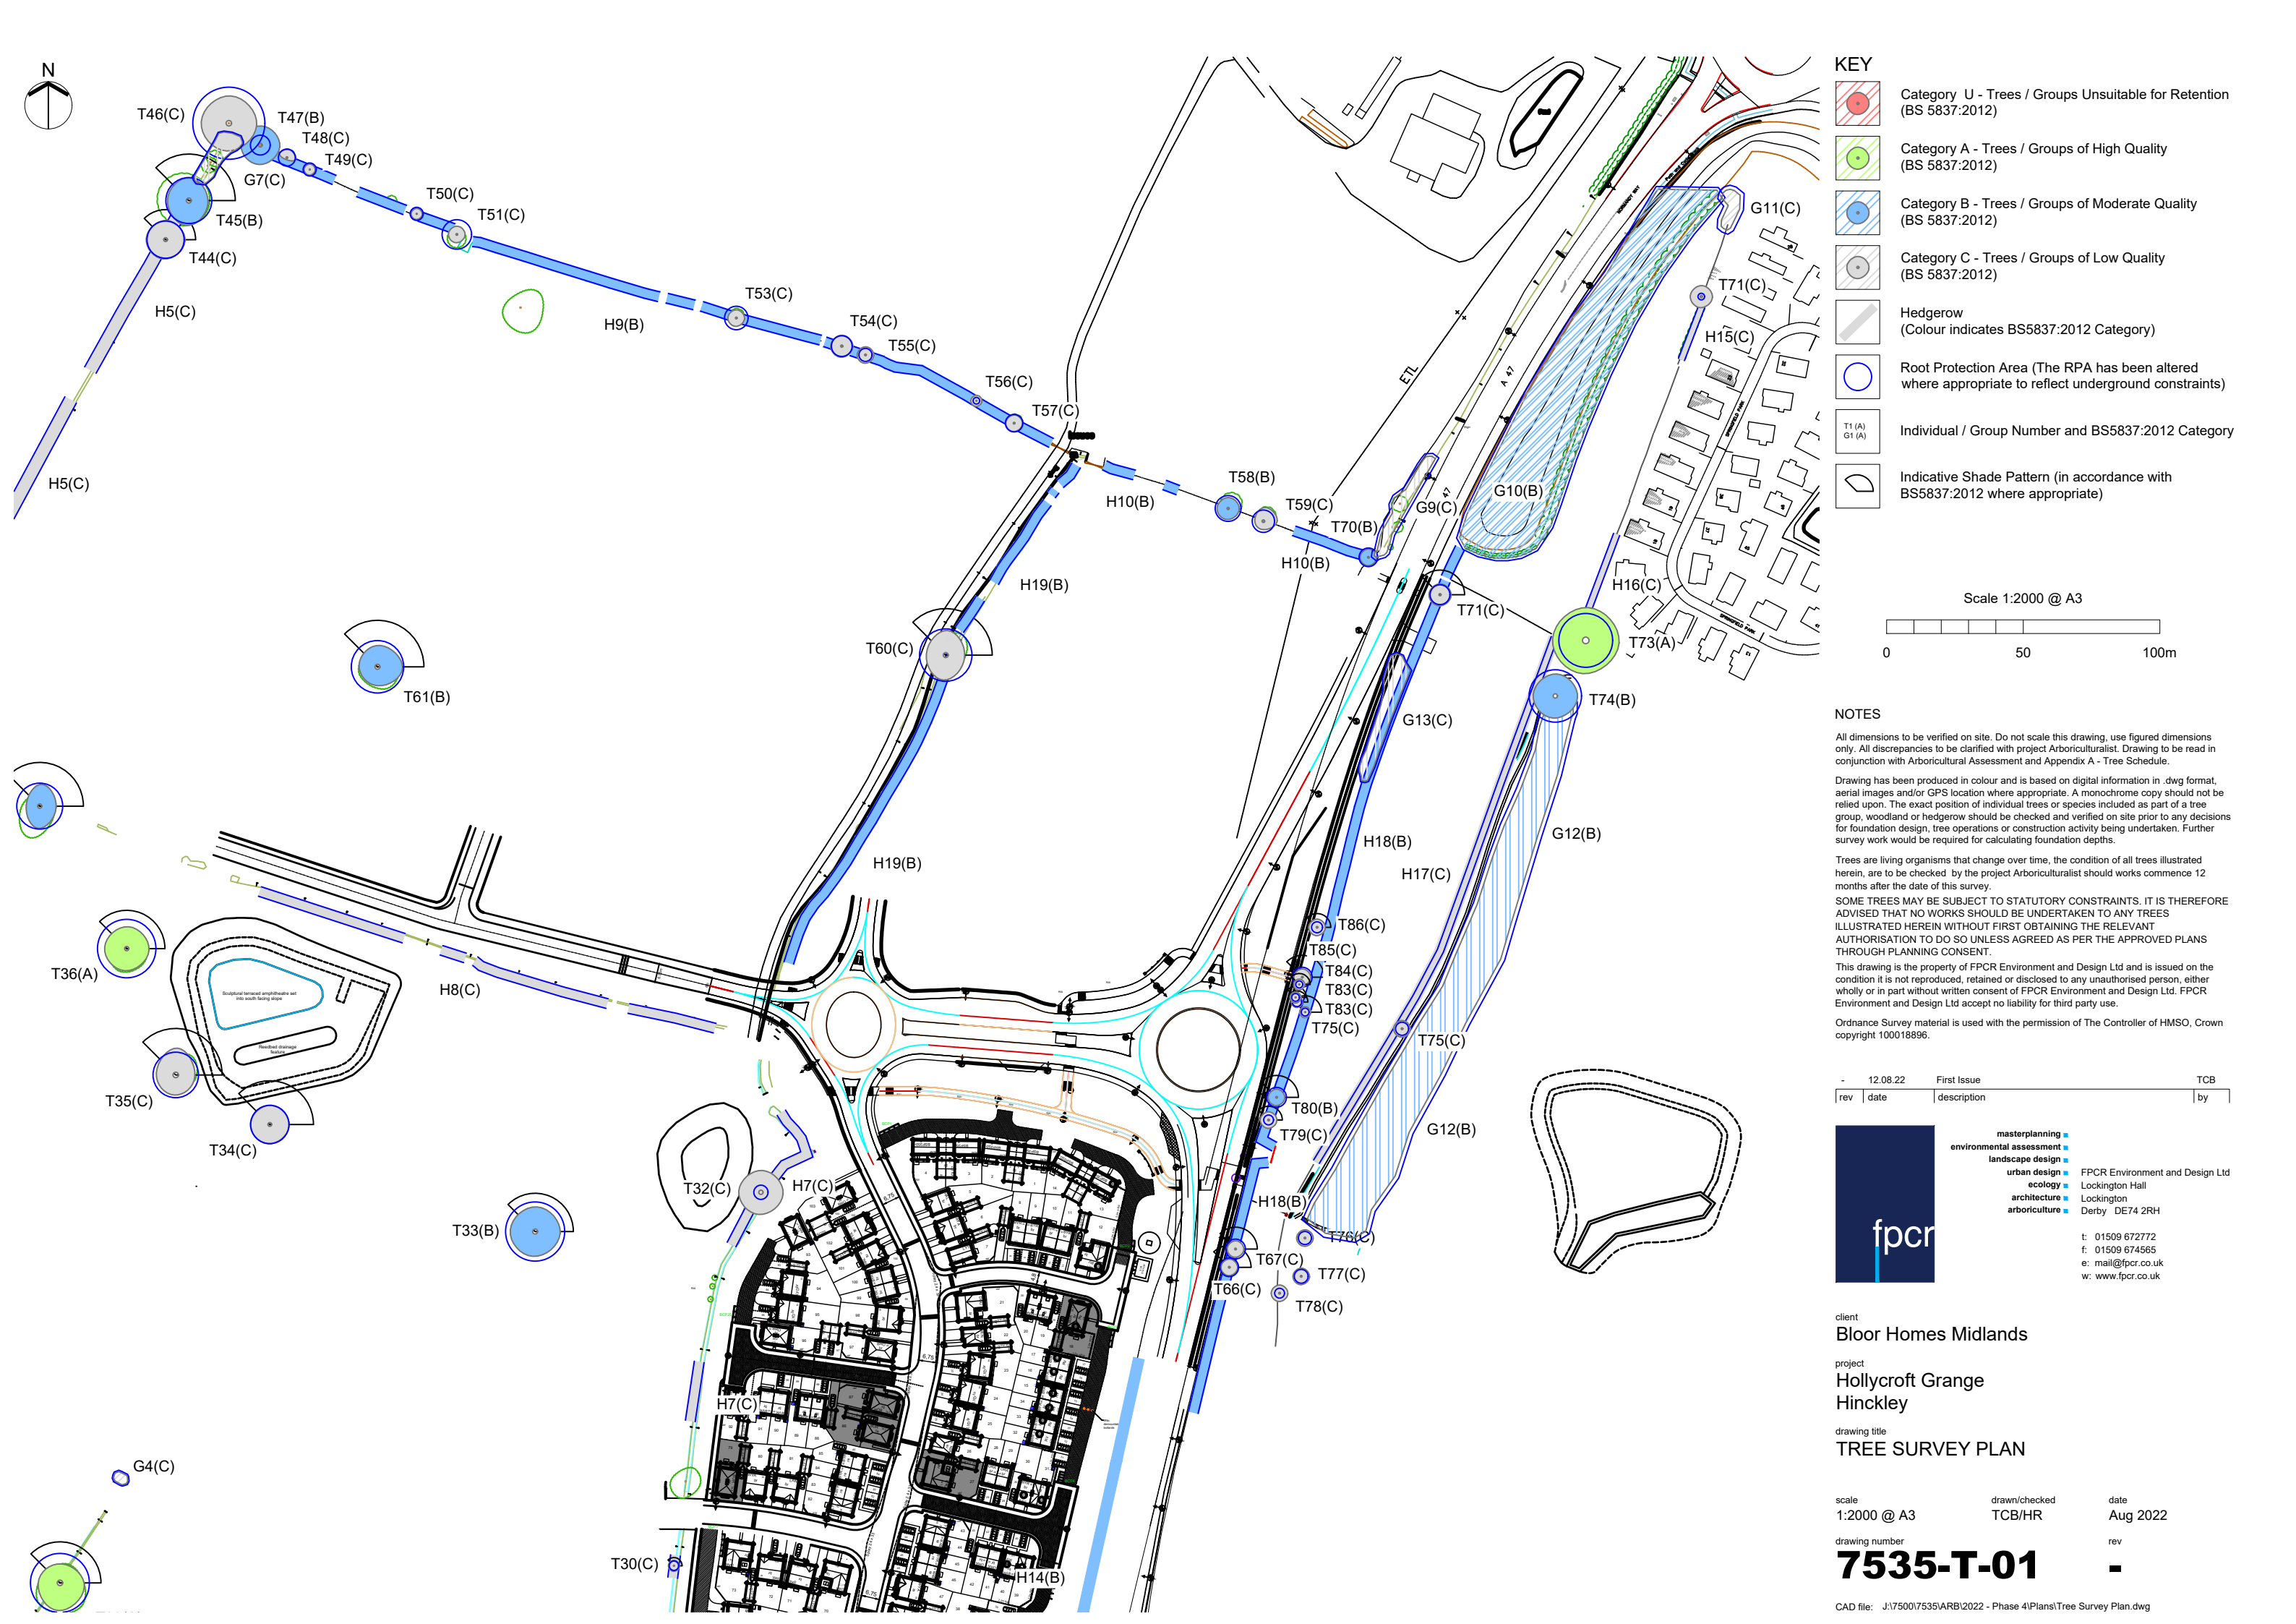

Category U - Trees / Groups Unsuitable for Retention  
(BS 5837:2012)

Category A - Trees / Groups of High Quality  
(BS 5837:2012)

Category B - Trees / Groups of Moderate Quality  
(BS 5837:2012)

Category C - Trees / Groups of Low Quality  
(BS 5837:2012)

Hedgerow  
(Colour indicates BS5837:2012 Category)

Root Protection Area (The RPA has been altered  
where appropriate to reflect underground constraints)

T1 (A)  
G1 (A)

Individual / Group Number and BS5837:2012 Category

Indicative Shade Pattern (in accordance with  
BS5837:2012 where appropriate)

Scale 1:2000 @ A3

0

50

100m

**NOTES**

All dimensions to be verified on site. Do not scale this drawing, use figured dimensions only. All discrepancies to be clarified with project Arboriculturalist. Drawing to be read in conjunction with Arboricultural Assessment and Appendix A - Tree Schedule.

Drawing has been produced in colour and is based on digital information in .dwg format, aerial images and/or GPS location where appropriate. A monochrome copy should not be relied upon. The exact position of individual trees or species included as part of a tree group, woodland or hedgerow should be checked and verified on site prior to any decisions for foundation design, tree operations or construction activity being undertaken. Further survey work would be required for calculating foundation depths.

Trees are living organisms that change over time, the condition of all trees illustrated herein, are to be checked by the project Arboriculturalist should works commence 12 months after the date of this survey.

SOME TREES MAY BE SUBJECT TO STATUTORY CONSTRAINTS. IT IS THEREFORE ADVISED THAT NO WORKS SHOULD BE UNDERTAKEN TO ANY TREES ILLUSTRATED HEREIN WITHOUT FIRST OBTAINING THE RELEVANT AUTHORISATION TO DO SO UNLESS AGREED AS PER THE APPROVED PLANS THROUGH PLANNING CONSENT.

This drawing is the property of FPCR Environment and Design Ltd and is issued on the condition it is not reproduced, retained or disclosed to any unauthorised person, either wholly or in part without written consent of FPCR Environment and Design Ltd. FPCR Environment and Design Ltd accept no liability for third party use.

Ordnance Survey material is used with the permission of The Controller of HMSO, Crown copyright 100018896.

|     |          |             |     |
|-----|----------|-------------|-----|
| -   | 12.08.22 | First Issue | TCB |
| rev | date     | description | by  |

fpcr

masterplanning

environmental assessment

landscape design

urban design

ecology

architecture

arboriculture

FPCR Environment and Design Ltd

Lockington Hall

Lockington

Derby DE74 2RH

t: 01509 672772

f: 01509 674565

e: mail@fpcr.co.uk

w: www.fpcr.co.uk

client  
Bloor Homes Midlands

project  
Hollycroft Grange  
Hinckley

drawing title  
TREE SURVEY PLAN

scale  
1:2000 @ A3

drawn/checked  
TCB/HR

date  
Aug 2022

drawing number  
**7535-T-01**

rev  
-