




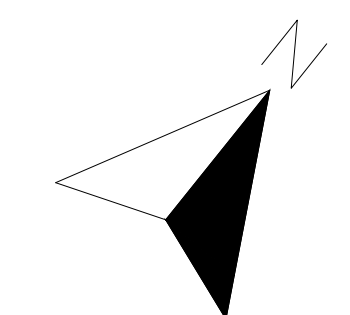


General Notes

1. Drawing is not to be reproduced or printed at any scale or paper size other than the original scale.
2. All dimensions in meters unless otherwise stated.
3. Drawing to be read in conjunction with all other relevant Engineers, Architects and Specialist design drawings and details.
4. Any discrepancies are to be highlighted to the engineer immediately.

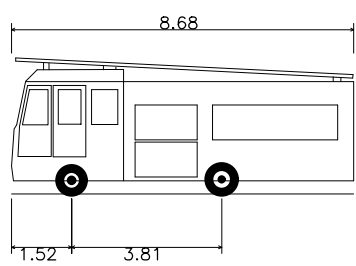

DB32 Fire Appliance
Overall Length 8.68m
Overall Width 1.52m
Overall Body Height 3.81m
Min Body Ground Clearance 0.337m
Max Track Width 2.121m
Lock to lock time 6.00s
Kerb to Kerb Turning Radius 7.910m

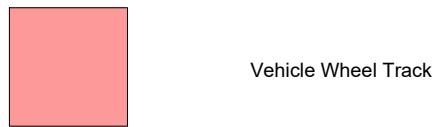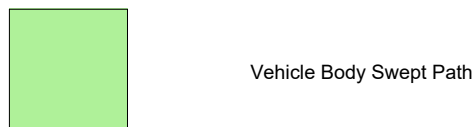


Blue line: Hose Distance (Max permissible 45m)
Red line: Reverse Distance (Max permissible 20m)

A	Updated to suit new layout.	09/06/25	JC	-
Revision	Description	Date	Drawn	Check

Planning

Status

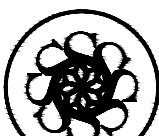

DAVIDSONS

Wilson House, Leicester Road, Ibstock,
Leicestershire, LE87 6HP
T: 01530 261 444 F: 01530 267 101
www.davidsonsgroup.co.uk
E: info@davidsonsgroup.co.uk

Project:
Desford

Title:
**Swept Path Analysis -
Refuse Vehicle**

Drawn: DP	Checked: BT	Date: May 2025
Scale: 1:500	Rev: A	Paper Size: A1

DWG No:
1089-ENG-1250