


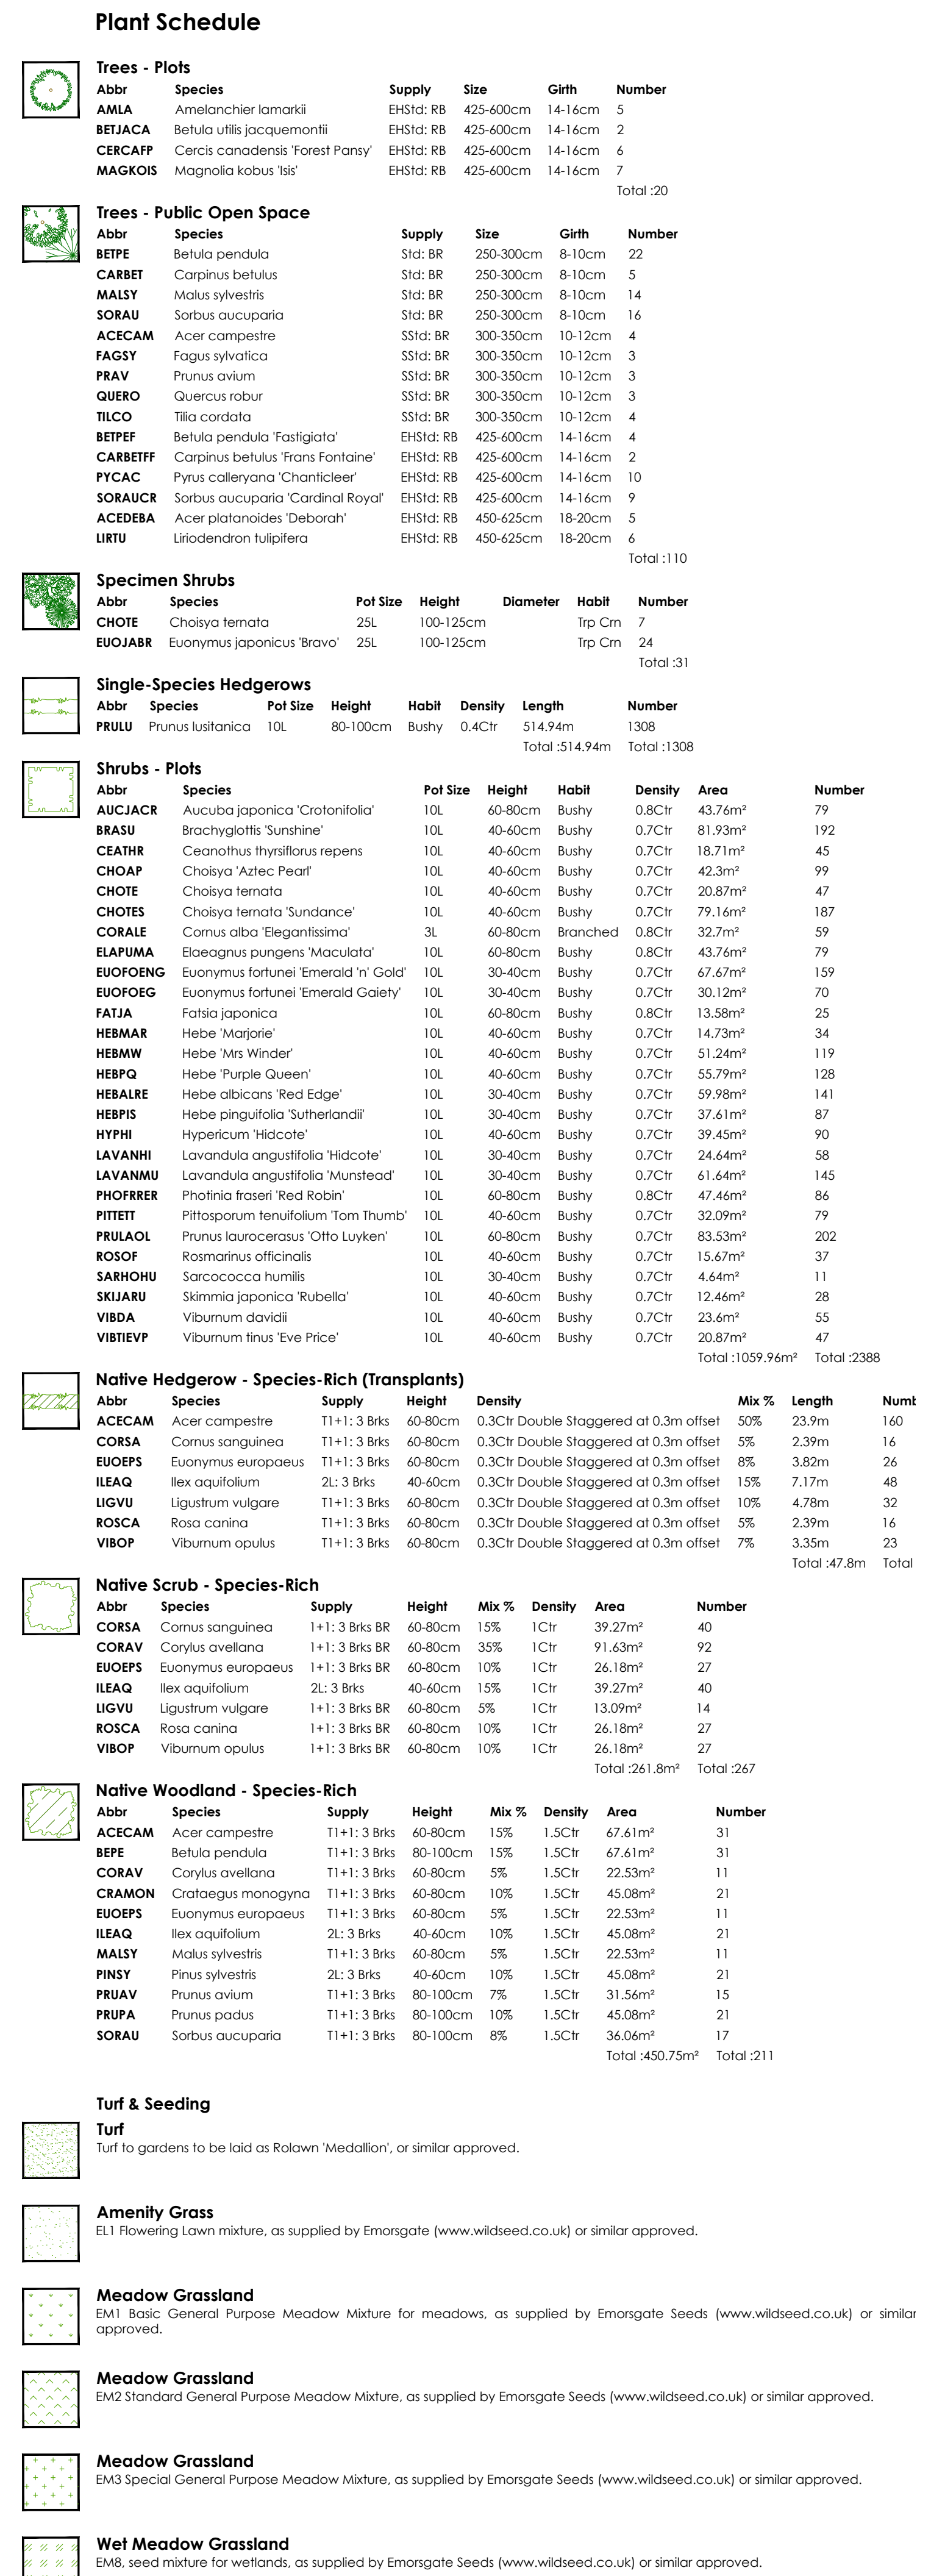

Location Plan

The Location Plan shows a red boundary line on a grid. The grid is divided into four quadrants labeled 01 (top-left), 02 (top-right), 03 (bottom-left), and 04 (bottom-right). The red boundary line starts in quadrant 01, crosses into 02, then 04, and finally 03, forming a closed loop. A vertical grey bar is located in the center of the grid, spanning from quadrant 01 to 03.

Rev	Date	Notes	Int.	Project
A	03/03/23	Updated in line with latest planning board		Kirby Road, Desford
B	05/04/23	Updated in line with latest planning board and increase of amenity space.		
Drawing file Soft Landscape Proposals - Detailed (Sheet 1 of 3) Status PLANNING Client Davidsons Developments Ltd Scale 1:250 @ A0 Drawn by JS Checked by HJ Date 26/07/2024 Reference GL2335 IP 01B				