




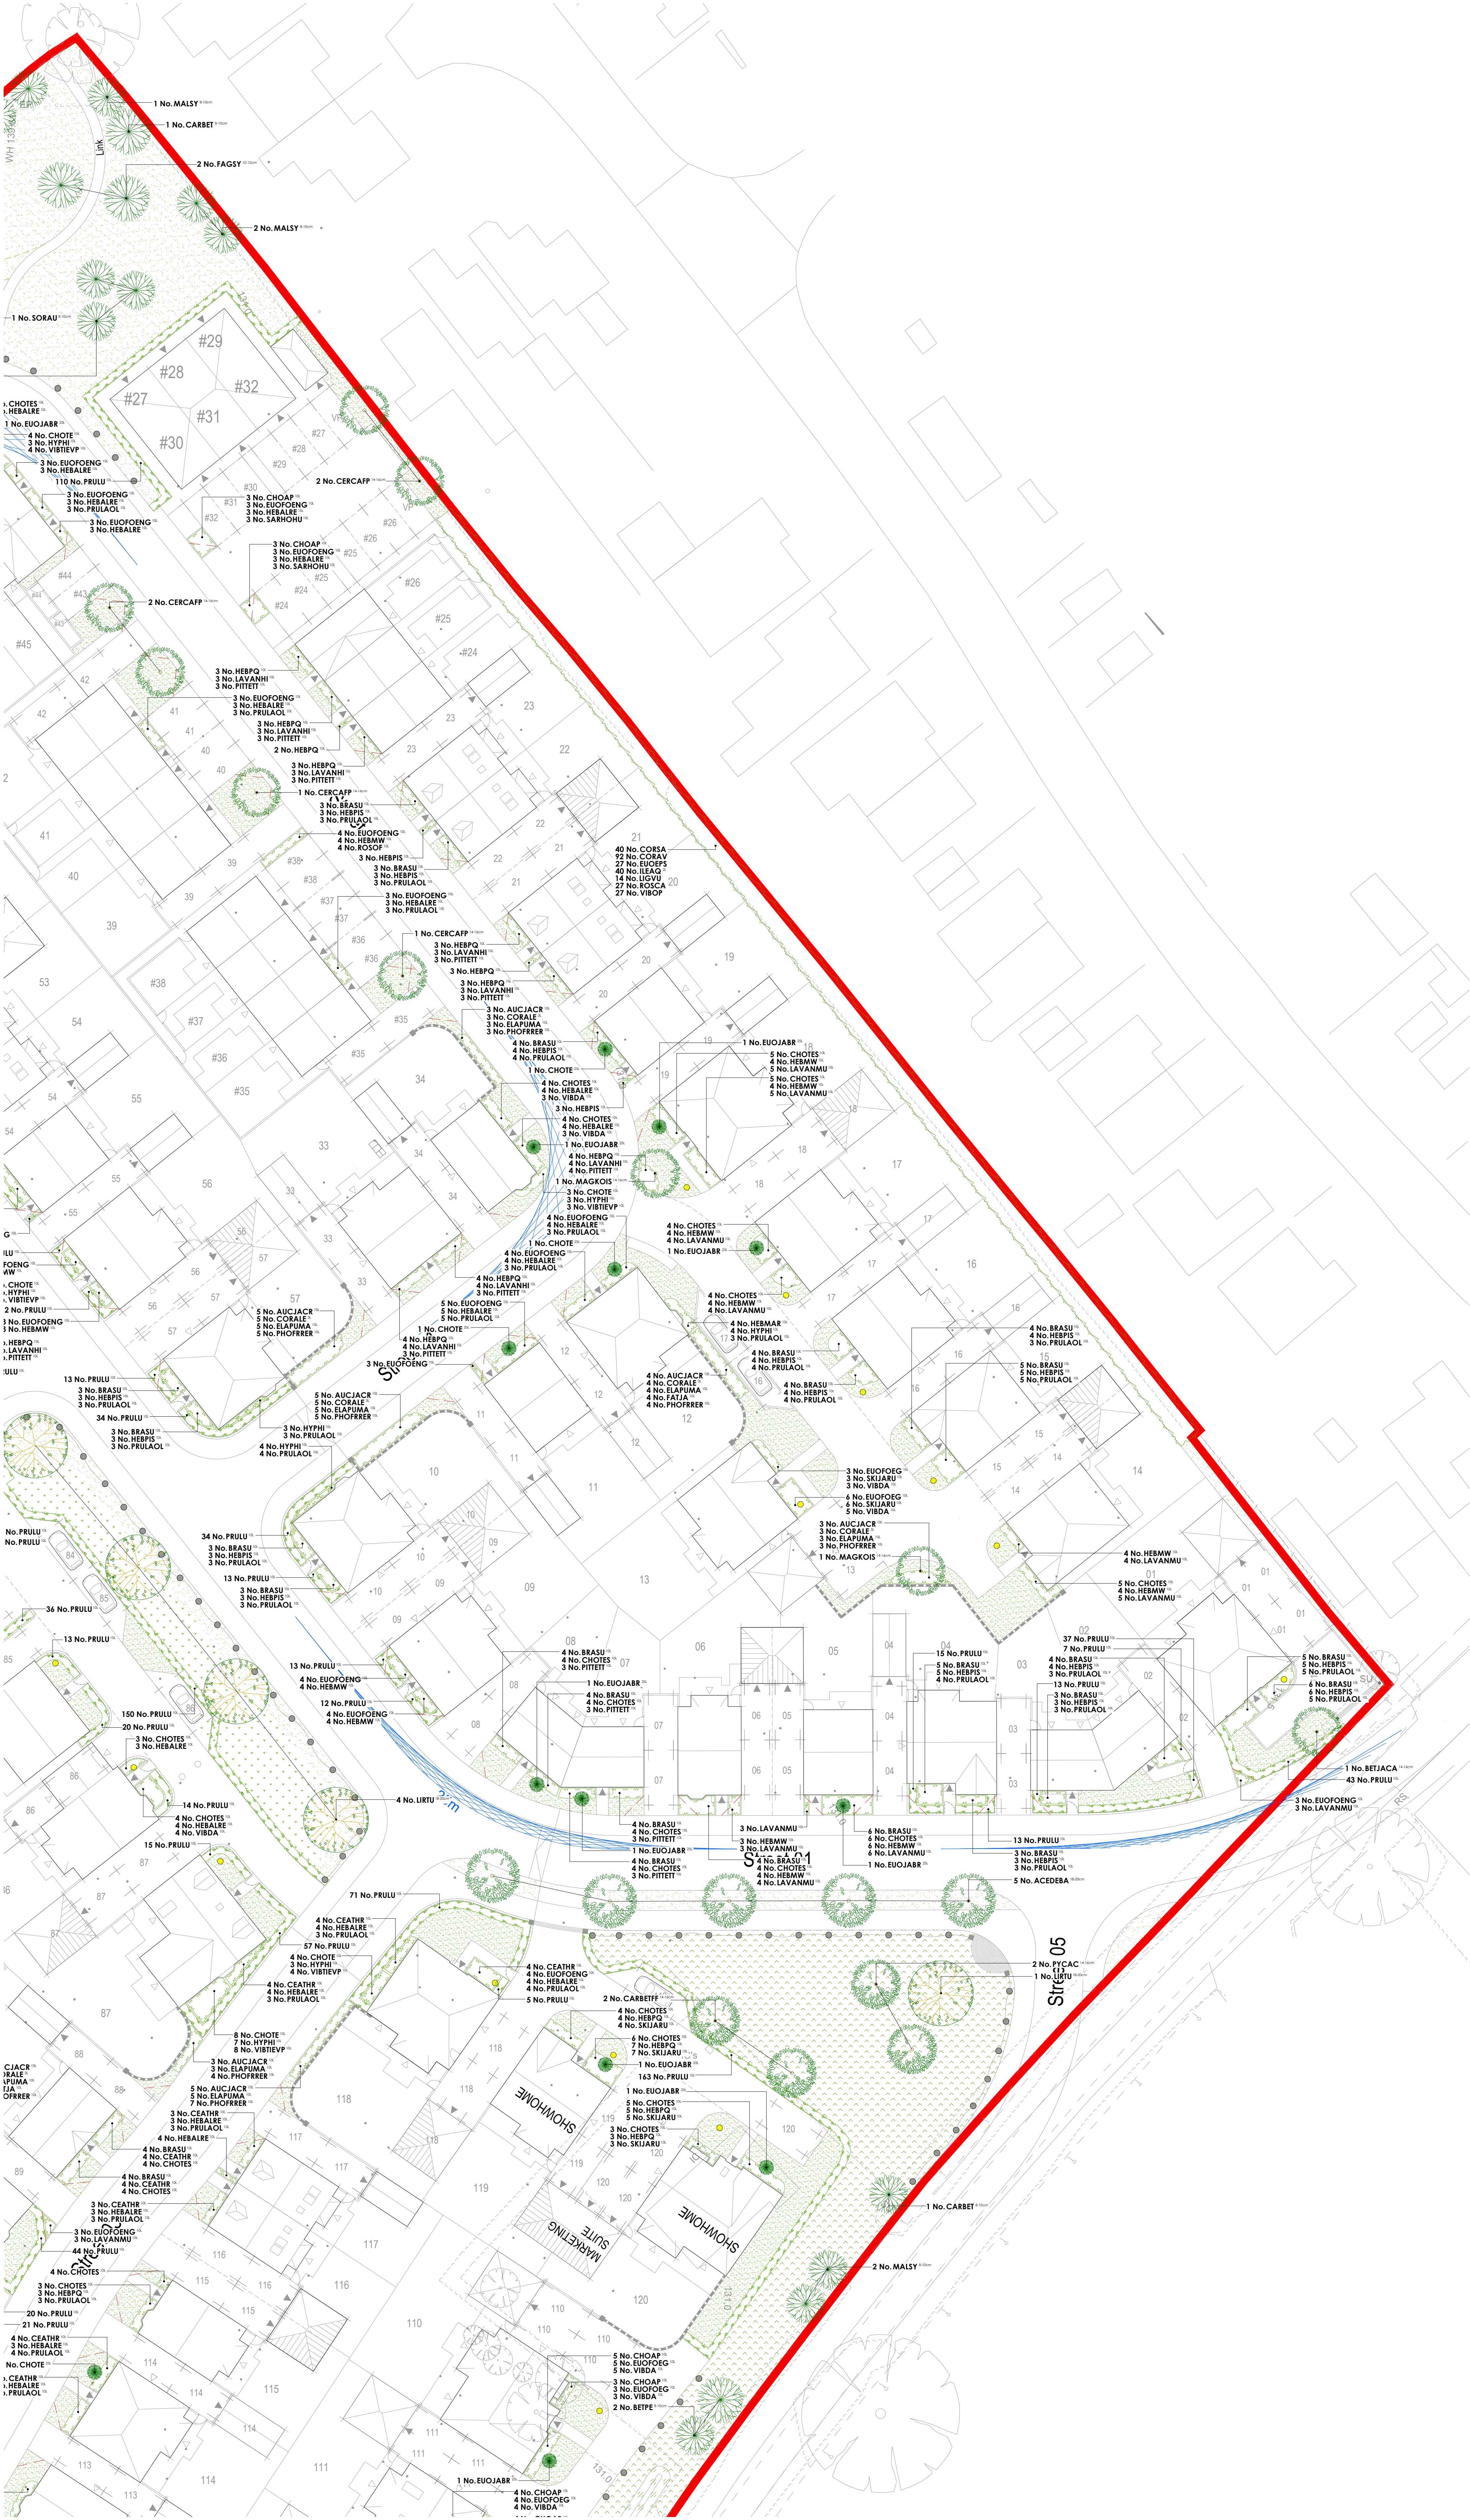

Plant Schedule

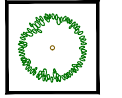


Abbr	Species	Supply	Size	Girth	Number
AMIA	Amelanchier lamarkii	EH&R: RB	425-600cm	14-16cm	5
BEIJACA	Betula utilis jacquemontii	EH&R: RB	425-600cm	14-16cm	2
CERCAPP	Cercis canadensis Forest Pansy	EH&R: RB	425-600cm	14-16cm	6
MAGKOS	Magnolia kobus 'Isi'	EH&R: RB	425-600cm	14-16cm	7
Total: 20					

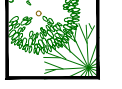


Abbr	Species	Supply	Size	Girth	Number
BEPE	Betula pendula	SH&R: BR	250-300cm	8-10cm	22
CARBET	Carpinus betulus	SH&R: BR	250-300cm	8-10cm	192
MALSY	Malus sylvestris	SH&R: BR	250-300cm	8-10cm	14
SORAU	Sorbus aucuparia	SH&R: BR	250-300cm	8-10cm	16
ACECAM	Acer campestre	SH&R: BR	300-350cm	10-12cm	4
FAGSY	Fagus sylvatica	SH&R: BR	300-350cm	10-15cm	3
PRAV	Prunus avium	SH&R: BR	300-350cm	10-12cm	3
QUEBO	Quercus robur	SH&R: BR	300-350cm	10-12cm	3
RICO	Rosa carolina	SH&R: BR	300-350cm	10-12cm	4
BEPEFF	Betula pendula Fastigiata	EH&R: RB	425-600cm	14-16cm	4
CARBETFF	Carpinus betulus Trans Fontaine	EH&R: RB	425-600cm	14-16cm	2
PRACAC	Prunus cerasifera 'Chanticleer'	EH&R: RB	425-600cm	14-16cm	10
SORAUIC	Sorbus aucuparia 'Cardinal Royal'	EH&R: RB	425-600cm	14-16cm	9
ACEDEBA	Acer platanoides 'Deborah'	EH&R: RB	450-625cm	18-20cm	5
LIRTU	Linderoed tulipifera	EH&R: RB	450-625cm	18-20cm	4
Total: 310					




Abbr	Species	Pat Size	Height	Diameter	Habit	Number
CHOTE	Chamaecyparis himalaia	2SL	100-125cm		Tip Cm	7
EUOJABR	Eurythmus japonicus 'Brow'	2SL	100-125cm		Tip Cm	24
Total: 31						

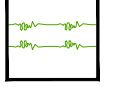

Abbr	Species	Pat Size	Height	Habit	Density	Length	Number
PRULU	Prunus laurocerasus	10L	80-100cm	Bushy	0.4Cfr	514.94m	1308
Total: 1308							

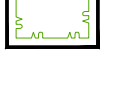

Abbr	Species	Pat Size	Height	Habit	Density	Area	Number
AUCIACA	Aucuba japonica 'Cotontail'	10L	60-80cm	Bushy	0.8Cfr	43.7m²	79
BRASU	Brachyglottis Surinamensis	10L	40-60cm	Bushy	0.7Cfr	81.9m²	192
CEATHR	Ceanothus thyrsiflorus repens	10L	40-60cm	Bushy	0.7Cfr	18.7m²	45
CHOAP	Choisyia Aztec Pearl	10L	40-60cm	Bushy	0.7Cfr	42.3m²	99
CHOTE	Chamaecyparis himalaia	10L	40-60cm	Bushy	0.7Cfr	20.87m²	47
CHOTES	Chamaecyparis himalaia 'Sunderland'	10L	40-60cm	Bushy	0.7Cfr	79.16m²	187
CORALE	Cornus alba 'Elegantissima'	3L	40-60cm	Branched	0.8Cfr	32.7m²	59
ELAFUMA	Elaeagnus pungens 'Waxleaf'	10L	40-60cm	Bushy	0.8Cfr	43.7m²	79
EUOFOENG	Eurythmus fortunei 'Emerald V. Gold'	10L	30-40cm	Bushy	0.7Cfr	67.67m²	159
EUOFOENG	Eurythmus fortunei 'Emerald Gaiety'	10L	30-40cm	Bushy	0.7Cfr	10.2m²	70
FATIA	Fatsia japonica	10L	40-60cm	Bushy	0.8Cfr	13.58m²	25
HEMAR	Hebe 'Majesty'	10L	40-60cm	Bushy	0.7Cfr	14.7m²	34
HEMW	Hebe 'Mrs Winder'	10L	40-60cm	Bushy	0.7Cfr	51.26m²	119
HEPQ	Hebe 'Purple Queen'	10L	40-60cm	Bushy	0.7Cfr	55.79m²	128
HEBALRE	Hebe obconica 'Red Edge'	10L	30-40cm	Bushy	0.7Cfr	99.96m²	141
HEPIS	Hebe pinguifolia 'Sutherland'	10L	40-60cm	Bushy	0.7Cfr	37.61m²	87
HYPH	Hypericum 'Hidcot'	10L	40-60cm	Bushy	0.7Cfr	39.45m²	90
LAVANUM	Lavandula angustifolia 'Hidcot'	10L	30-40cm	Bushy	0.7Cfr	24.44m²	58
LAVANUM	Lavandula angustifolia 'Munstead'	10L	30-40cm	Bushy	0.7Cfr	61.64m²	145
PHOFREER	Phloxia hasei 'Red Rob'	10L	40-60cm	Bushy	0.8Cfr	47.46m²	86
PITETT	Philadelphus leucodermis 'Tom Thum'	10L	40-60cm	Bushy	0.7Cfr	32.09m²	79
PRULAO	Prunus laurocerasus 'Otto Luyken'	10L	40-60cm	Bushy	0.7Cfr	83.53m²	202
ROSG	Rosmarinus officinalis	10L	40-60cm	Bushy	0.7Cfr	15.67m²	37
SARICORU	Sarcococca humilis	10L	40-60cm	Bushy	0.7Cfr	4.44m²	11
SEIJARU	Seemannia japonica 'Rubra'	10L	40-60cm	Bushy	0.7Cfr	12.46m²	28
VIBDA	Viburnum davidii	10L	40-60cm	Bushy	0.7Cfr	23.61m²	55
VIBTEVP	Viburnum Irms 'Eve Price'	10L	40-60cm	Bushy	0.7Cfr	20.81m²	47
Total: 1059.96m²							

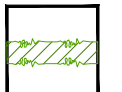

Abbr	Species	Supply	Height	Density	Mix %	Length	Numl
ACECAM	Acer campestre	11+1: 3 Bks	40-80cm	0.3Cfr Double Staggered at 0.3m offset	50%	23.9m	16
CORSA	Cornus sanguinea	11+1: 3 Bks	40-80cm	0.3Cfr Double Staggered at 0.3m offset	5%	2.39m	16
EUOEPS	Eurythmus europaeus	11+1: 3 Bks	40-80cm	0.3Cfr Double Staggered at 0.3m offset	8%	3.82m	26
IEAG	Ilex aquifolium	2L: 3 Bks	40-60cm	0.3Cfr Double Staggered at 0.3m offset	10%	7.17m	48
IGUVV	Ligustrum vulgare	11+1: 3 Bks	40-80cm	0.3Cfr Double Staggered at 0.3m offset	10%	4.78m	32
ROSCA	Rosa carolina	11+1: 3 Bks	40-80cm	0.3Cfr Double Staggered at 0.3m offset	5%	2.39m	16
VIBOP	Viburnum opulus	11+1: 3 Bks	40-80cm	0.3Cfr Double Staggered at 0.3m offset	7%	3.30m	23
Total: 1059.96m²							




Abbr	Species	Supply	Height	Mix %	Density	Area	Number
CORSA	Cornus sanguinea	11+1: 3 Bks	40-80cm	10%	1Cfr	91.63m²	40
CORAV	Corylus avellana	11+1: 3 Bks	40-80cm	35%	1Cfr	91.63m²	92
EUOEPS	Eurythmus europaeus	11+1: 3 Bks	40-80cm	10%	1Cfr	26.18m²	27
IEAG	Ilex aquifolium	2L: 3 Bks	40-60cm	15%	1Cfr	29.27m²	40
IGUVV	Ligustrum vulgare	11+1: 3 Bks	40-80cm	5%	1Cfr	13.09m²	14
ROSCA	Rosa carolina	11+1: 3 Bks	40-80cm	10%	1Cfr	26.18m²	27
VIBOP	Viburnum opulus	11+1: 3 Bks	40-80cm	10%	1Cfr	26.18m²	27
Total: 261.8m²							




Abbr	Species	Supply	Height	Mix %	Density	Area	Number
ACECAM	Acer campestre	11+1: 3 Bks	40-80cm	15%	1.5Cfr	67.61m²	31
CORAV	Corylus avellana	11+1: 3 Bks	40-80cm	5%	1.5Cfr	22.53m²	11
CEANON	Ceanothus thyrsiflorus	11+1: 3 Bks	40-80cm	10%	1.5Cfr	45.08m²	21
EUOEPS	Eurythmus europaeus	11+1: 3 Bks	40-80cm	5%	1.5Cfr	22.53m²	11
IEAG	Ilex aquifolium	2L: 3 Bks	40-60cm	10%	1.5Cfr	45.08m²	21
MALSY	Malus sylvestris	11+1: 3 Bks	40-80cm	5%	1.5Cfr	22.53m²	11
PNST	Prunus sibirica	2L: 3 Bks	40-60cm	10%	1.5Cfr	45.08m²	21
PRAV	Prunus avium	11+1: 3 Bks	40-100cm	7%	1.5Cfr	31.36m²	15
PRUPA	Prunus padus	11+1: 3 Bks	40-100cm	10%	1.5Cfr	45.08m²	21
SORAU	Sorbus aucuparia	11+1: 3 Bks	40-100cm	5%	1.5Cfr	36.56m²	17
Total: 450.75m²							



Turf & Seeding
Turf for gardens to be laid as 'Kilnwood Medallion', or similar approved.

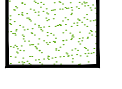

Amenity Grass
Eli Flowering Lawn mixture, as supplied by Emongate (www.wildseed.co.uk) or similar approved.

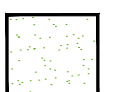

Meadow Grassland
EM1 Basic General Purpose Meadow Mixture for meadows, as supplied by Emongate Seeds (www.wildseed.co.uk) or similar approved.



Meadow Grassland
EM2 Standard General Purpose Meadow Mixture, as supplied by Emongate Seeds (www.wildseed.co.uk) or similar approved.



Meadow Grassland
EM3 Special General Purpose Meadow Mixture, as supplied by Emongate Seeds (www.wildseed.co.uk) or similar approved.



Wet Meadow Grassland
EM6 Wet Meadow Mixture for wetlands, as supplied by Emongate Seeds (www.wildseed.co.uk) or similar approved.

Drawing to be read in conjunction with GL2335 SP 01 Landscape Specification & Designer Risk Assessment.