

CONDITION 5- FINISHED FLOOR LEVEL OF DWELLINGS

Attached is a topological survey showing existing levels and proposed finished floor levels that can be overlapped.

[illegible][illegible][illegible][illegible][illegible]

0
10
20
30
40
50
60

MIDLAND SURVEY LTD






BUILDING MEASUREMENT SURVEYORS / 3D LASER SCANNING

THE BUREAU


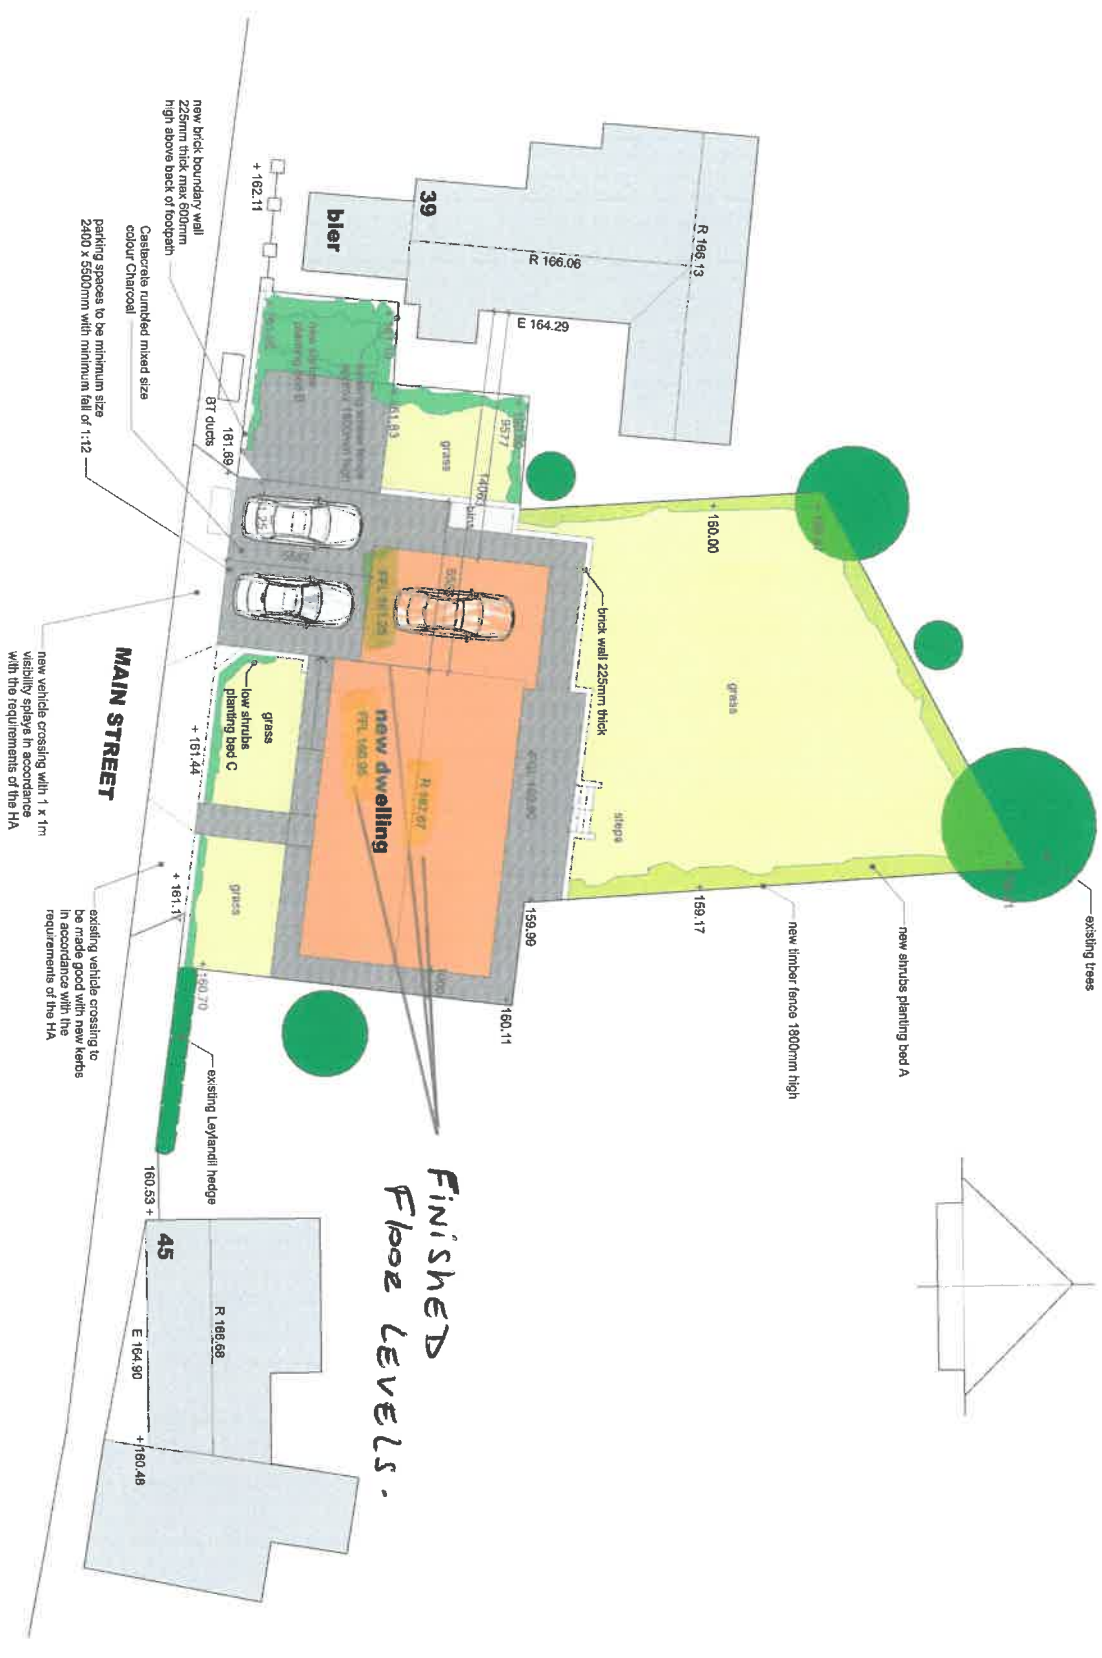

Finished
Floor Levels.

+156.21 indicates existing levels
All levels are derived from GPS
transformation

REVISIONS

**NEW DWELLING ADJACENT TO
45 MAIN STREET BAGWORTH**

SITE PLAN AS PROPOSED

1:100@A1	4 10 21
----------	---------

db
David F Barnes Dip Arch RIBA
14 Pyeharps Road Buryage LE10 2JE
Telephone 01455 633410

821/11/PR501