


DRAWINGS



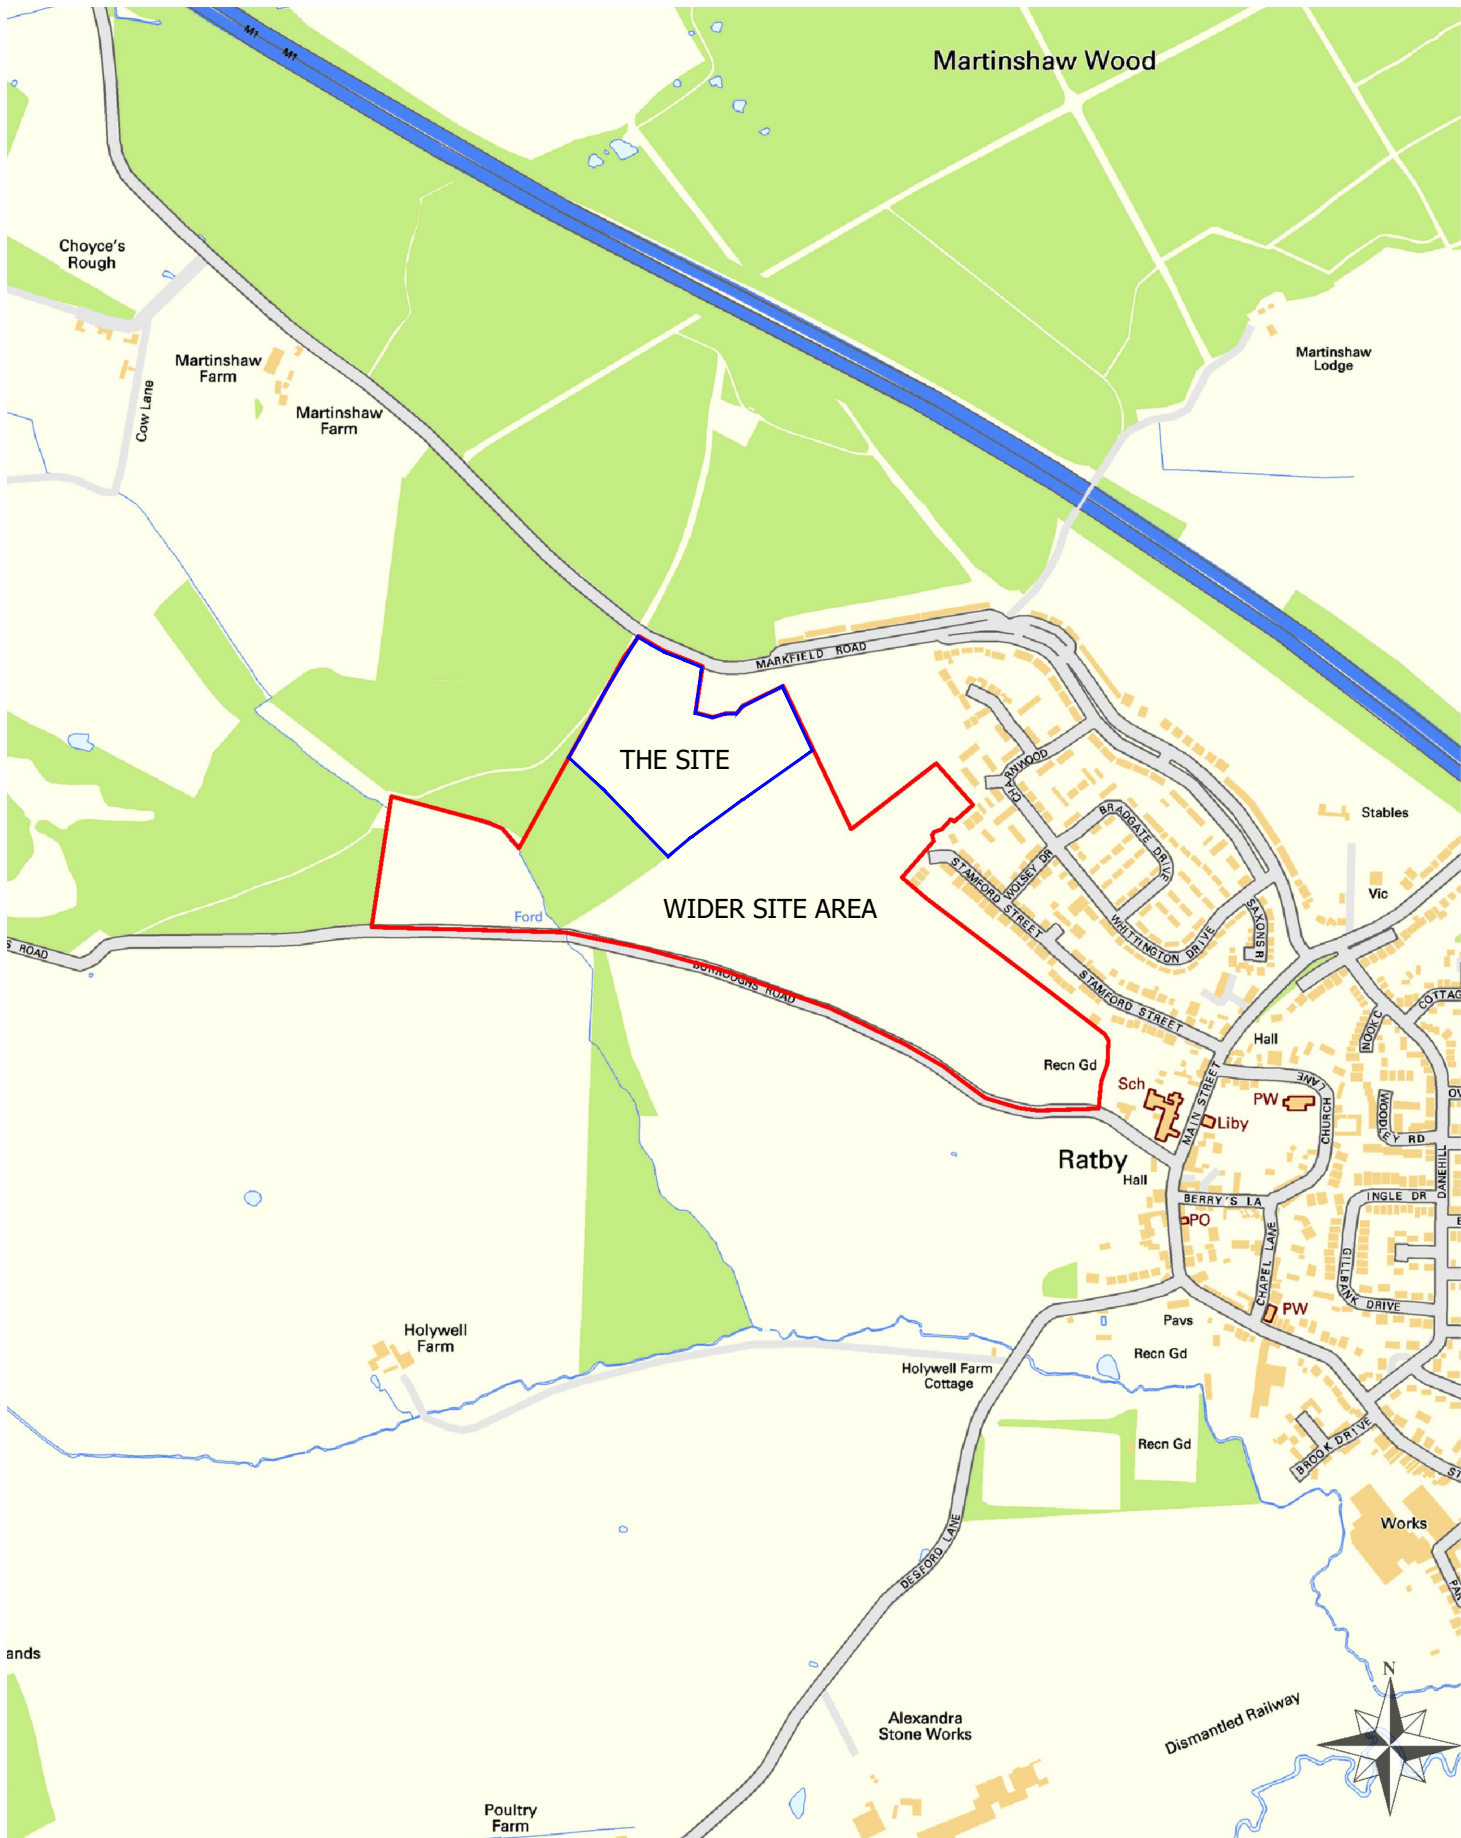


Travis Baker Ltd
Trinity Point
New Road
Halesowen
West Midlands
B63 3HY

Tel: **0121 550 8037**
info@travisbaker.co.uk
www.travisbaker.co.uk

CLIENT LAGAN HOMES LIMITED
PROJECT BURROUGHS ROAD, RATBY
TITLE SITE LOCATION PLAN

DRAWN DP	AUTHORISED DJ	SCALE NTS	DATE 05/09/23
PROJECT NO. 22069	DRAWING NO. GE01	REV A	
STATUS. -			

COPYRIGHT TRAVIS BAKER LIMITED. ALL RIGHTS RESERVED.

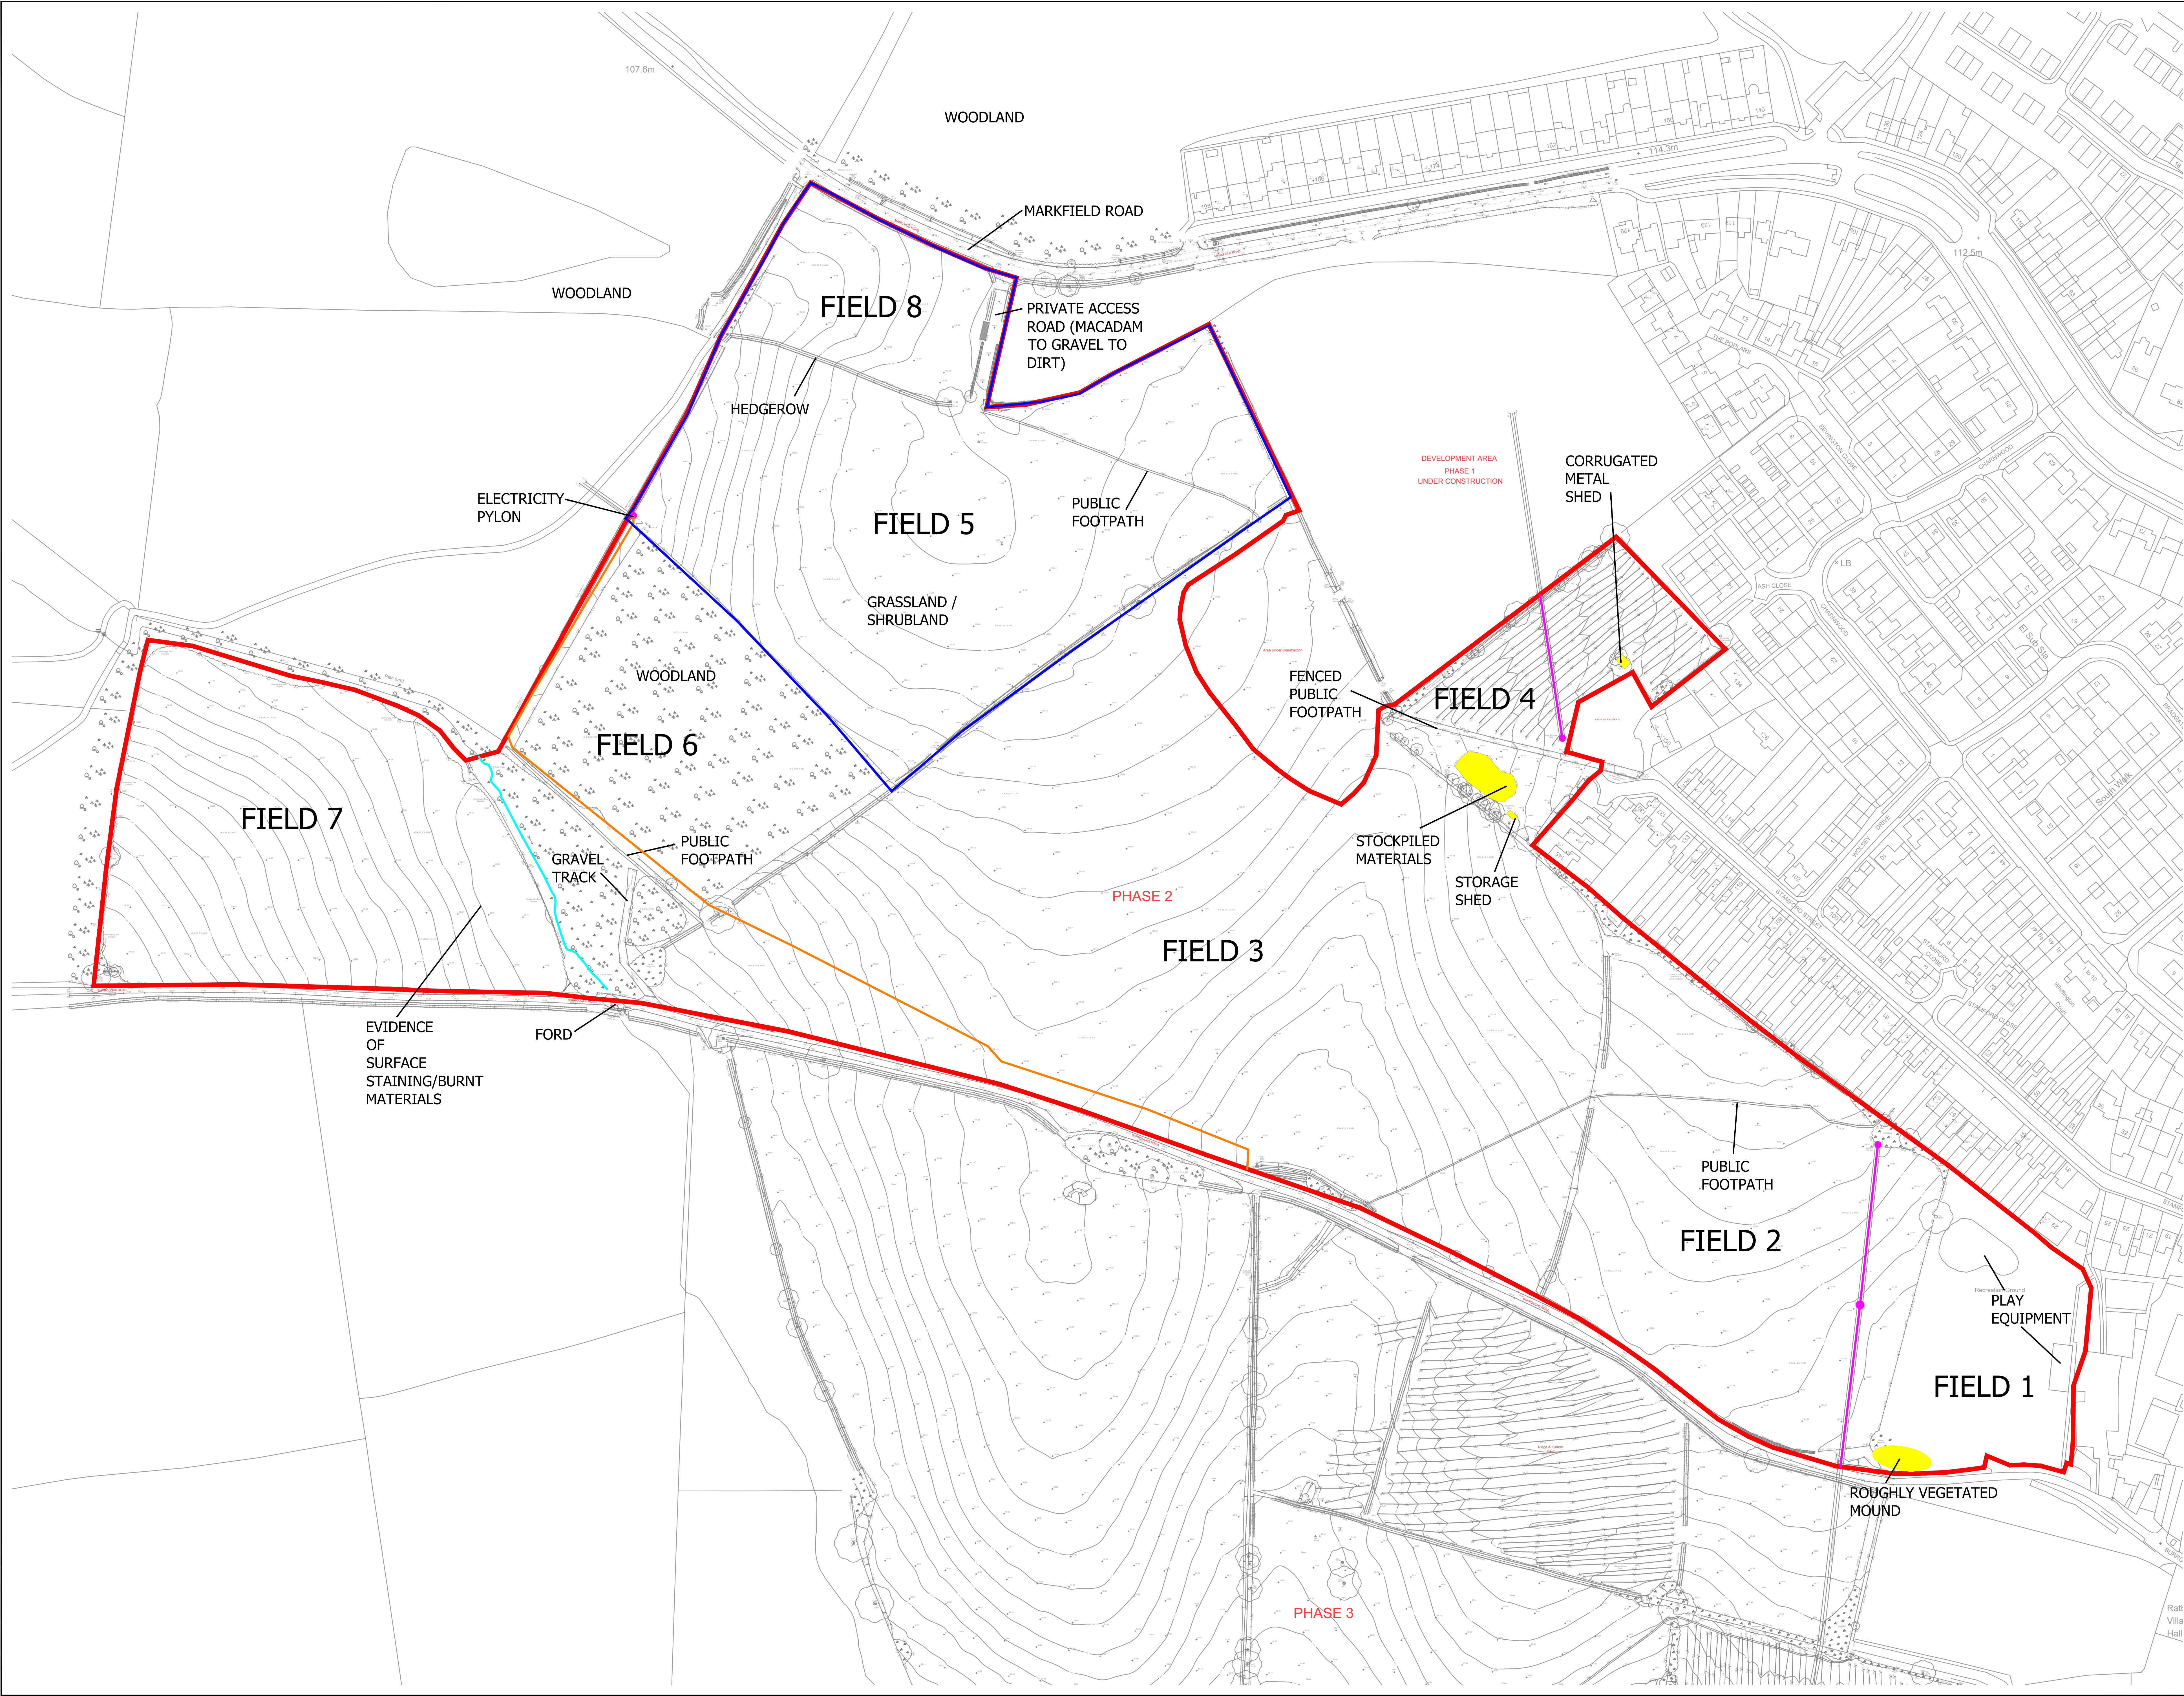

KEY:	
—	SITE BOUNDARY
—	WIDER SITE BOUNDARY
—	OVERHEAD ELECTRICITY CABLES
●	PYLON
—	APPROXIMATE LOCATION OF UNDERGROUND CABLE
—	STREAM

REV	DESCRIPTION	DATE	BY	AUTH
B	UPDATED FOLLOWING GROUND INVESTIGATION	05/09/23	DP	DJ
A	UPDATED TO INCLUDE LATEST PROPOSALS	20/05/22	LHG	DJ



travis baker

Travis Baker Ltd
Tredley Road
Hilbourn
Beds MK45 3HY

Tel: 0121 550 8037
info@travisbaker.co.uk
www.travisbaker.co.uk


CLIENT
LAGAN HOMES LIMITED

PROJECT
BURROUGHS ROAD, RATBY

TITLE
SITE FEATURES PLAN

DRAWN LHG	AUTHORISED DJ	SCALE 1:1000@A0	DATE 12/05/22
PROJECT NO. 22069	DRAWING NO. GE02	REV A	

STATUS
-

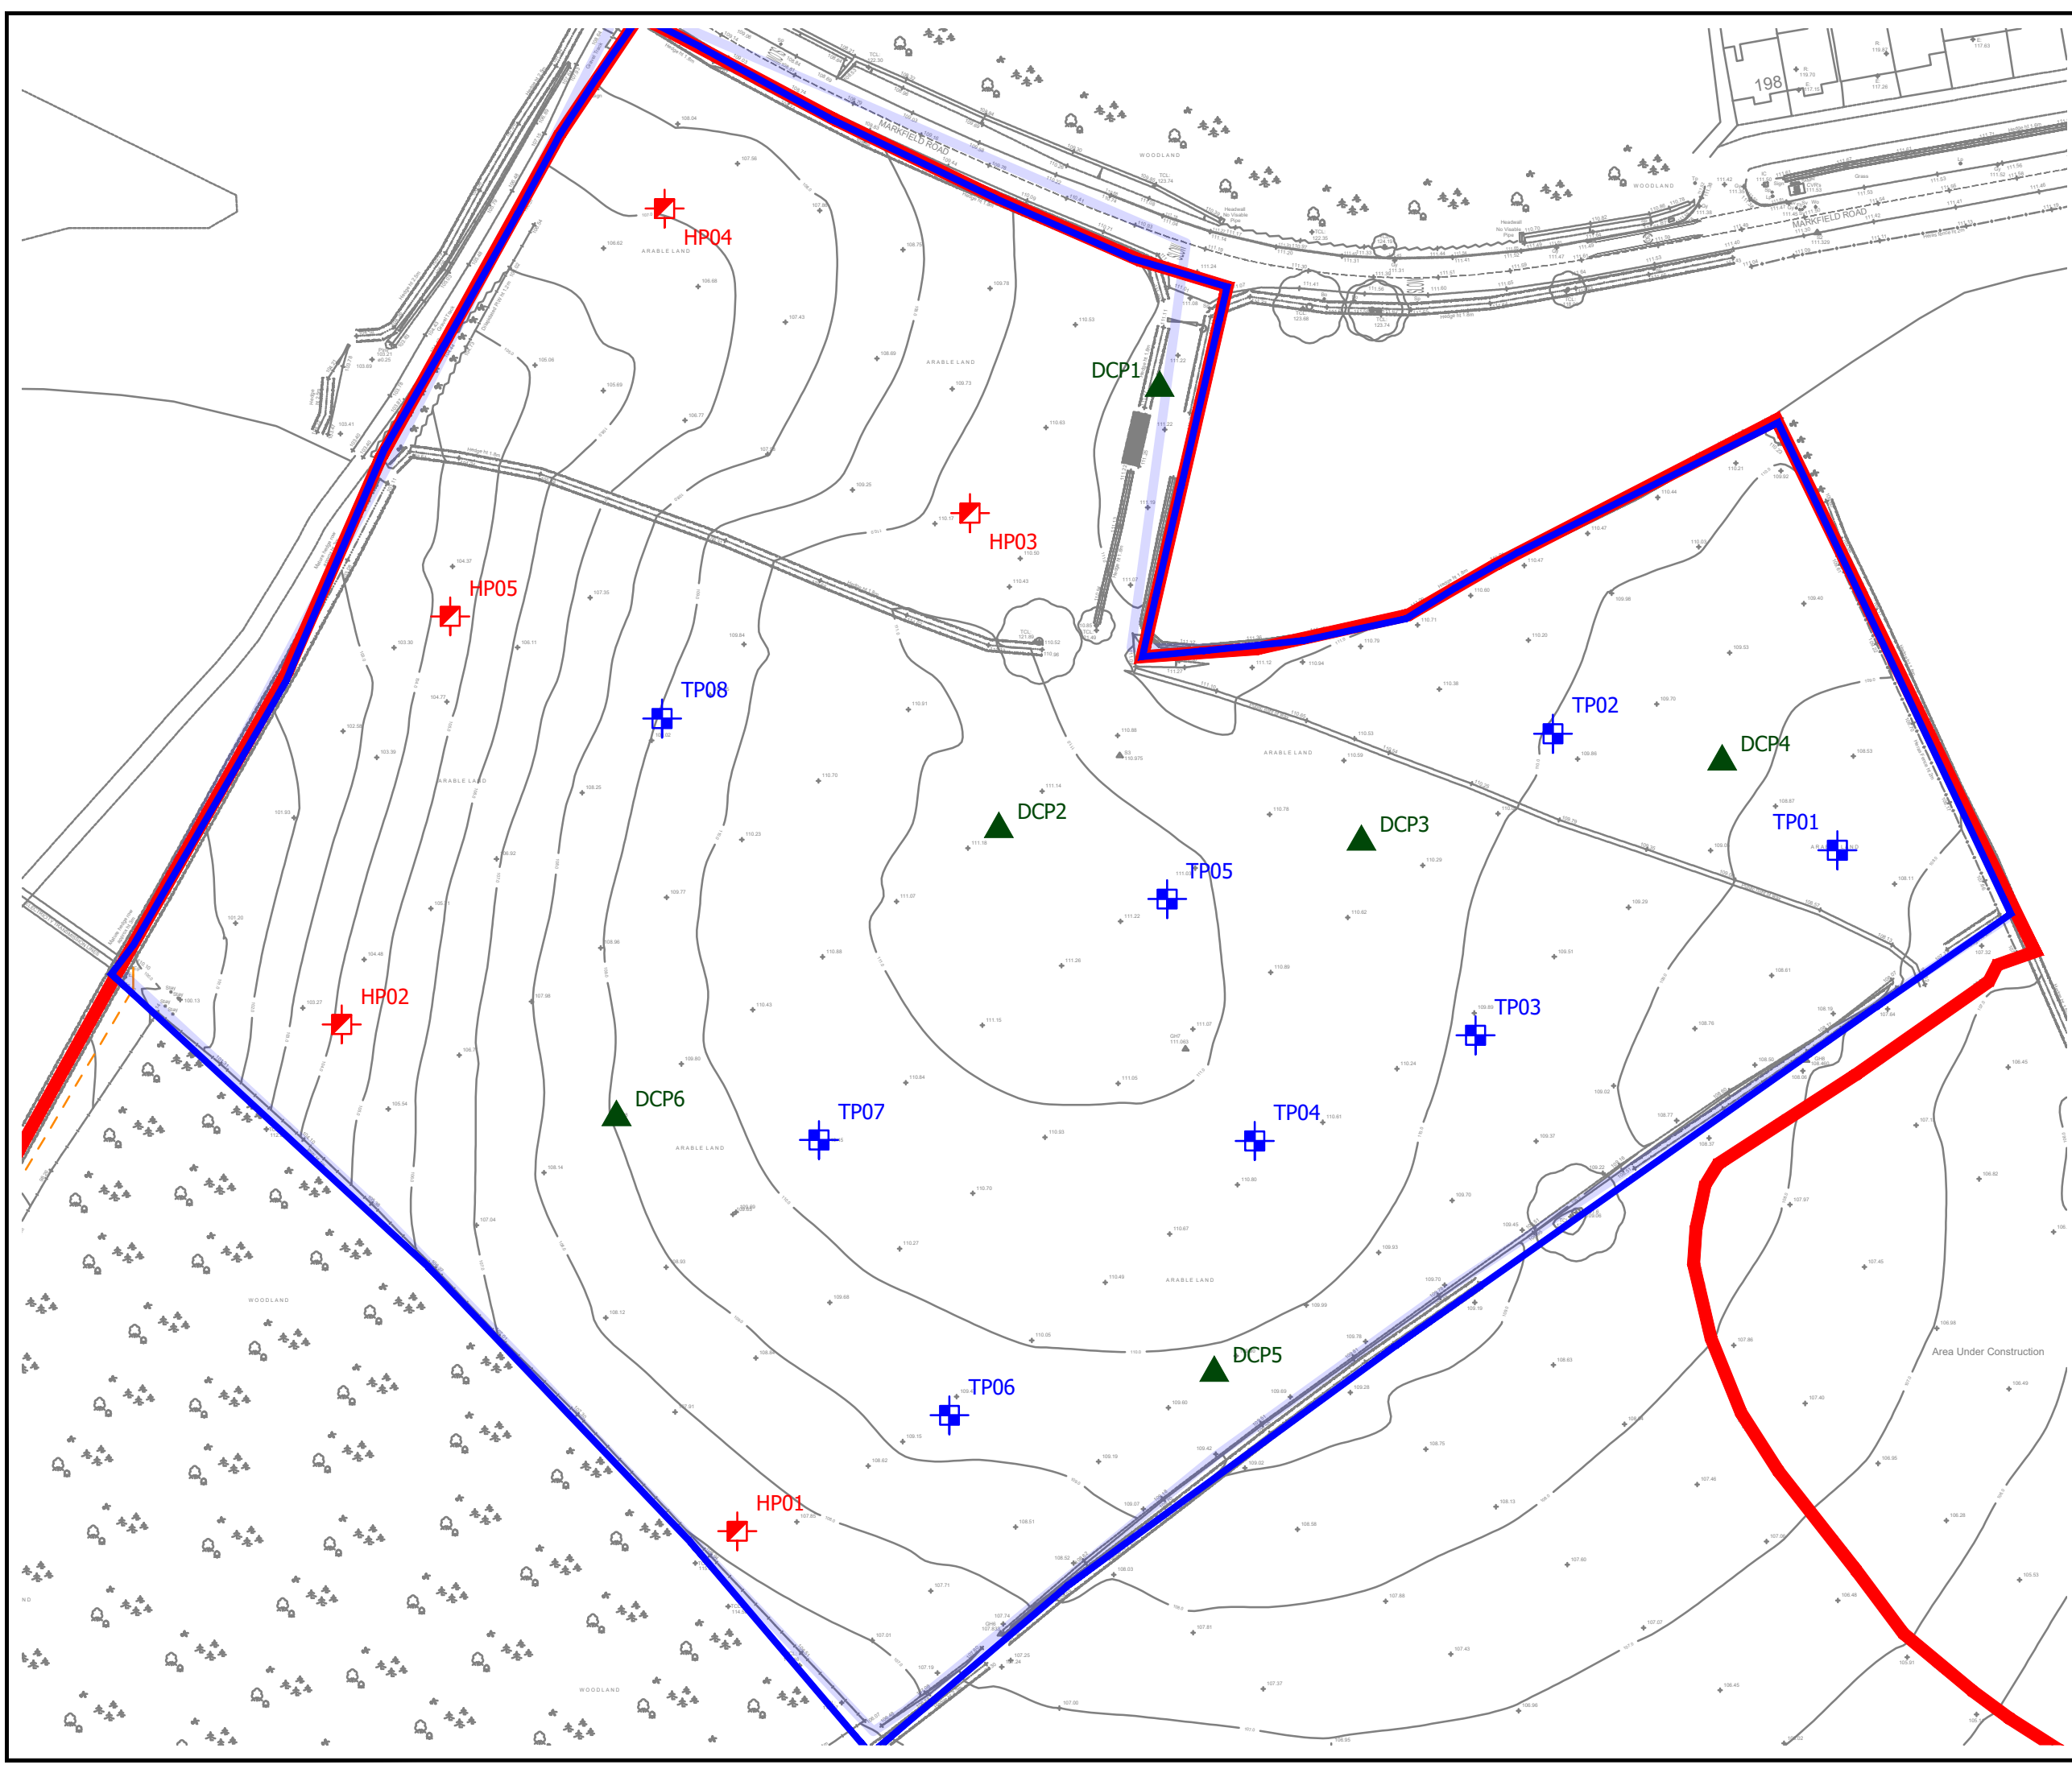

KEY:

- SITE BOUNDARY
- WIDER SITE BOUNDARY
- TP08 TRIAL PIT (AUGUST 2023)
- HP05 SHALLOW TRIAL PIT (AUGUST 2023)
- DCP6 DYNAMIC CONE PENETROMETER TEST (DCP) (AUGUST 2023)

REV	DESCRIPTION	DATE	BY	AUTH

Travis Baker Ltd
Trinity Point
New Road
Halesowen
West Midlands
B63 3HY

Tel: **0121 550 8037**

info@travisbaker.co.uk
www.travisbaker.co.uk

CLIENT
LAGAN HOMES LIMITED

PROJECT
BURROUGHS ROAD, RATBY

TITLE
EXPLORATORY HOLE LOCATION PLAN

DRAWN DP	AUTHORISED CC	SCALE 1:1000@A3	DATE 24/07/23
-------------	------------------	--------------------	------------------

PROJECT NO. 22069	DRAWING NO. GE03	REV -
----------------------	---------------------	----------

STATUS.
-