




Orientation of site has not been checked, design subject to check before installation

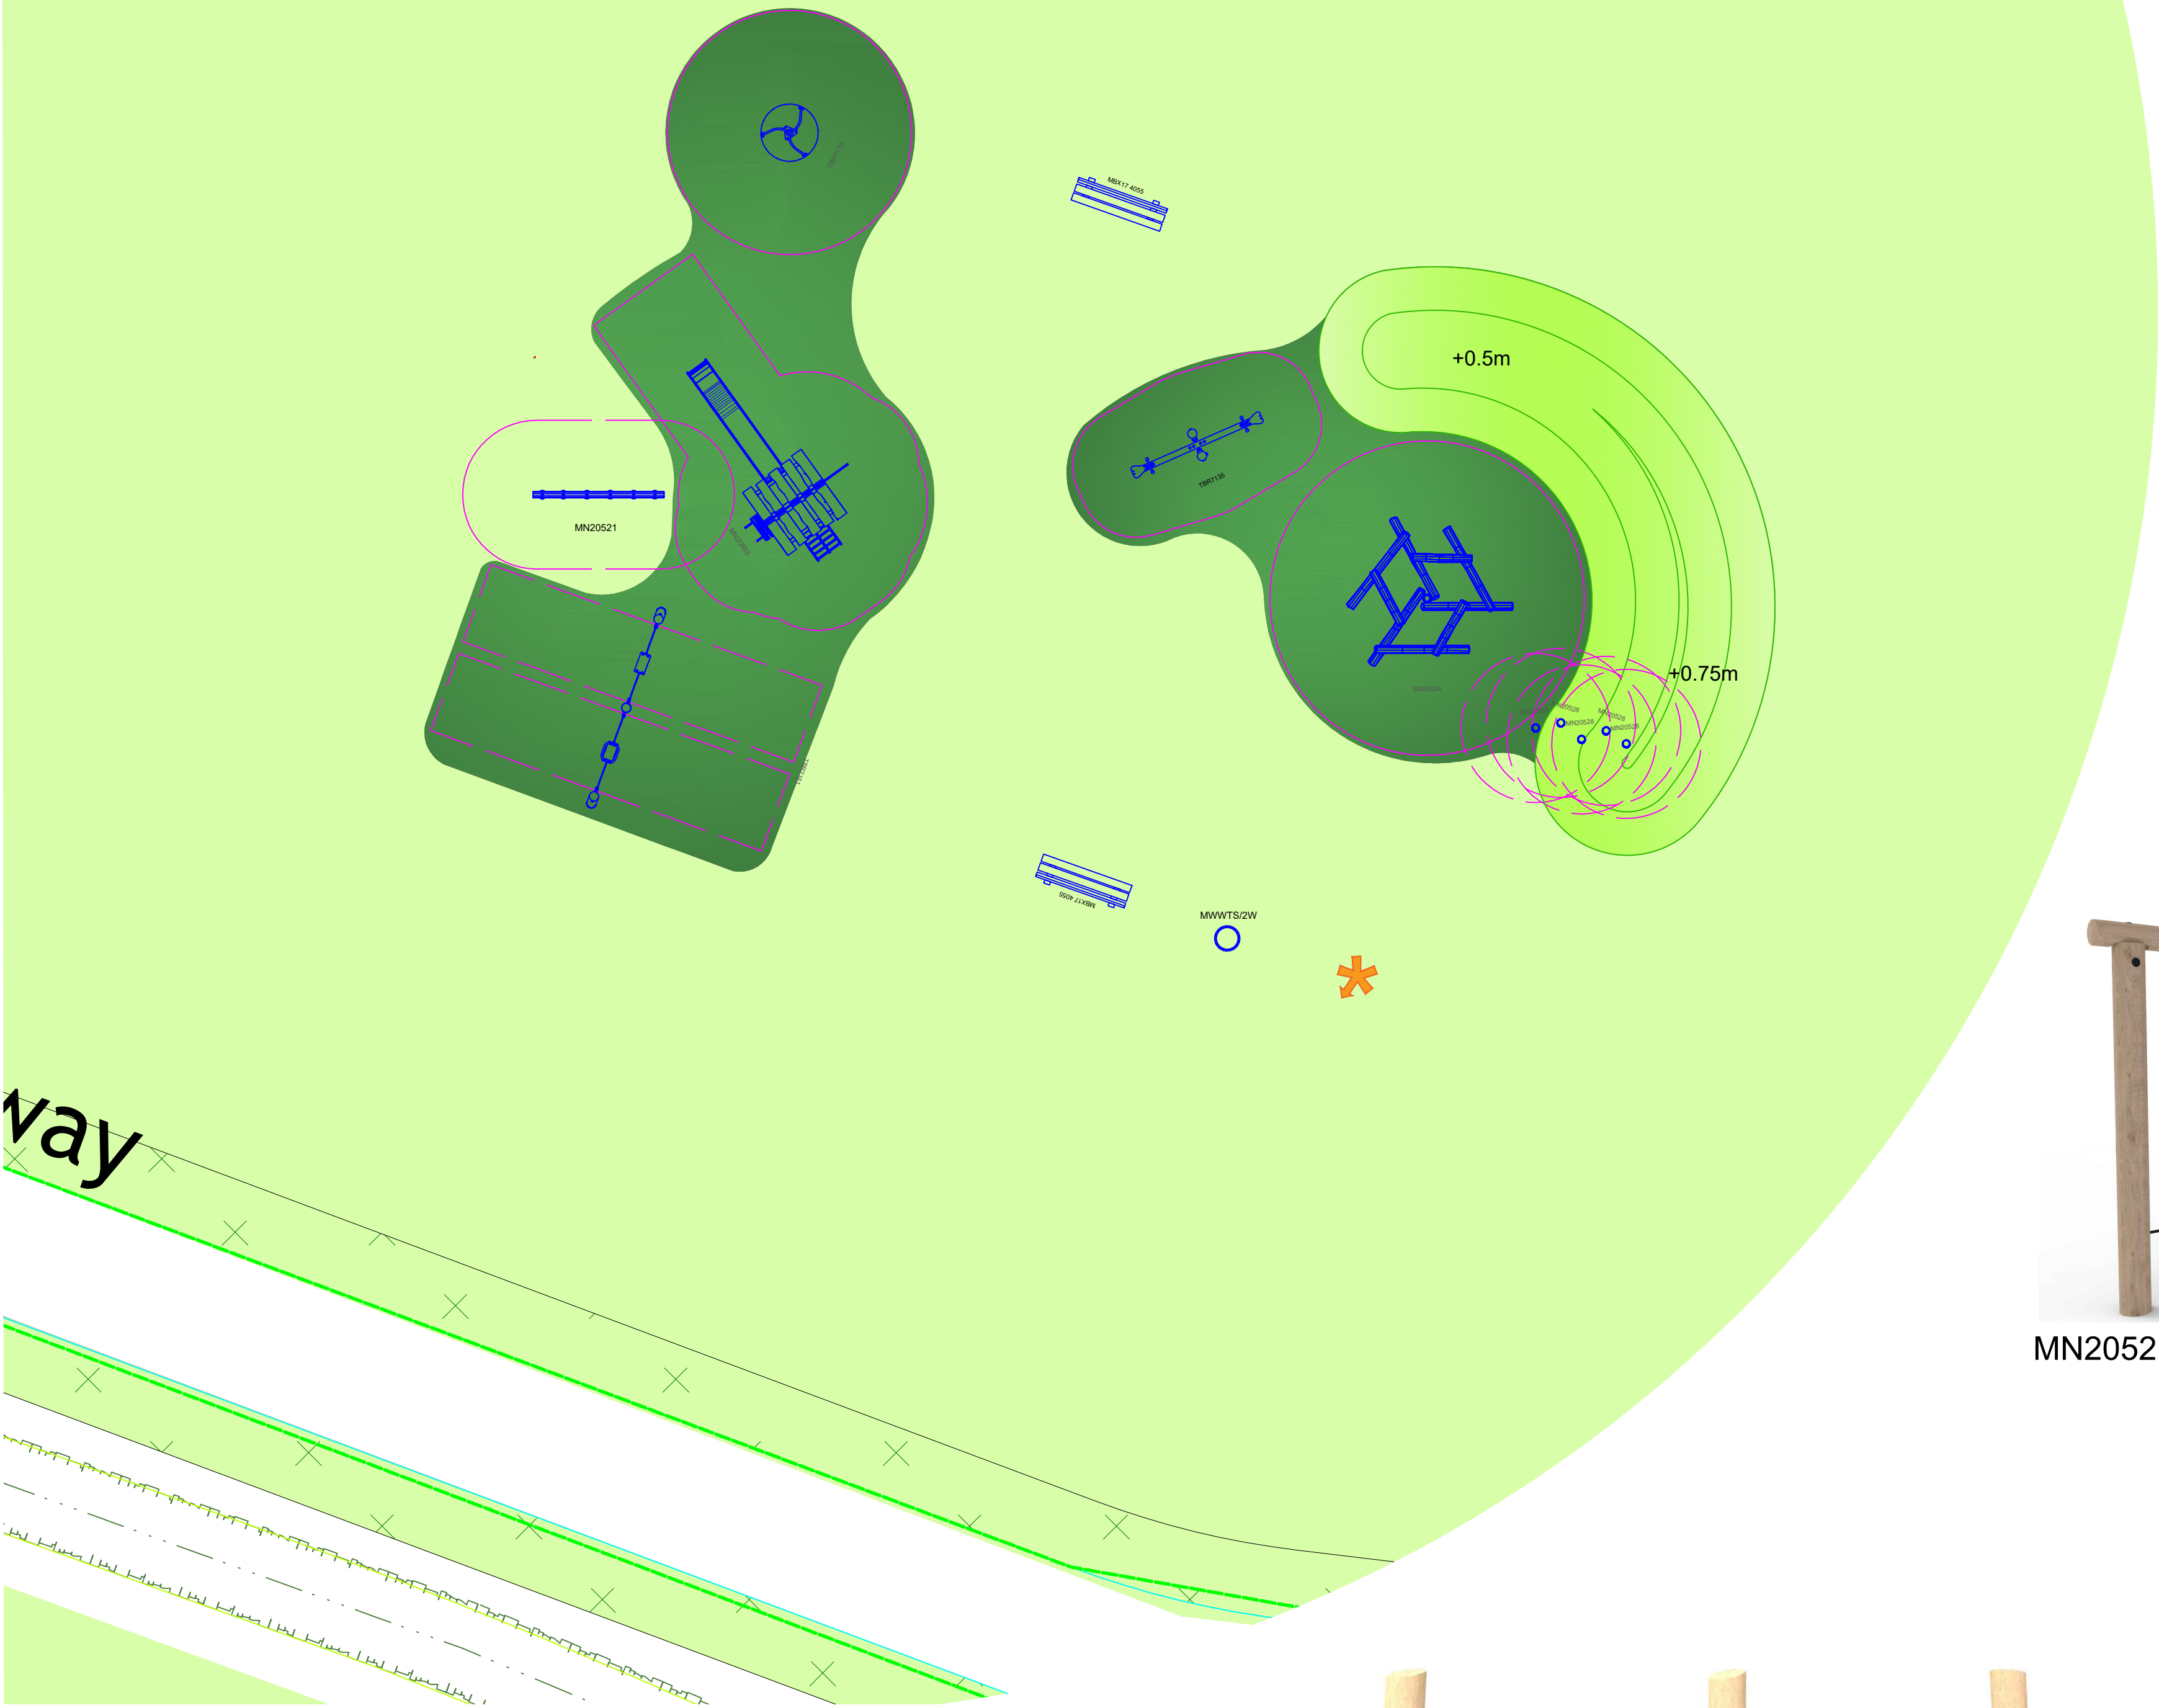

MN20528 - Stepping Posts

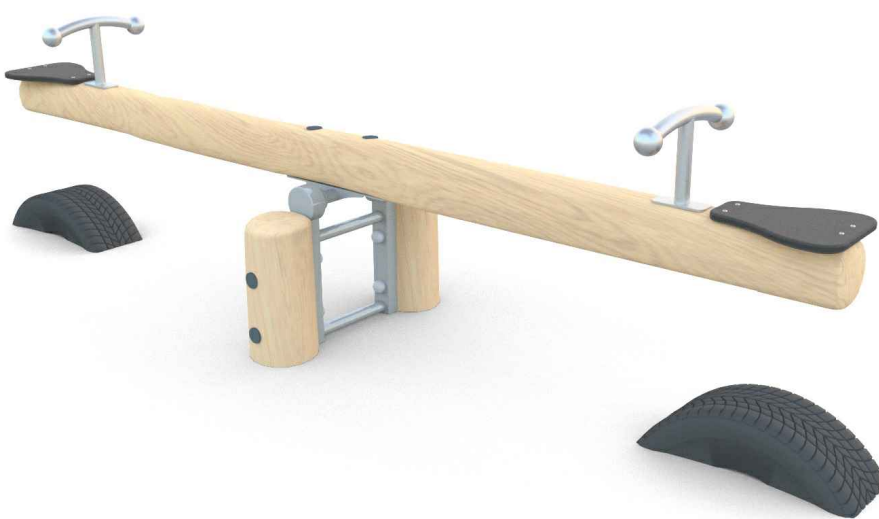


TBR7135 - Seesaw

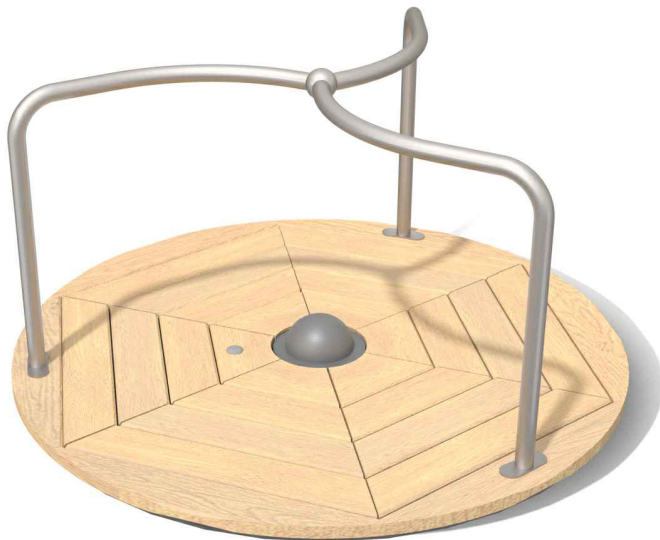


TBR7173 - Roundabout



MN20521 - Balancing Blocks

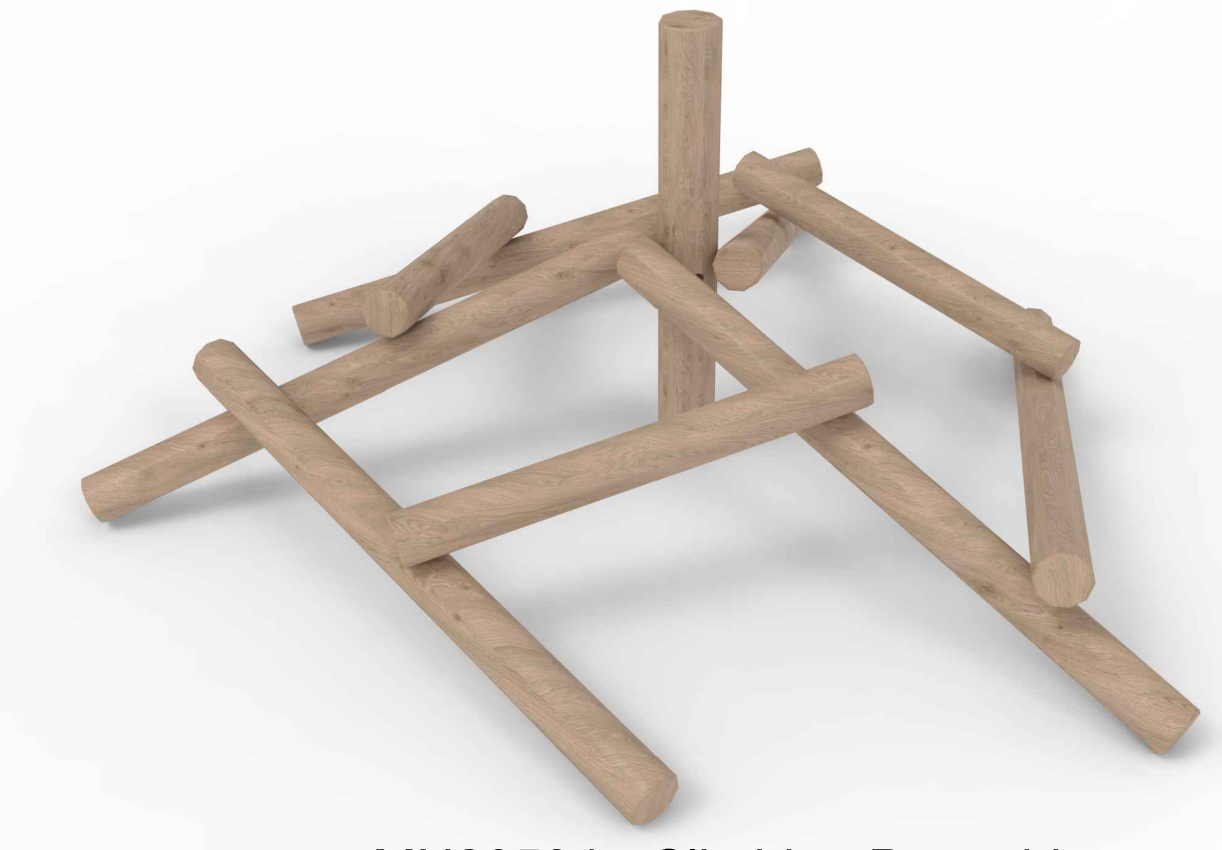

MN20534 - Climbing Pyramid

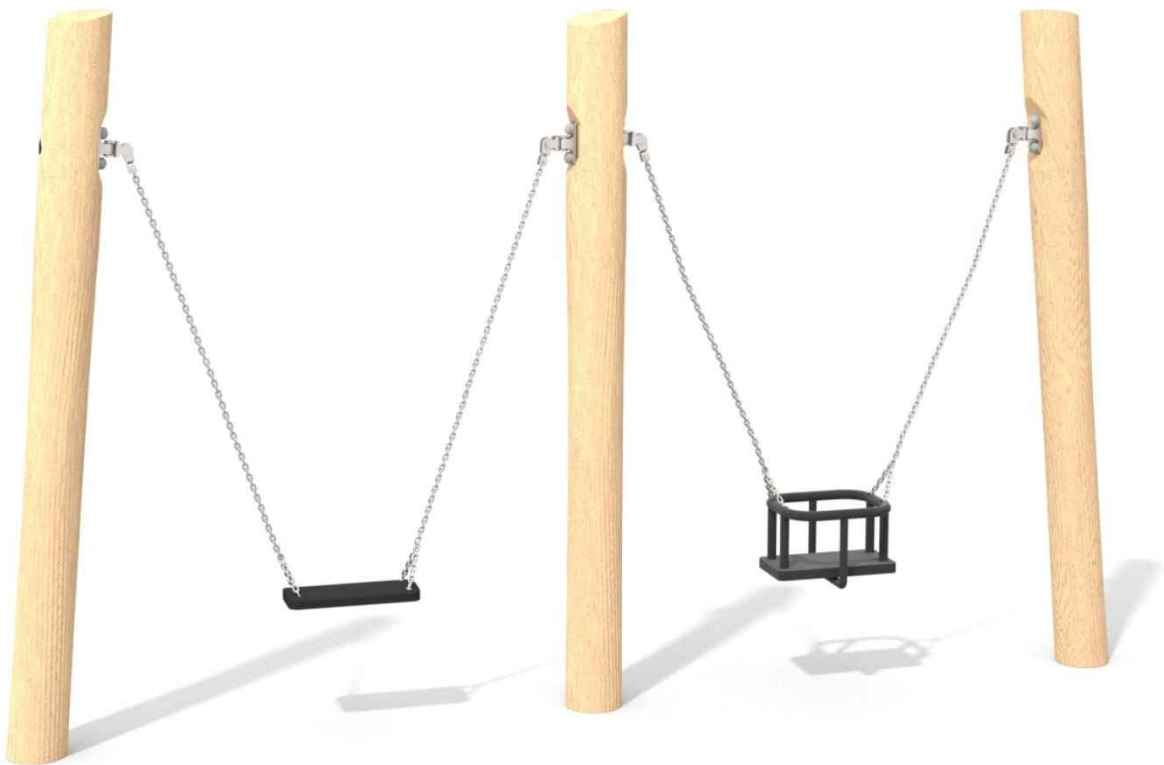

TBR7161 - Swings




MN20853 - Play Unit



MWWTS/2W - Bin



MBX17 4055 - Bench

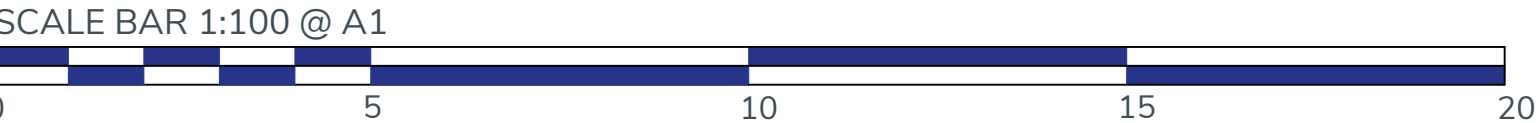

EXACT LOCATION OF EQUIPMENT TO BE AGREED ON SITE. ALL SURFACING TO BE FLAT AND LEVEL, ANY DISCREPENCIES IN LEVELS TO BE REPORTED TO MIRACLE DESIGN & PLAY IMMEDIATELY



Miracle
Design & Play

TEL: ++44 (0)1604 658240
E-MAIL: sales@miracledandp.co.uk
WEB: www.miracledesignandplay.co.uk

PROJECT TITLE:
Markfield Road, Ratby

SHEET TITLE: Proposal

Key:

- Surfacing:
- Bound Rubber Mulch Safety Surfacing
 - Grass Mounds by Client
 - Existing Grass

- Landscaping:
- Trees by Client
 - Shrub Planting by Client

Equipment Fall Zone (No safety surfacing required if located on well maintained turf and under 1.5m CPH)

REVISIONS		
Issue	Description	Date
-	-	-

DRAWN BY: L.Ghebikan

REVISED BY:

CHECKED BY: C.Smy

SCALE: 1:100 @ A1

ISSUE: --

CLIENT: Lagan Homes Ltd.

DRAWING NO: Q11259

DATE: 05/12/24

© 2024 MIRACLE DESIGN AND PLAY LTD, "ALL RIGHTS RESERVED, THIS DRAWING MAY NOT BE REPRODUCED, TRANSMITTED OR STORED IN WHOLE OR IN PART WITHOUT OUR WRITTEN CONSENT"