


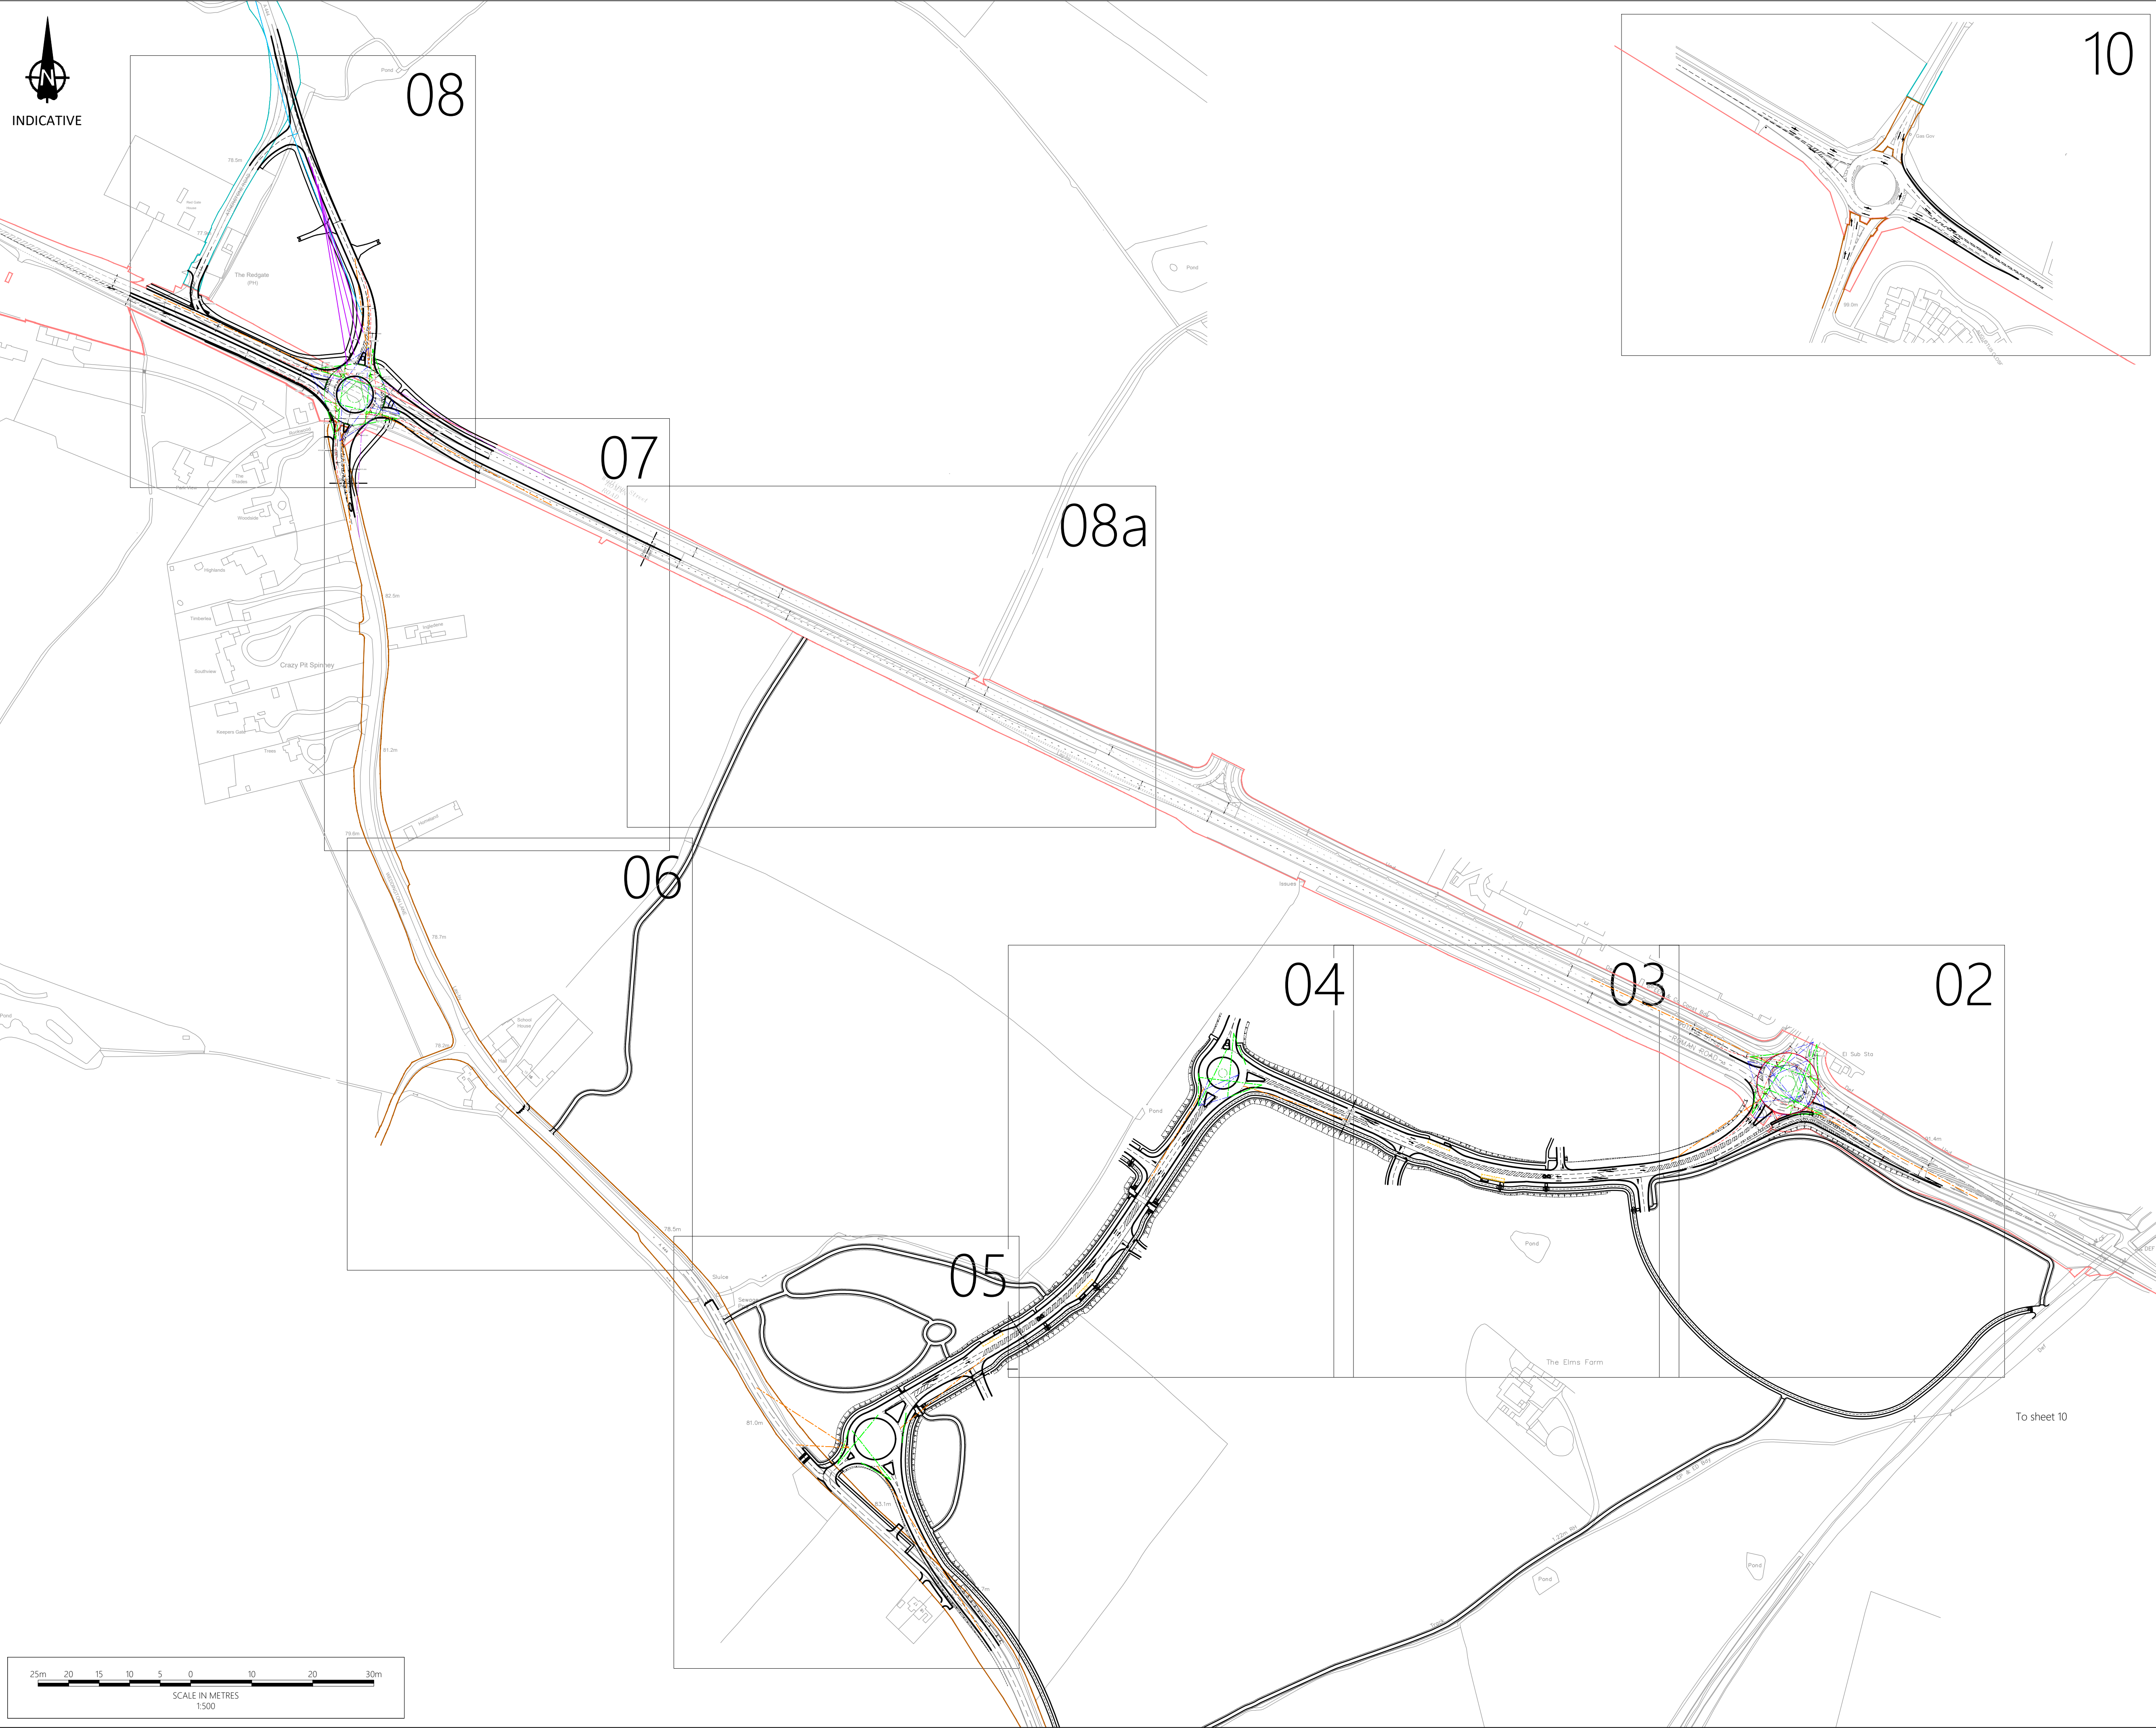

10

- Notes
1. Do not scale from this drawing. All dimensions shown are in metres unless noted otherwise.
 2. This drawing has been based upon Ordnance Survey information produced by others and Milestone Transport Planning cannot be held responsible for any discrepancies which may arise because of it.

- Key
- Roundabout Forward Visibility on approach
 - Roundabout Forward Visibility measured at entry
 - Roundabout Visibility to the right along circulatory carriageway
 - Roundabout Circulatory Visibility
 - Junction Visibility splay
 - Roundabout Exit visibility
 - Roundabout Deflection
 - Entry Angle
 - National Highways Boundary
 - Warwickshire Highways Boundary
 - Leicestershire Highways Boundary

Ordnance Survey Licence number: 100057360

Drawing Revisions				
Rev:	Dwn:	Date:	Details:	Chk:
-	PK	01/12/2023	First issue	MS
A	PK	02/22/2024	Minor amendments to sheet 8	MS

Client

ERI MTP Ltd

Project

MIRA Technology Park South Site

Title

Proposed Mitigation Works
- Highway Visibility Splays
Overall Layout

MILESTONE
TRANSPORT PLANNING
7 Ancells Court, Rye Close, Fleet, Hampshire, GU51 2UY
Tel: 01483 397888
Gateshead IBC, Mulgrave Terrace, Gateshead, NE8 1AN
Tel: 0191 338 7220
web: www.milestonetp.co.uk

Drawing Number:

17059/VIS/01

Scale:

1:2,500 @ A1

Revision:

A