
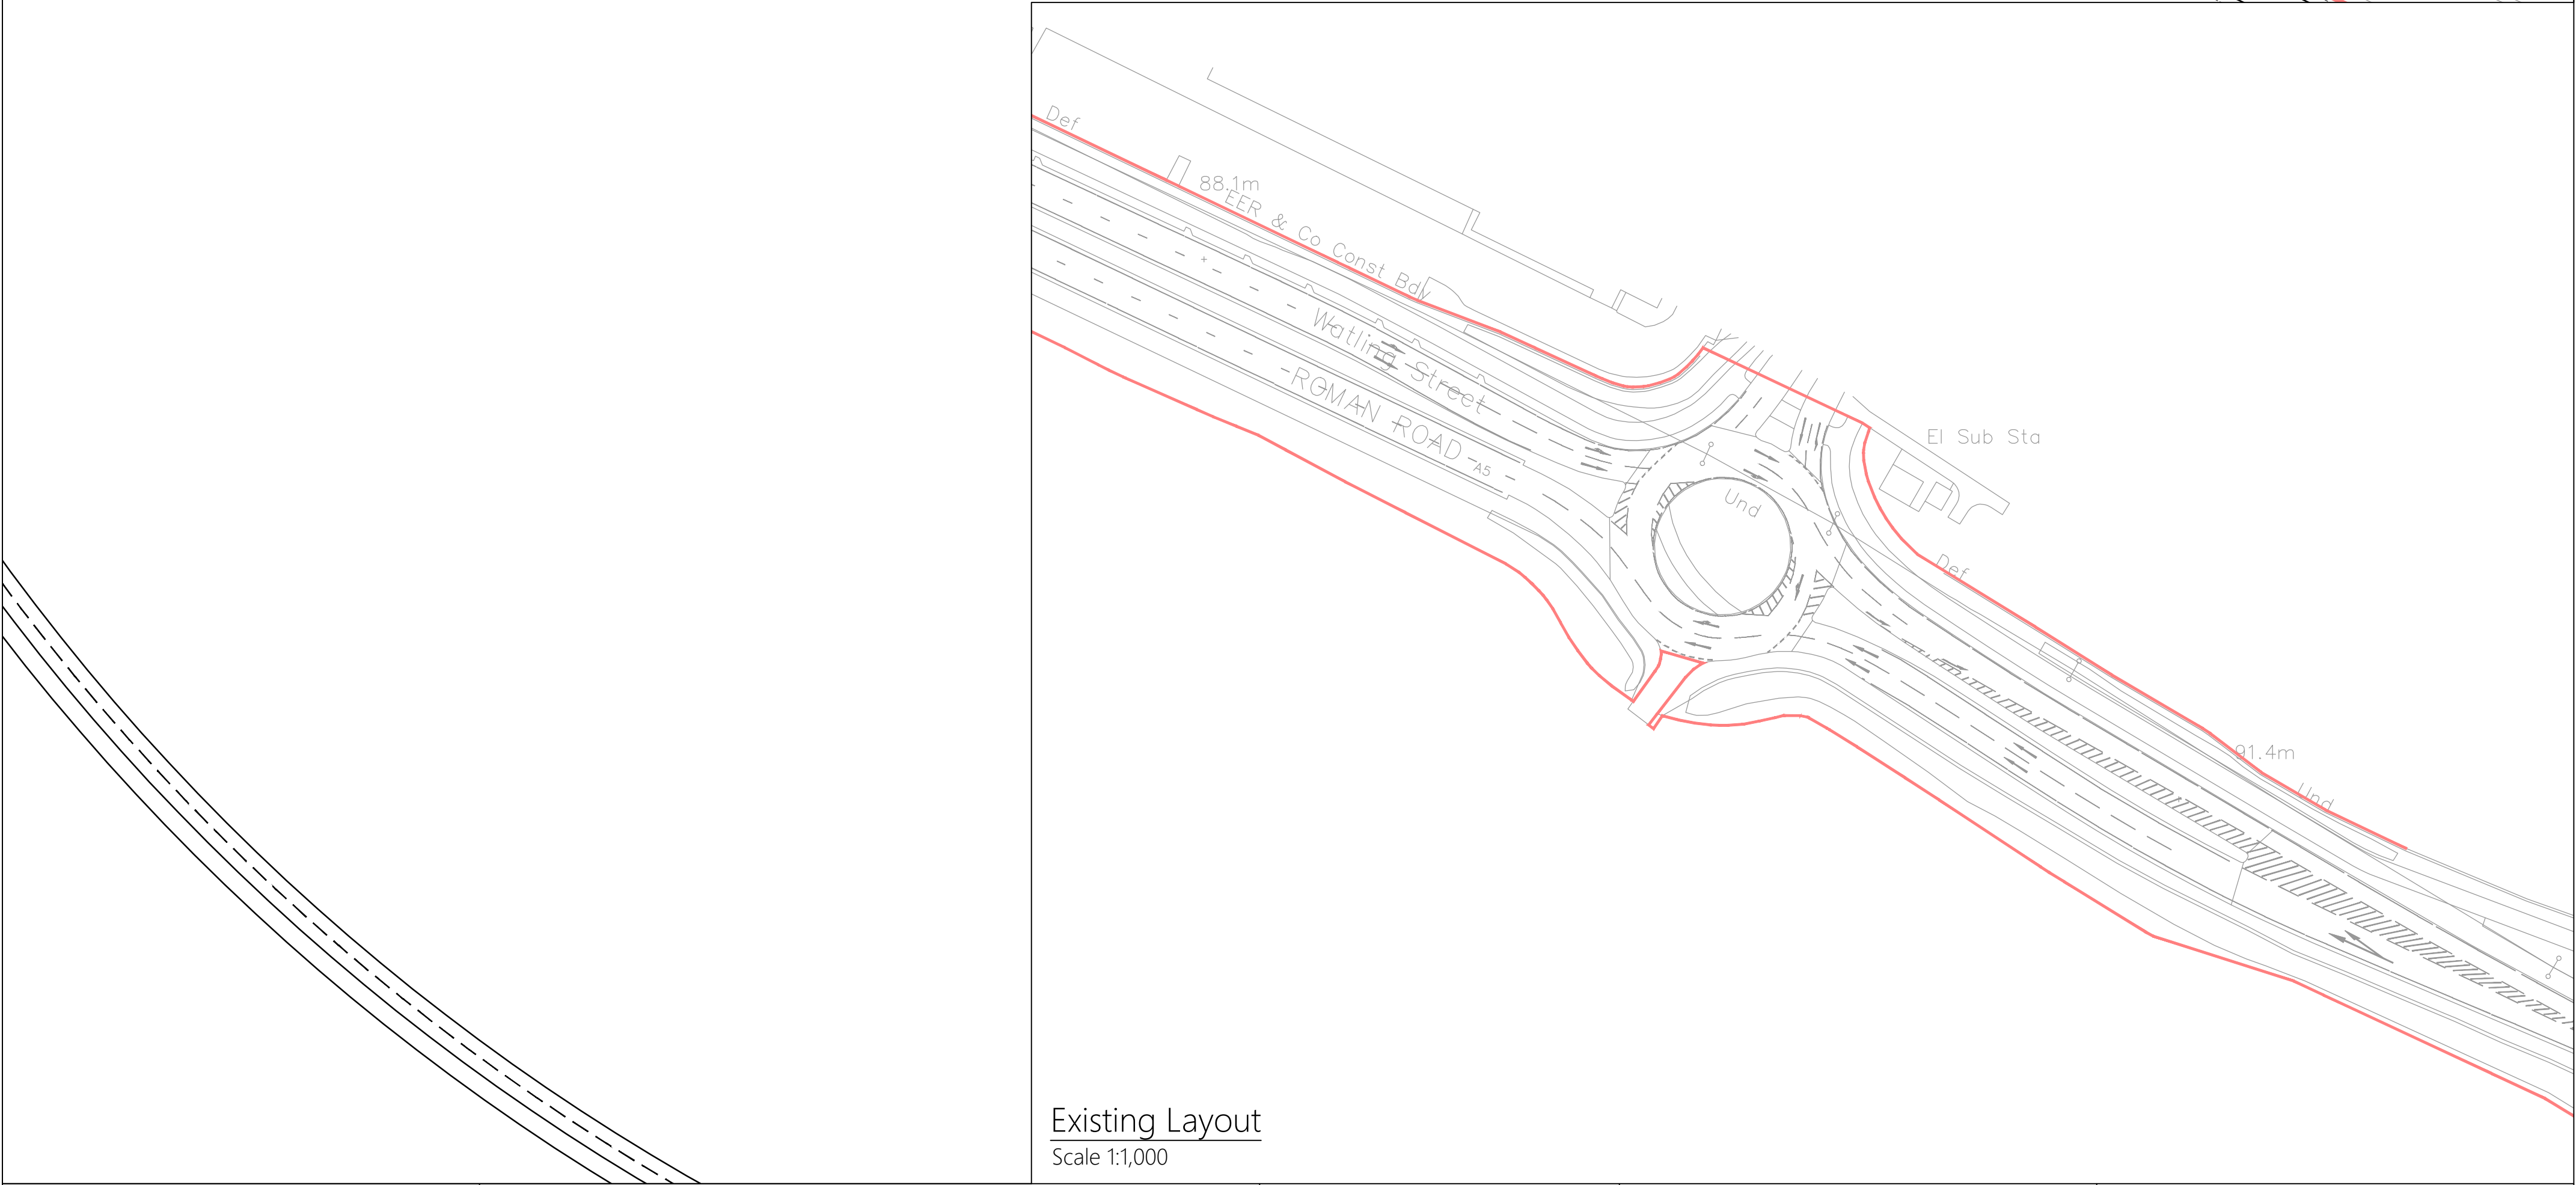


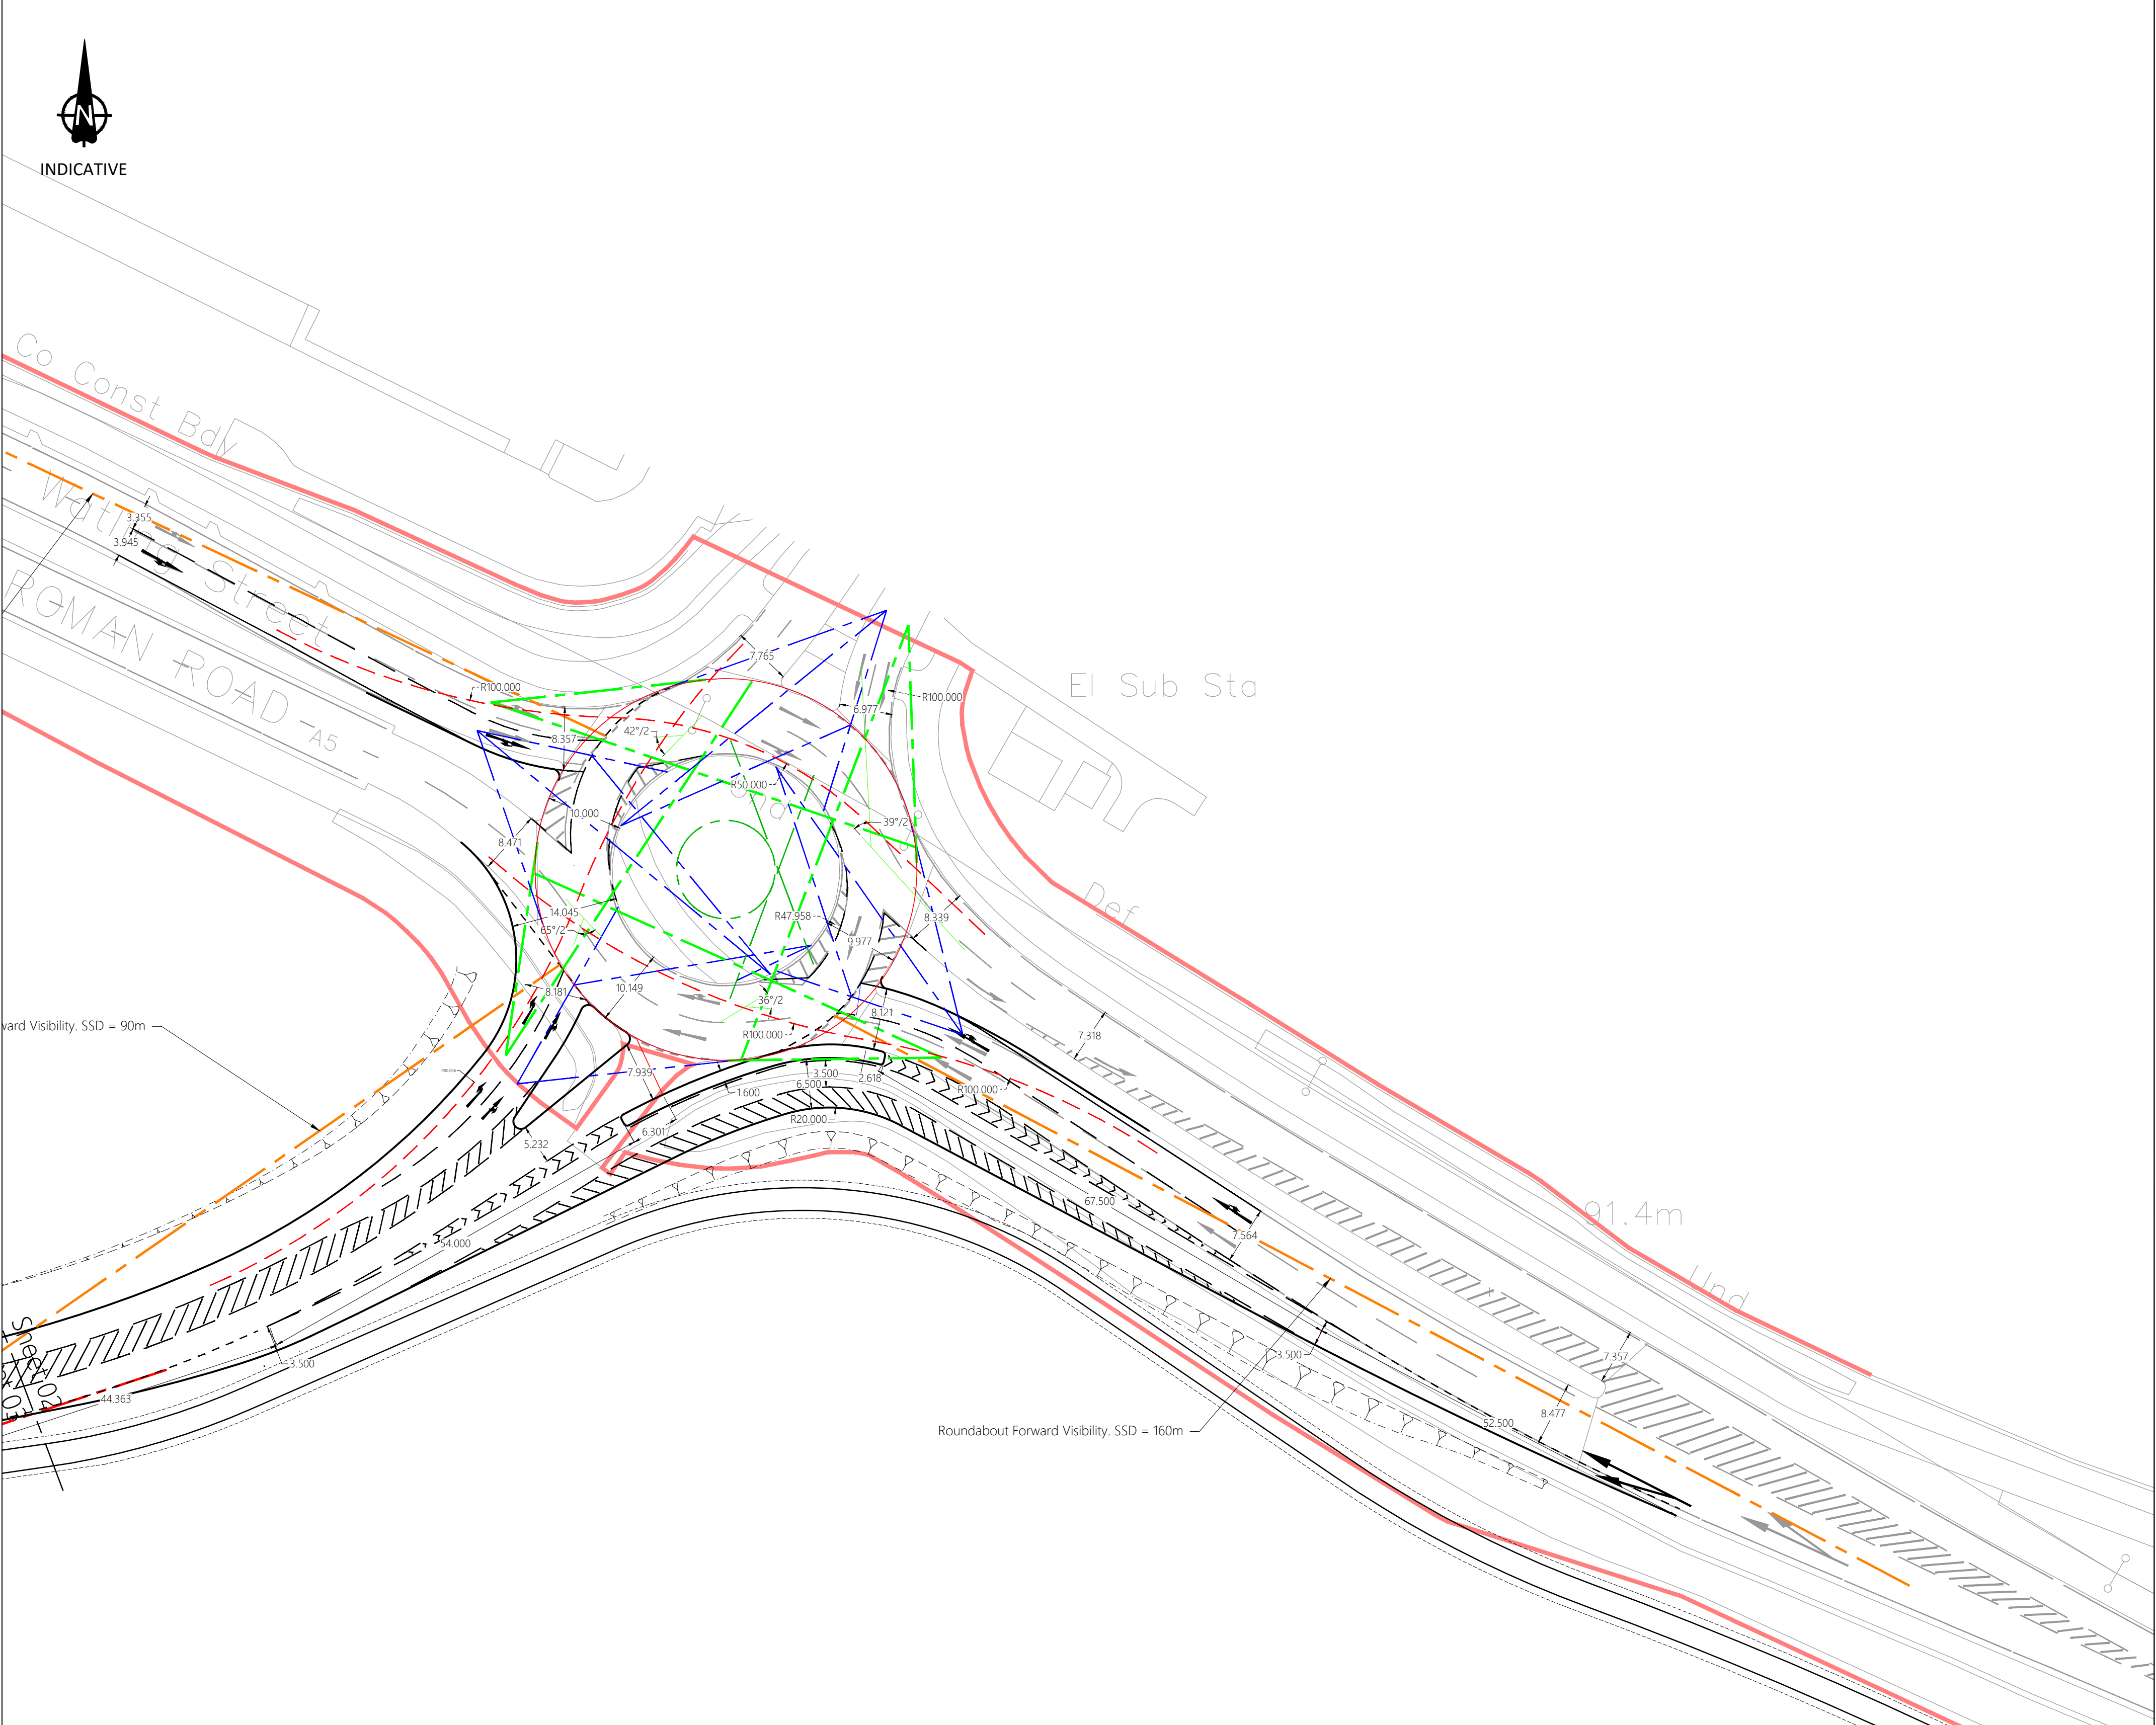

Notes

- Do not scale from this drawing. All dimensions shown are in metres unless noted otherwise.
- This drawing has been based upon topographical survey information produced by others and Milestone Transport Planning cannot be held responsible for any discrepancies which may arise because of it.
- All Earthworks slopes are at 1:3 gradient unless specified otherwise.

Key

- Roundabout Forward Visibility on approach
- Roundabout Forward Visibility measured at entry
- Roundabout Visibility to the right along circulatory carriageway
- Roundabout Circulatory Visibility
- Junction Visibility splay
- Roundabout Exit visibility
- Roundabout Deflection
- Entry Angle
- National Highways Boundary
- Warwickshire Highways Boundary
- Leicestershire Highways Boundary

Sheet Location Plan

Drawing Revisions

Rev.	Dm.	Date	Details	Chk:
-	PK	01/12/2023	First issue	MS
A	JB	24/07/2024	Minor amendments	PK

Client

ERI MTP Ltd

Project

MIRA Technology Park
South Site

Title

Proposed A5 - A444 Link Road and Off-Site Mitigation - Highway Visibility Splays

MILESTONE
TRANSPORT PLANNING

7 Ancells Court, Rye Close, Fleet, Hampshire, GU51 2UY
Tel: 01483 397888
Gateshead IBC, Mulgrave Terrace, Gateshead, NE8 1AN
Tel: 0191 338 7220
web: www.milestonetp.co.uk

Drawing Number:

17059/VIS/02

Scale:

1:500 @ A1

Revision:

A