





INDICATIVE

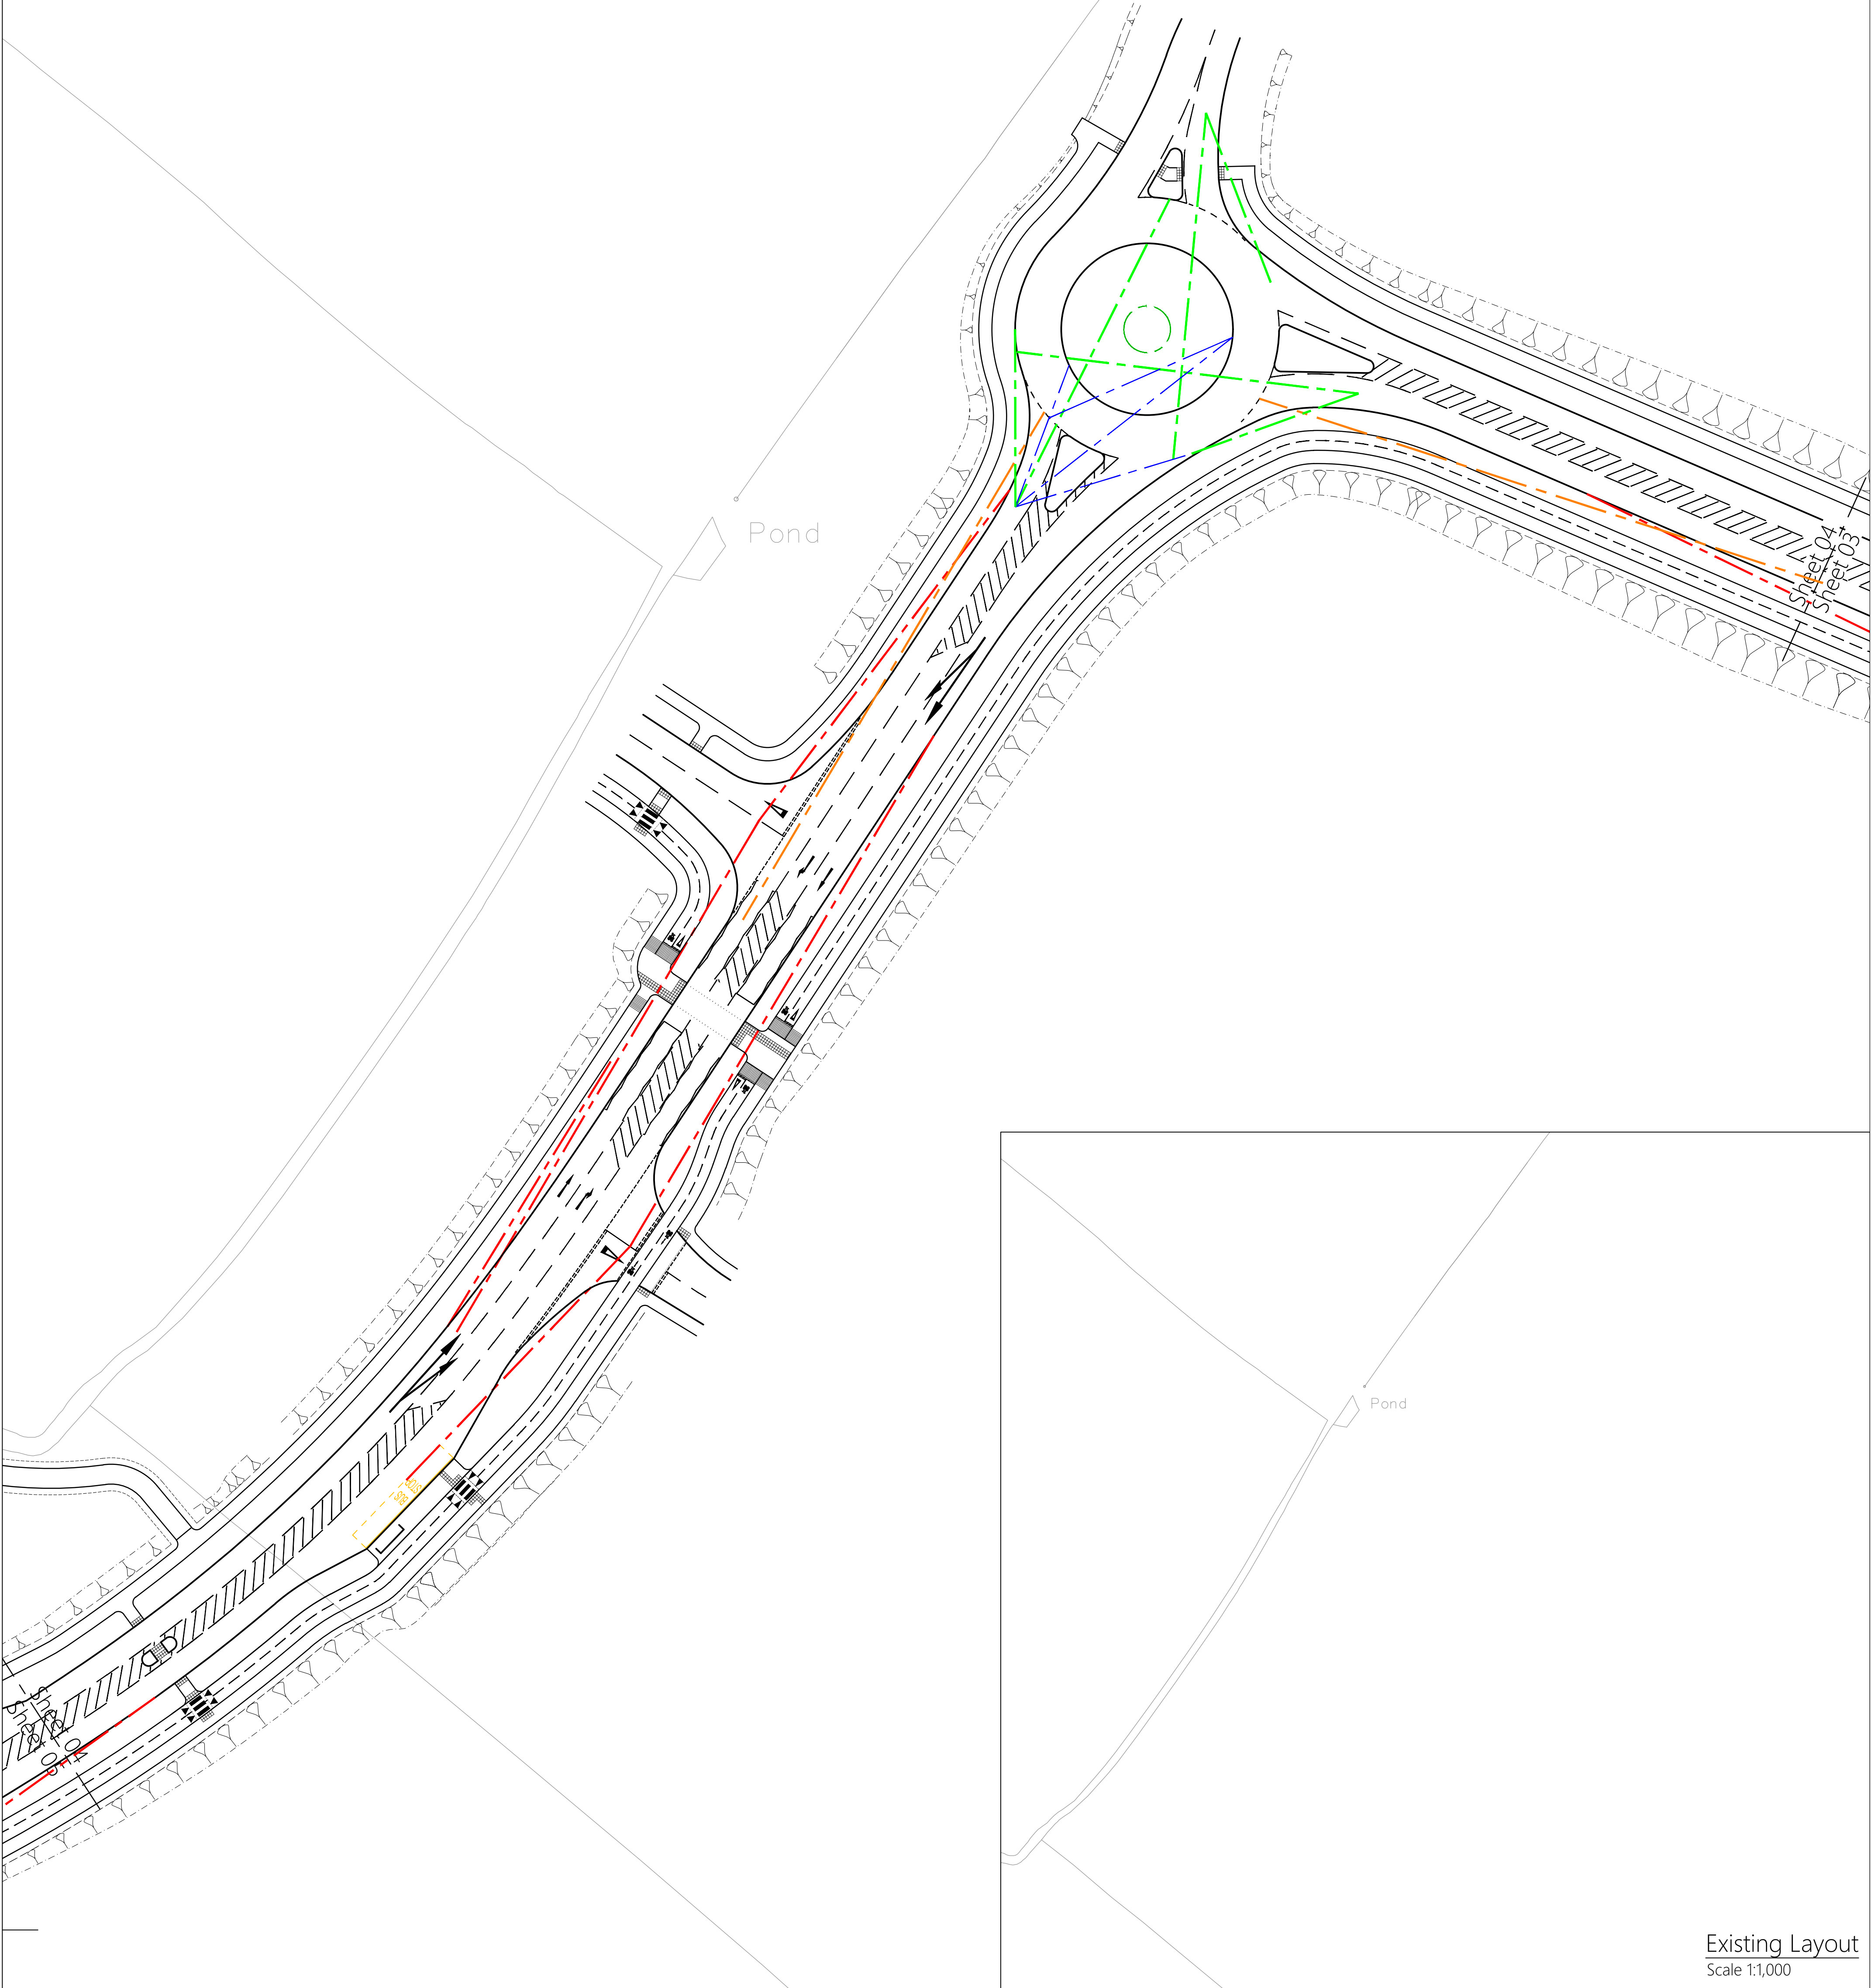

Existing Layout
Scale 1:1,000

- Notes
1. Do not scale from this drawing. All dimensions shown are in metres unless noted otherwise.
 2. This drawing has been based upon topographical survey information produced by others and Milestone Transport Planning cannot be held responsible for any discrepancies which may arise because of it.
 3. All Earthworks slopes are at 1:3 gradient unless specified otherwise.

- Key
- Roundabout Forward Visibility on approach
 - Roundabout Forward Visibility measured at entry
 - Roundabout Visibility to the right along circulatory carriageway
 - Roundabout Circulatory Visibility
 - Junction Visibility splay
 - Roundabout Exit visibility
 - Roundabout Deflection
 - Entry Angle
 - National Highways Boundary
 - Warwickshire Highways Boundary
 - Leicestershire Highways Boundary

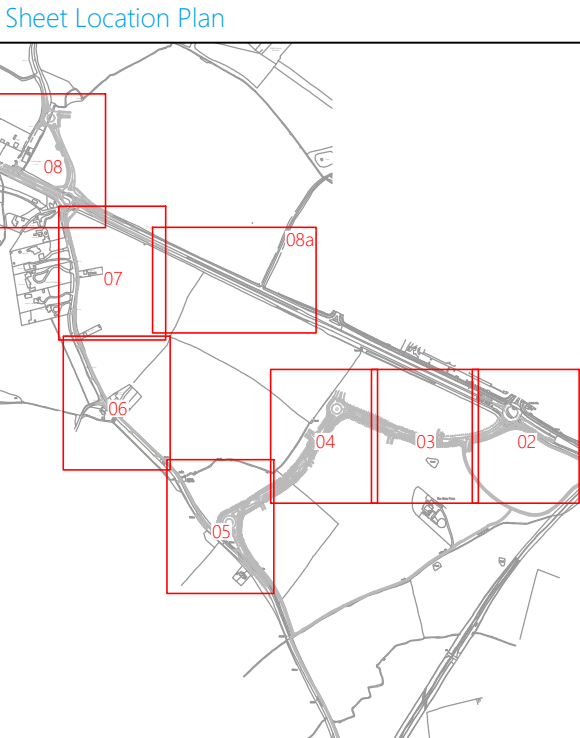

Drawing Revisions					Chk:
Rev.	Dim.	Date:	Details		
-	PK	01/12/2023	First issue		MS
Client					
ERI MTP Ltd					
Project					
MIRA Technology Park South Site					

Proposed A5 - A444 Link Road and Off-Site Mitigation - Highway Visibility Splays



7 Ancells Court, Rye Close, Fleet, Hampshire, GU51 2UY
Tel: 01483 397888
Gateshead IBC, Mulgrave Terrace, Gateshead, NE8 1AN
Tel: 0191 338 7220
web: www.milestonetp.co.uk

Drawing Number:
17059/VIS/04

Scale:
1:500 @ A1
Revision:
-