



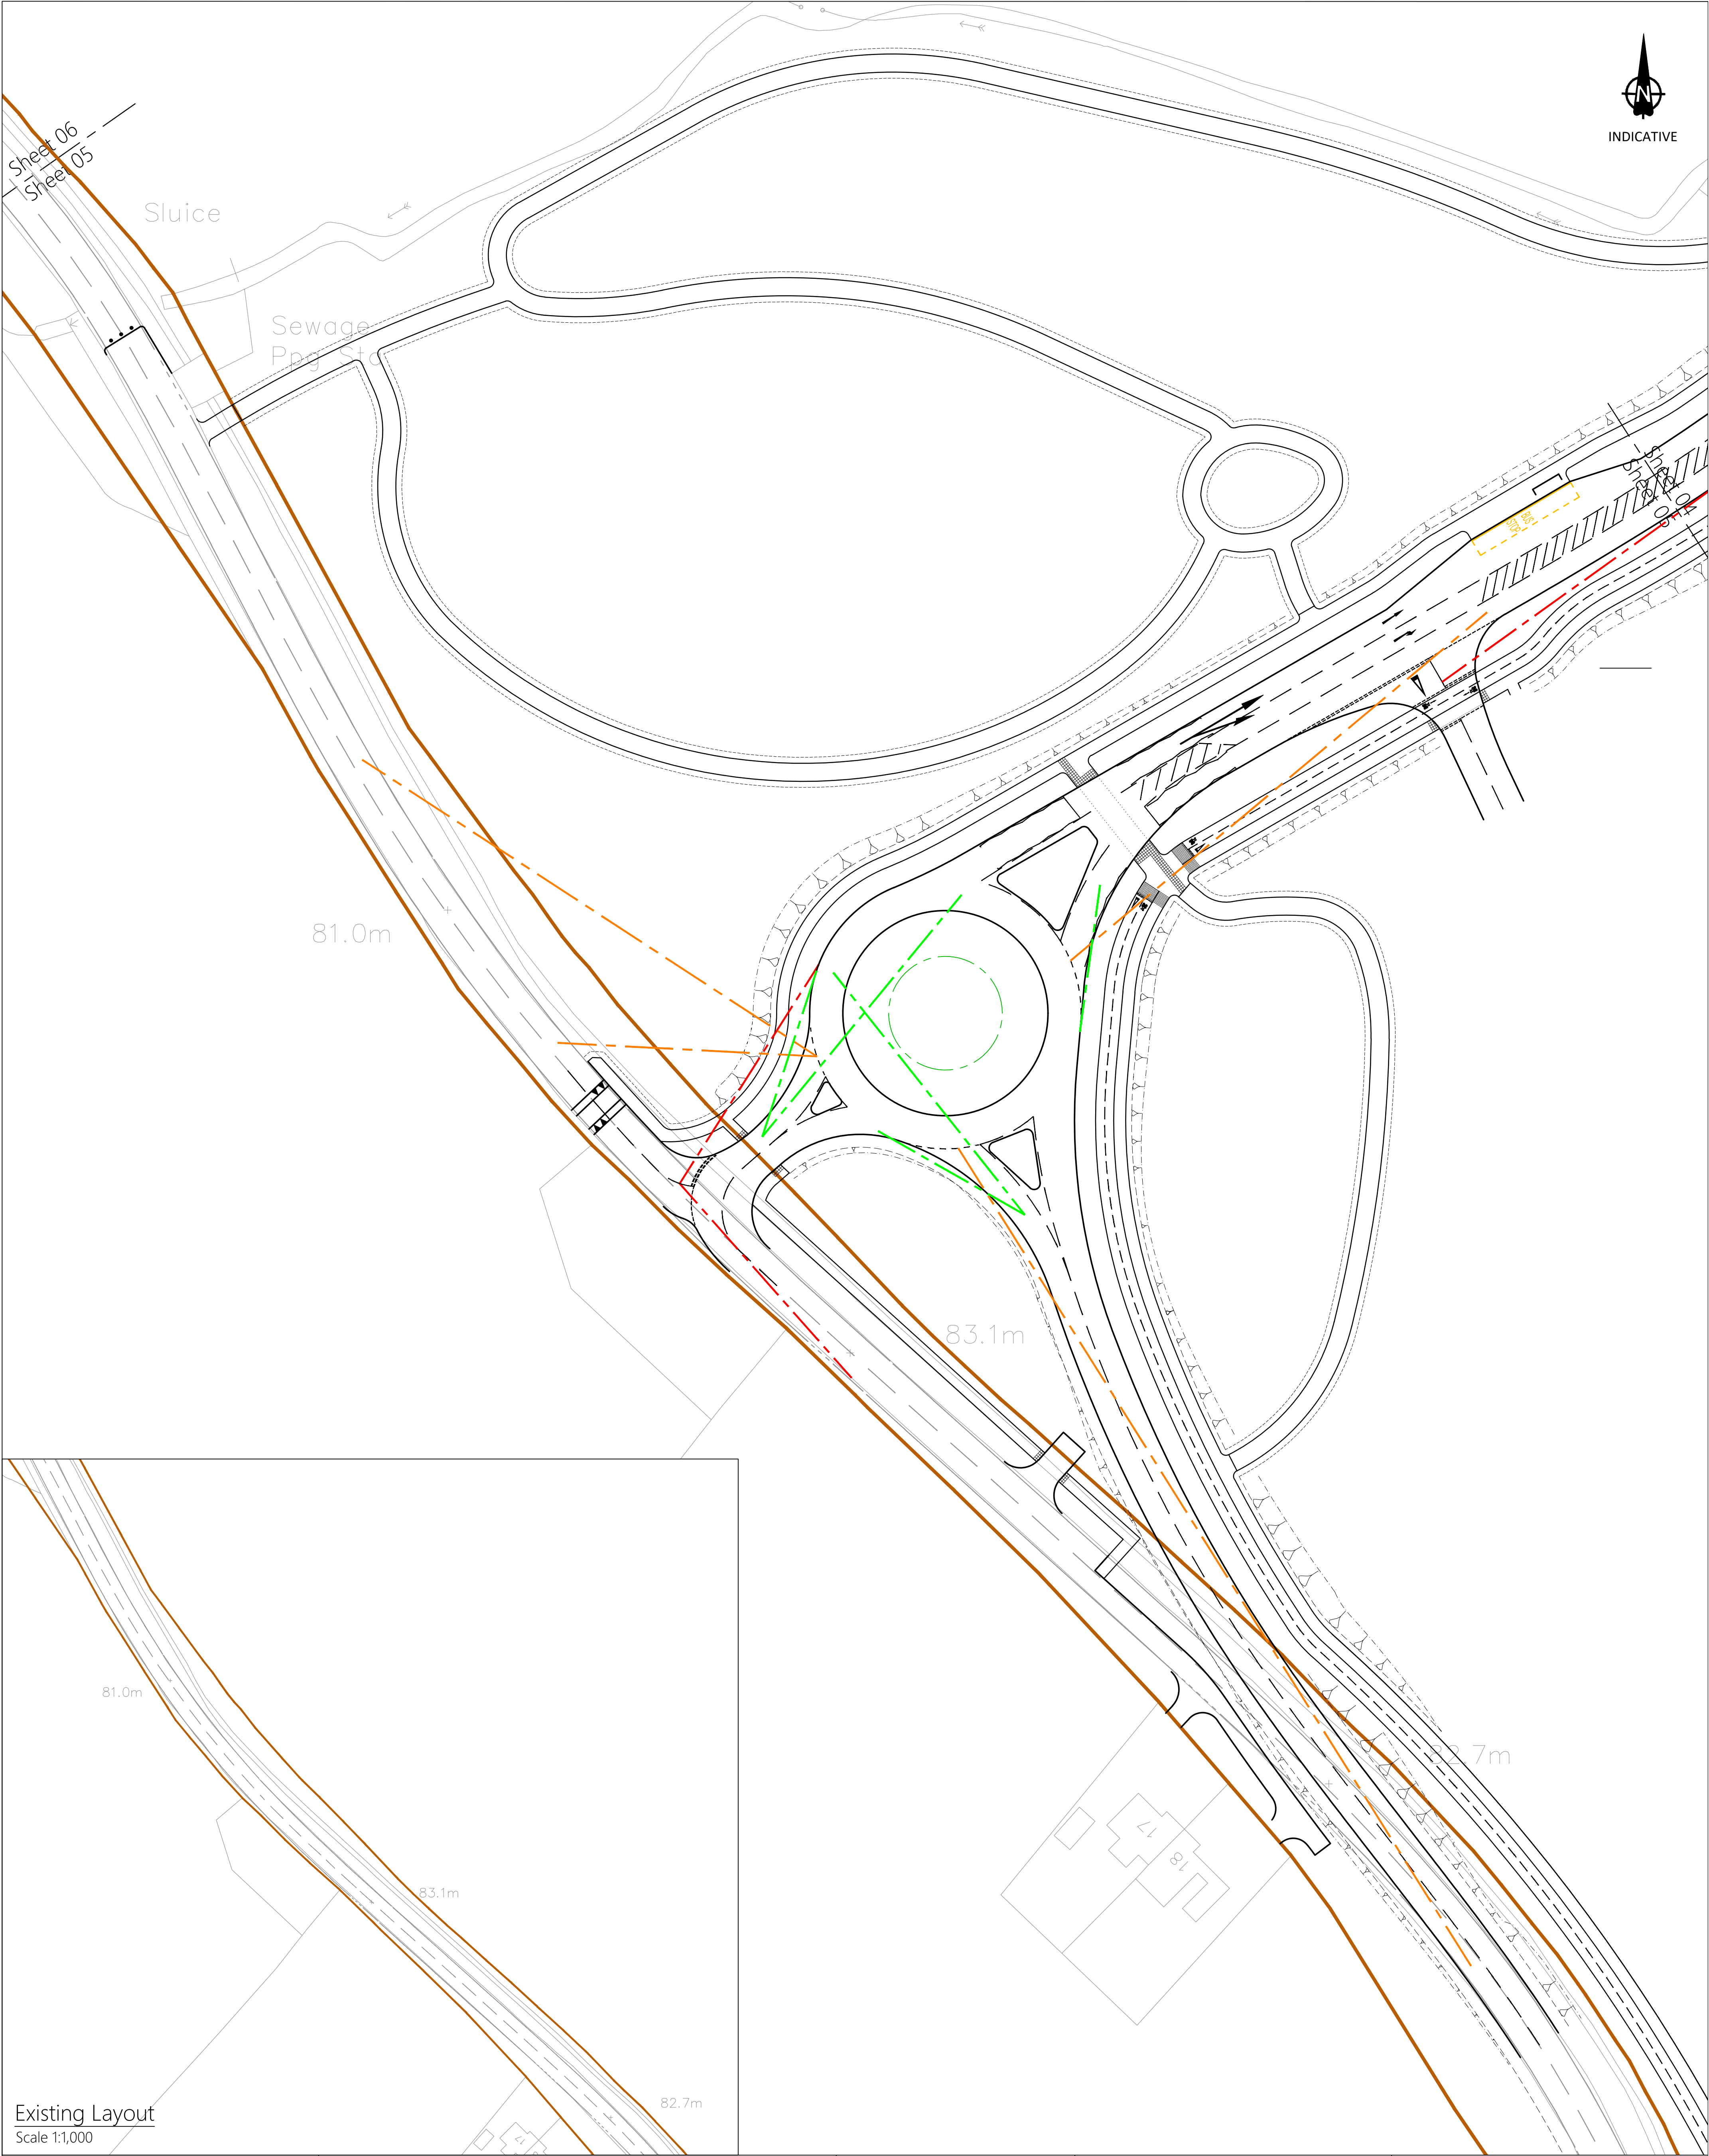

Existing Layout
Scale 1:1,000

- Notes
- Do not scale from this drawing. All dimensions shown are in metres unless noted otherwise.
 - This drawing has been based upon topographical survey information produced by others and Milestone Transport Planning cannot be held responsible for any discrepancies which may arise because of it.
 - All Earthworks slopes are at 1:3 gradient unless specified otherwise.

- Key
- Roundabout Forward Visibility on approach
 - Roundabout Forward Visibility measured at entry
 - Roundabout Visibility to the right along circulatory carriageway
 - Roundabout Circulatory Visibility
 - Junction Visibility splay
 - Roundabout Exit visibility
 - Roundabout Deflection
 - Entry Angle
 - National Highways Boundary
 - Warwickshire Highways Boundary
 - Leicestershire Highways Boundary

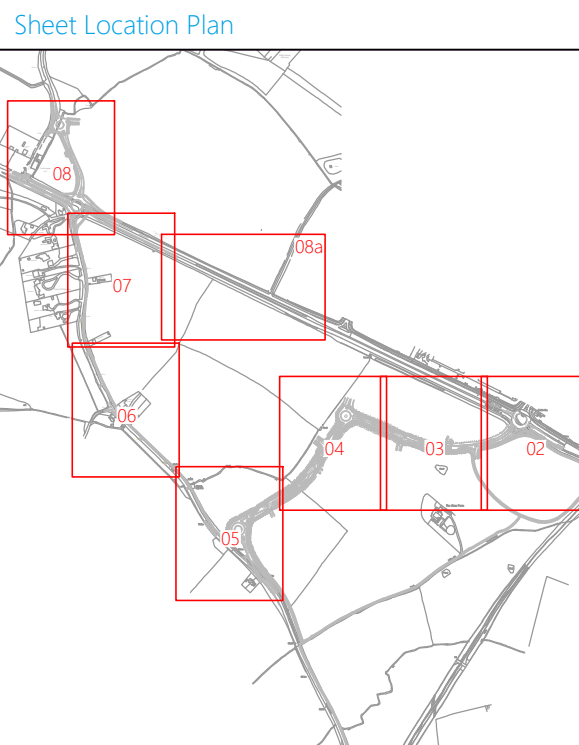

Drawing Revisions					Chk:	Title
Rev:	Dim:	Date:	Details			
-	PK	01/12/2023	First issue		MS	
Client						
ERI MTP Ltd						
Project						
MIRA Technology Park South Site						

Proposed A5 - A444 Link
Road and Off-Site Mitigation
- Highway Visibility Splays

MILESTONE
TRANSPORT PLANNING
7 Ancells Court, Rye Close, Fleet, Hampshire, GU51 2UY
Tel: 01483 397888
Gateshead IBC, Mulgrave Terrace, Gateshead, NE8 1AN
Tel: 0191 338 7220
web: www.milestonetp.co.uk

Drawing Number:
17059/VIS/05

Scale:
1:500 @ A1
Revision:
-