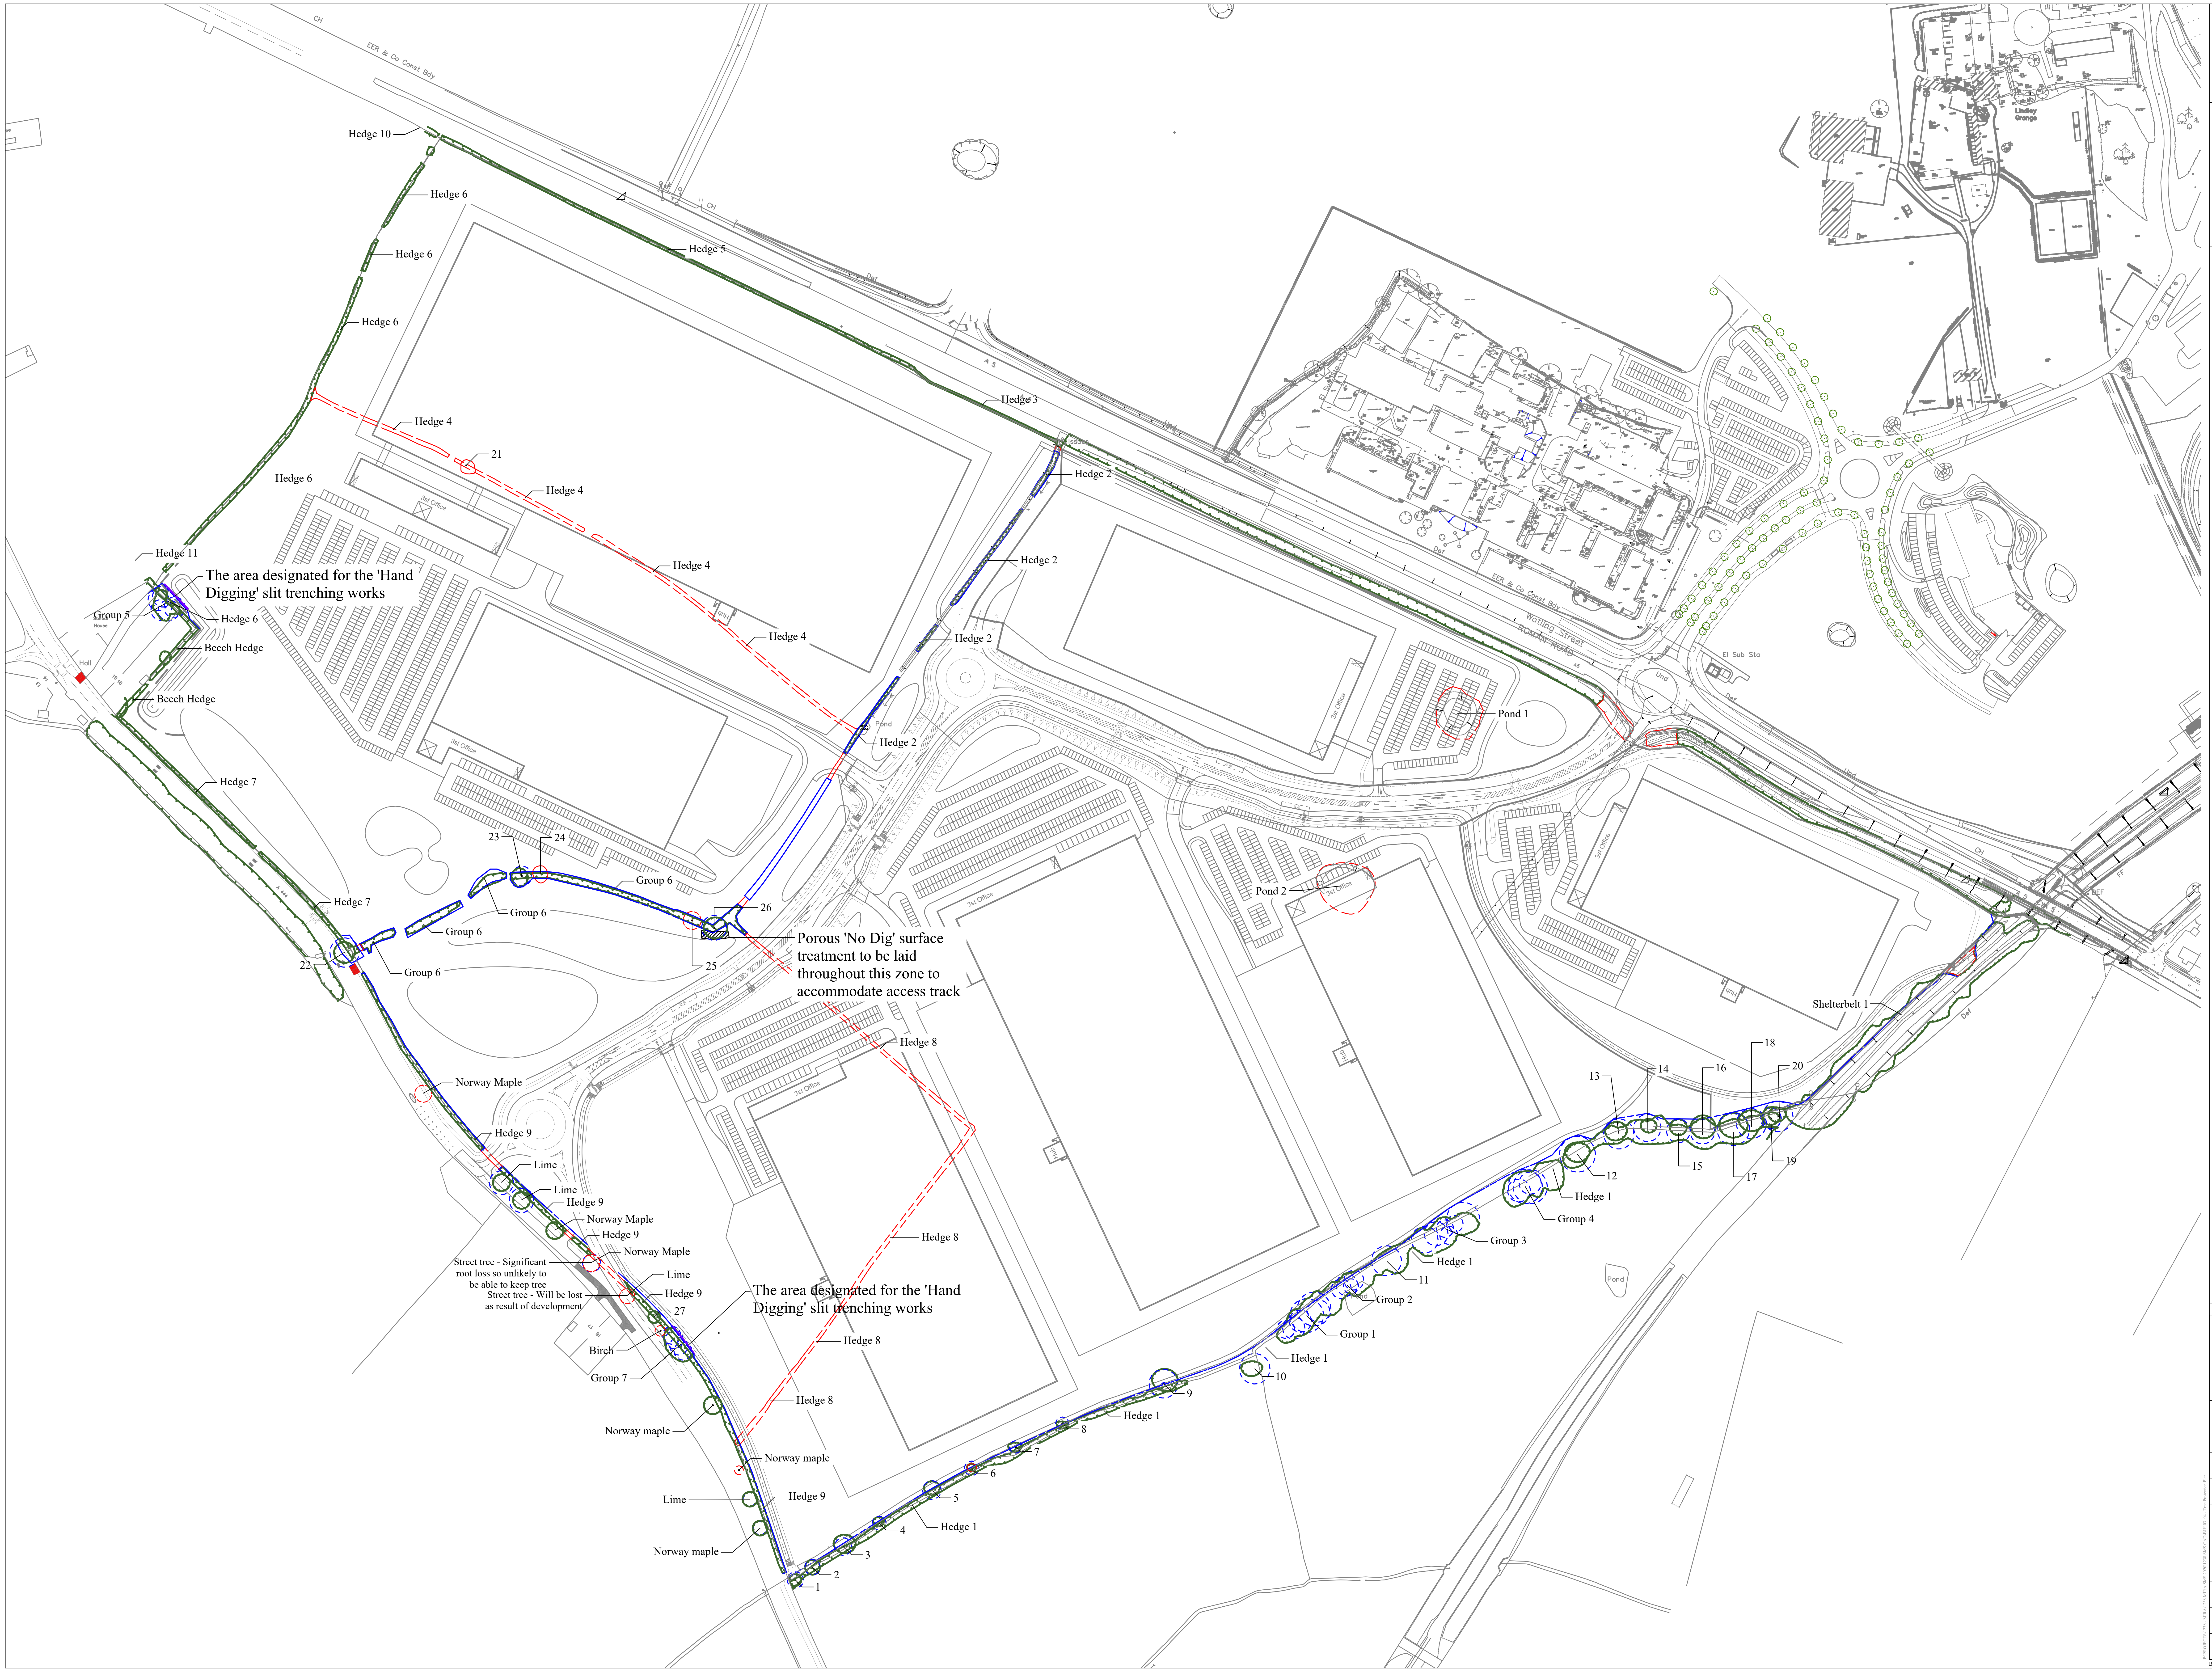

0m 10m 20m

N

- All dimensions in millimetres unless otherwise indicated.
- Figure dimensions only to be taken from this drawing, do not scale. Dimensions to be checked on site.
- The original version of this drawing was produced in colour - monochrome copies should not be relied upon to accurately reflect all drawing elements.

🟩	Trees which will be retained and fully protected in accordance with BS 5837:2012 recommendations
🟦	Trees which cannot be retained with this layout
🟥	The setting out positions for the Protective Fencing in accordance with BS 5837:2012 recommendations - Section 6.2
🟪	The area designated for the 'Hand Digging' slit trenching works
▨	Porous 'No Dig' surface treatment to be laid throughout this zone to accommodate access track

rev.	date	by	chk	notes
01	02.08.22	AS	BH	First issue

Bernie Harverson
arboricultural consultant

project:	**MIRA The Elms Farm Caldcote Nuneaton**
client:	**Terra Firma Consultancy**
drawing title:	**Tree Protection Plan**
drawing no.	**BJH 03/04 Sheet 1 of 10**
scale:	**1:2000 @ A1**
date:	**Mar 2022**
job no:	**1193**
drawn by:	**BJH**

P:\PROJECTS\1238 - MIRA\1238 MIRA SMS 2020\1238 SMS CAD\BJH 03_04 - Tree Protection Plan

Bernie Harverson - bernieharverson@gmail.com - 07875 520881

© Copyright reserved 2022