



Stantec UK Limited
7 Soho Square
London
W1D 3QB
UNITED KINGDOM

15 December 2023

Project/File: 333100093

Mr J Brown

Planning Services
North Warwickshire Borough Council
South Street
Atherstone
CV9 1DE

Dear Jeff,

Reference: PAP/2022/0423 - MIRA, Land to the south of, Watling Street, Caldecote, CV10 0TS

Further to our recent discussion, please find attached a further Transport Assessment Addendum (II). This follows further work with National Highways and seeks to address the concerns that have been raised in the consultation responses about limiting access to existing businesses and the potential for rerouting of trips, following works to the A5.

The changes to the previous TA Addendum are specifically:

- Removal of proposed Left In Left Out junctions at A5/Woodford Lane and A5/Drayton Lane. This is no longer proposed and instead a financial contribution will be provided via a Section 106 Agreement to a safety enhancement scheme now to be advanced by National Highways themselves. Further detail is provided in Section 6 of the TAA(II) attached.
- Upgrade works to Higham Roundabout on the A5. No works were previously proposed to this roundabout, but following discussions with National Highways, enhancements to capacity are now proposed. Further detail is provided in Section 3 of the TAA(II). For ease the proposed junction improvement design is attached to this letter.

All other proposals remain the same as submitted on 3 October.

I trust you have sufficient information to reconsult on these changes. However, if you need any further information, please don't hesitate to contact me.


Yours sincerely,

STANTEC UK LIMITED

Graeme Warriner BA (Hons) DipEP MRTPI
Planning Director
Phone: +44 2074466871
Mobile: 07825334817
graeme.warriner@stantec.com

Design with community in mind

Registered Office: Stantec UK Limited | Buckingham Court, Kingsmead Business Park, Frederick Place, London Road, High Wycombe HP11 1JU | Registered in England No. 01188070

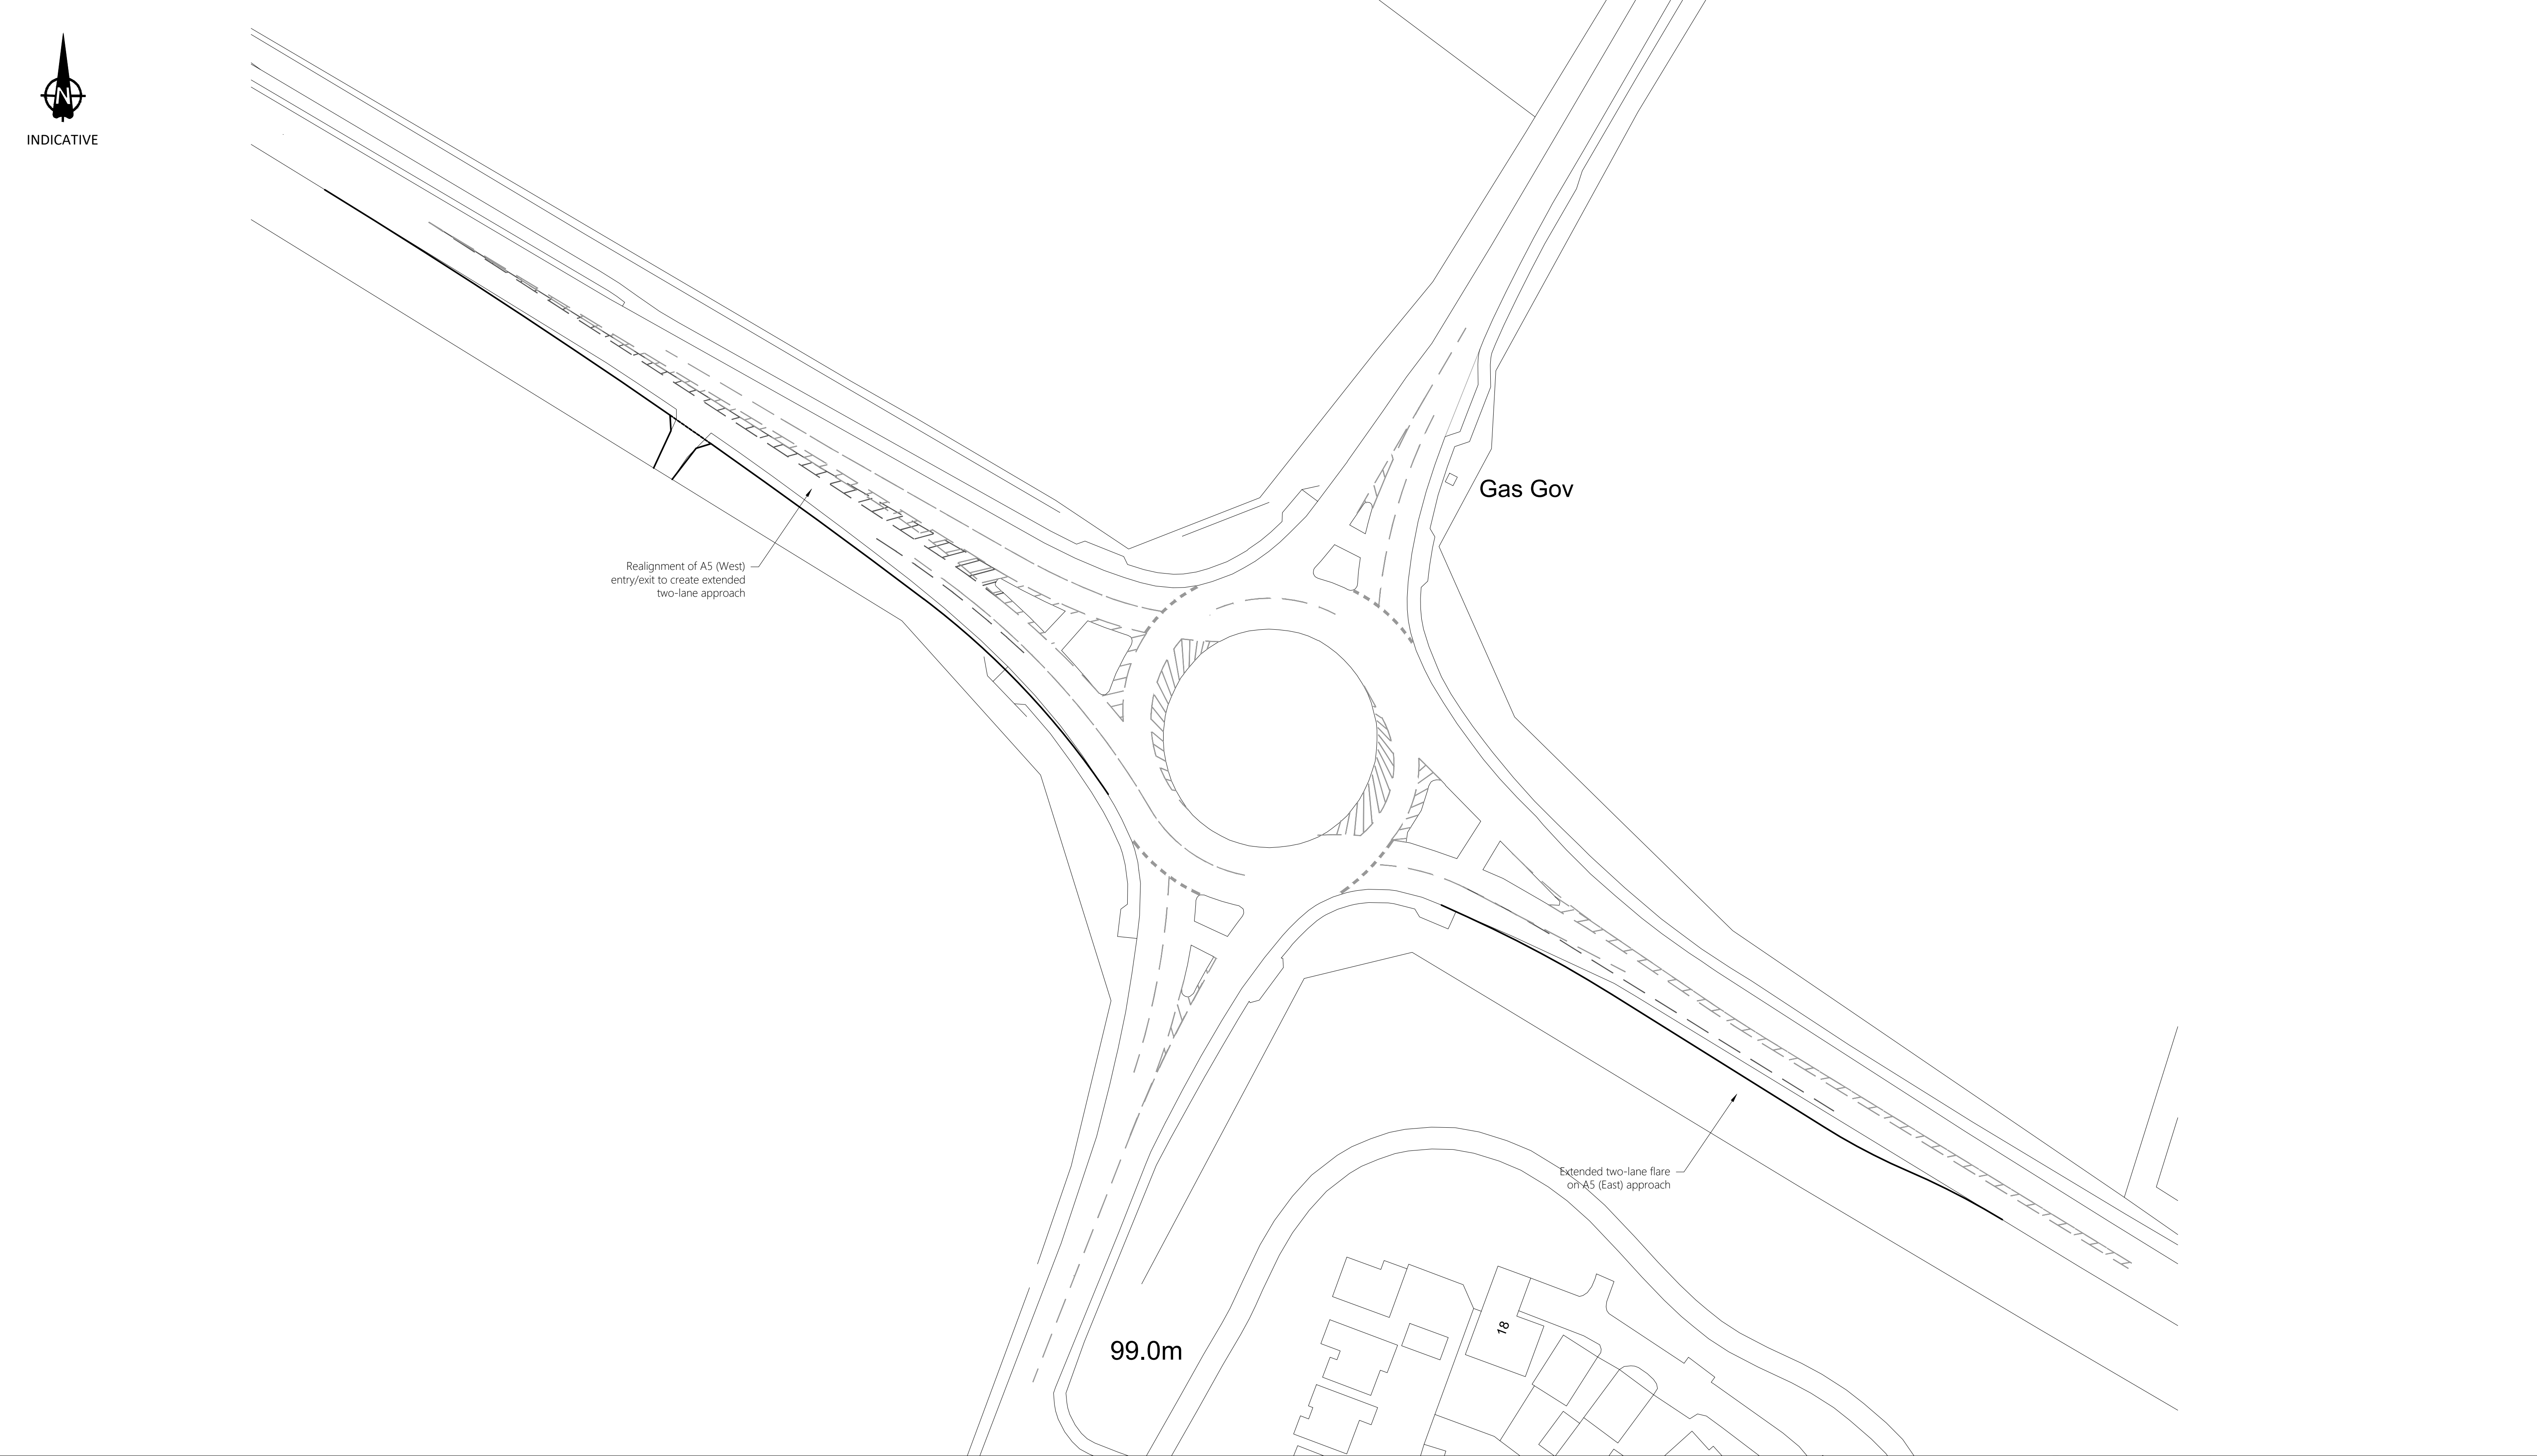

Notes

1. Do not scale from this drawing. All dimensions shown are in metres unless noted otherwise.

2. This drawing has been based upon Ordnance Survey information produced by others and Milestone Transport Planning cannot be held responsible for any discrepancies which may arise because of it.

Ordnance Survey Licence number: 100057360

Drawing Revisions					Title		
Rev:	Dm:	Date:	Details		Chk:	A5 Watling Street / Higham Lane and Nuneaton Lane Mitigation	
-	JB	07/11/2023	First issue		MS		
A	ZM	15/12/2023	Revised title		MS		
Client						MILESTONE TRANSPORT PLANNING 7 Ancells Court, Rye Close, Fleet, Hampshire, GU51 2UY Tel: 01483 397888 Gateshead IBC, Mulgrave Terrace, Gateshead, NE8 1AN Tel: 0191 338 7220 web: www.milestonetp.co.uk	
ERI MTP Ltd							
Project						Drawing Number:	Scale:
MIRA Technology Park South Site						17059/SK09	1:500 @ A1
						Revision:	A