


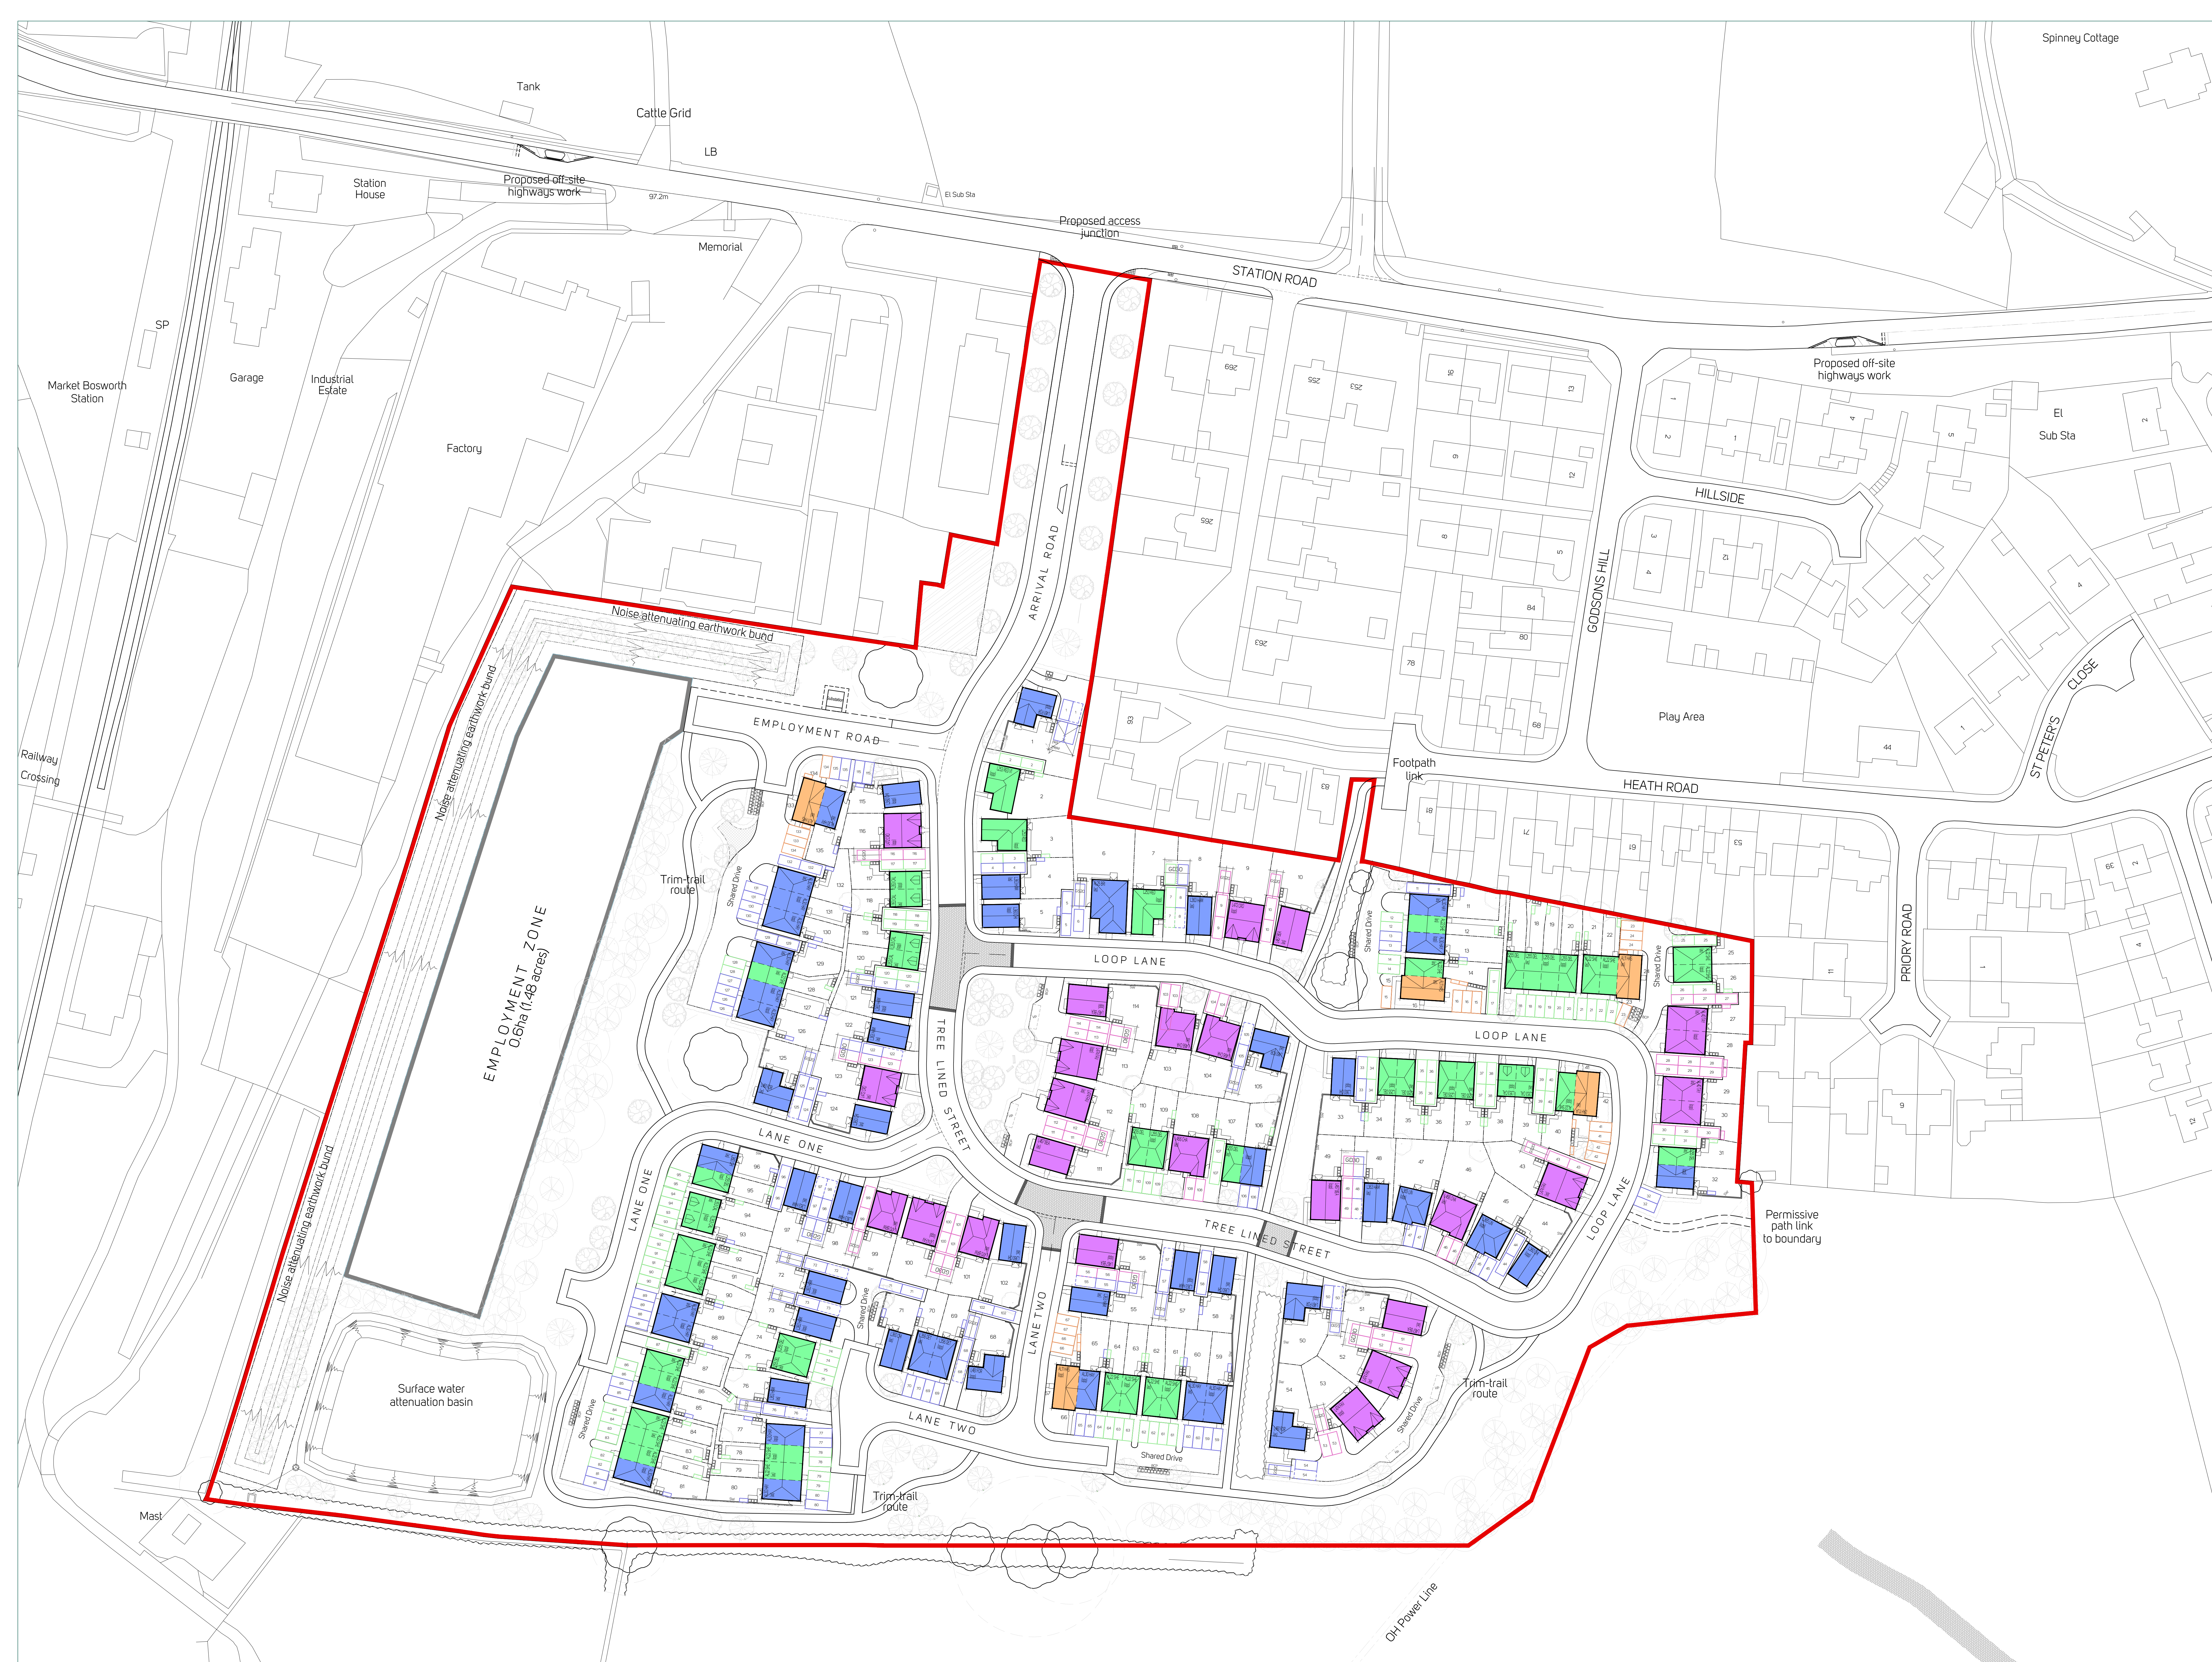

Key

- Application boundary
- Employment zone (Outline element of the application)
- 1 Bedroom dwelling (2 allocated spaces)
- 2 Bedroom dwelling (2 allocated spaces)
- 3 Bedroom dwelling (2 allocated spaces)
- 4 Bedroom dwelling (3 allocated spaces)
- Allocated on-plot parking
- On-plot visitor parking
- Space for future installation of cycle storage by occupier