

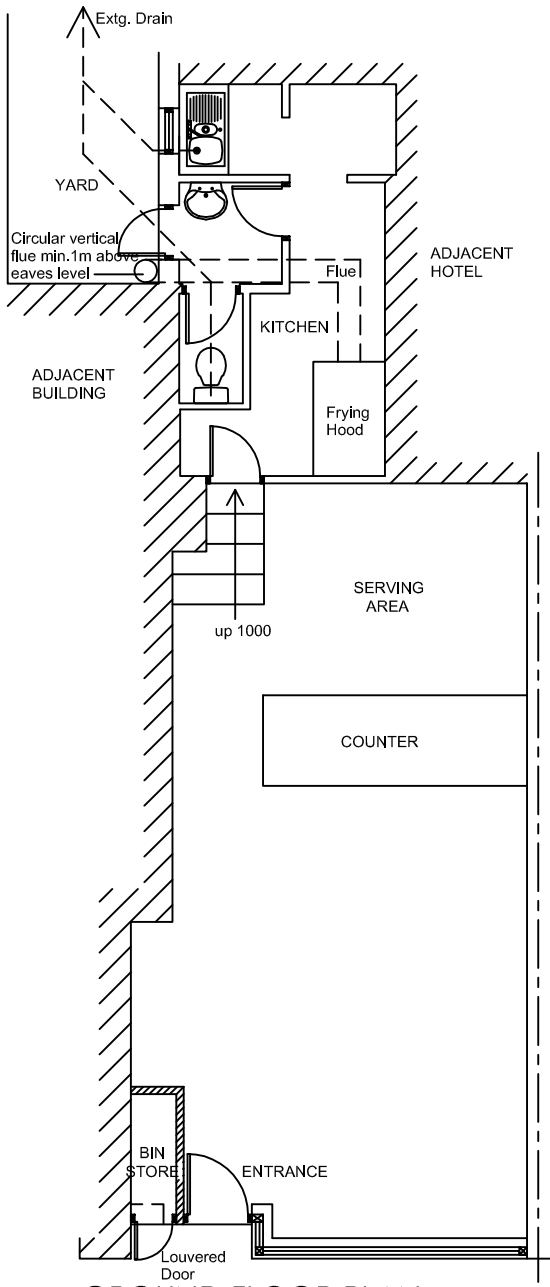



GROUND FLOOR PLAN
1:100

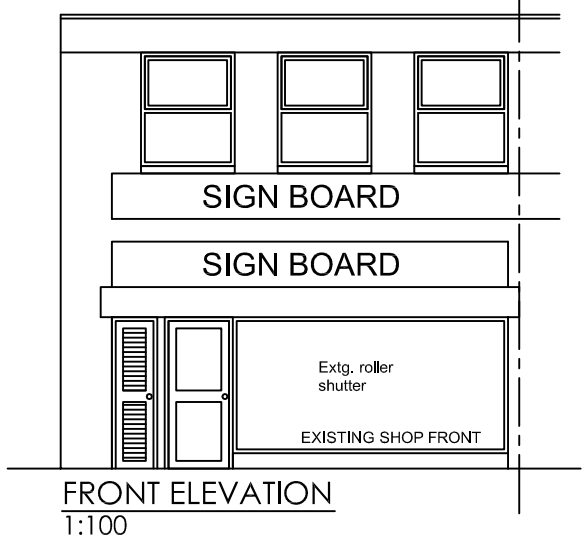

FRONT ELEVATION
1:100

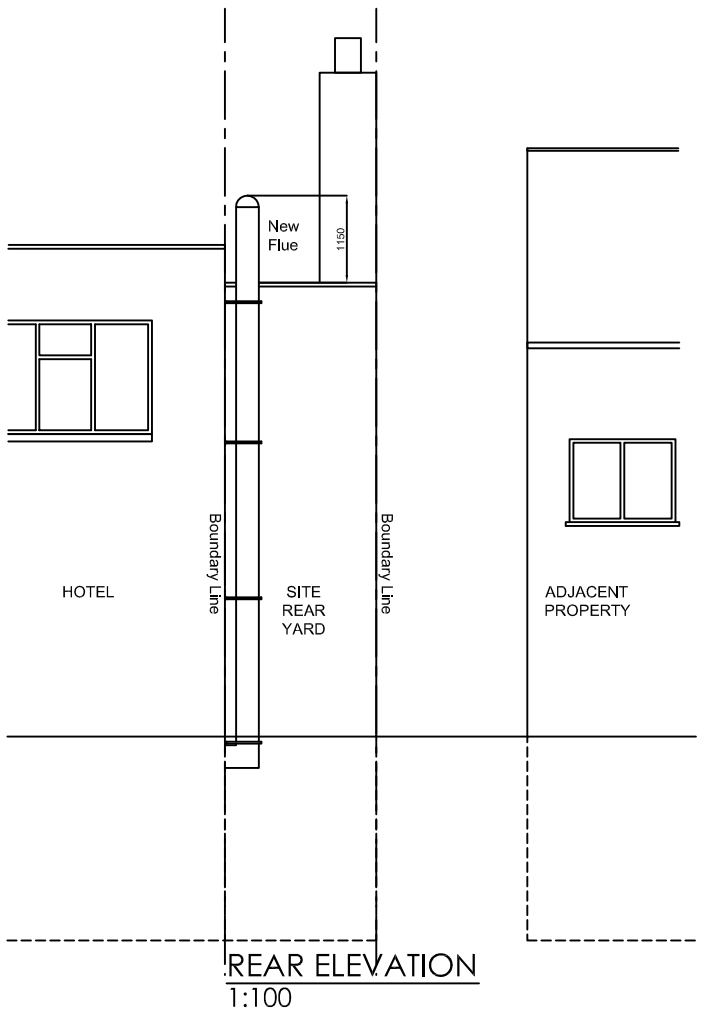

REAR ELEVATION
1:100

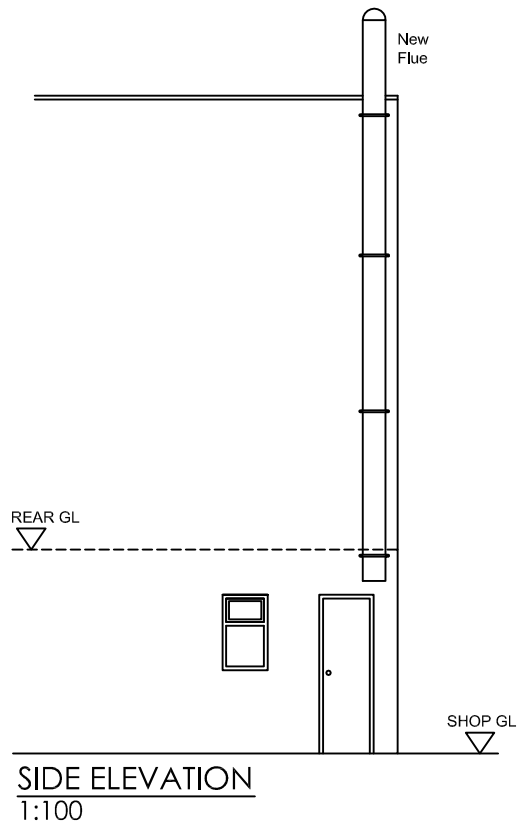

SIDE ELEVATION
1:100

1:100 Metres
0 2 4 6

1:1250 Metres
0 20 40 60 80

NOTES:

1. All new materials to best match existing.
2. Refer to seperate specification.

Rev.	Date.	Revision Details.

Status: ☐ PRELIMINERY ☐ PLANNING ☐ CONTRACT
☐ CLIENT APPROVAL ☐ TENDER ☐ AS BUILT
☒ BUILD. CONTROL ☐ CONSTRUCTION ☐

Property Solutions
Partnership
PO Box 9330 Leicester LE5 9FN
T: 0116 273 9413
W: www.thePSP.net E: info@thePSP.net

Client: LEISURE FOODS LTD

Project: 41 REGENT STREET
HINCKLEY, LEICS.

Title: PROPOSED FLOOR PLANS, ELEVATIONS & SITE PLANS

Scale: AS SHOWN AT A3

Date: 30 APRIL 2010

Drwg No: 1007/D002

THIS DRAWING IS PROTECTED BY COPYRIGHT.
IT MAY NOT BE REPRODUCED IN ANY FORM OR BY ANY MEANS
FOR ANY PURPOSE WITHOUT WRITTEN PERMISSION OF
THE PROPERTY SOLUTIONS PARTNERSHIP LTD