


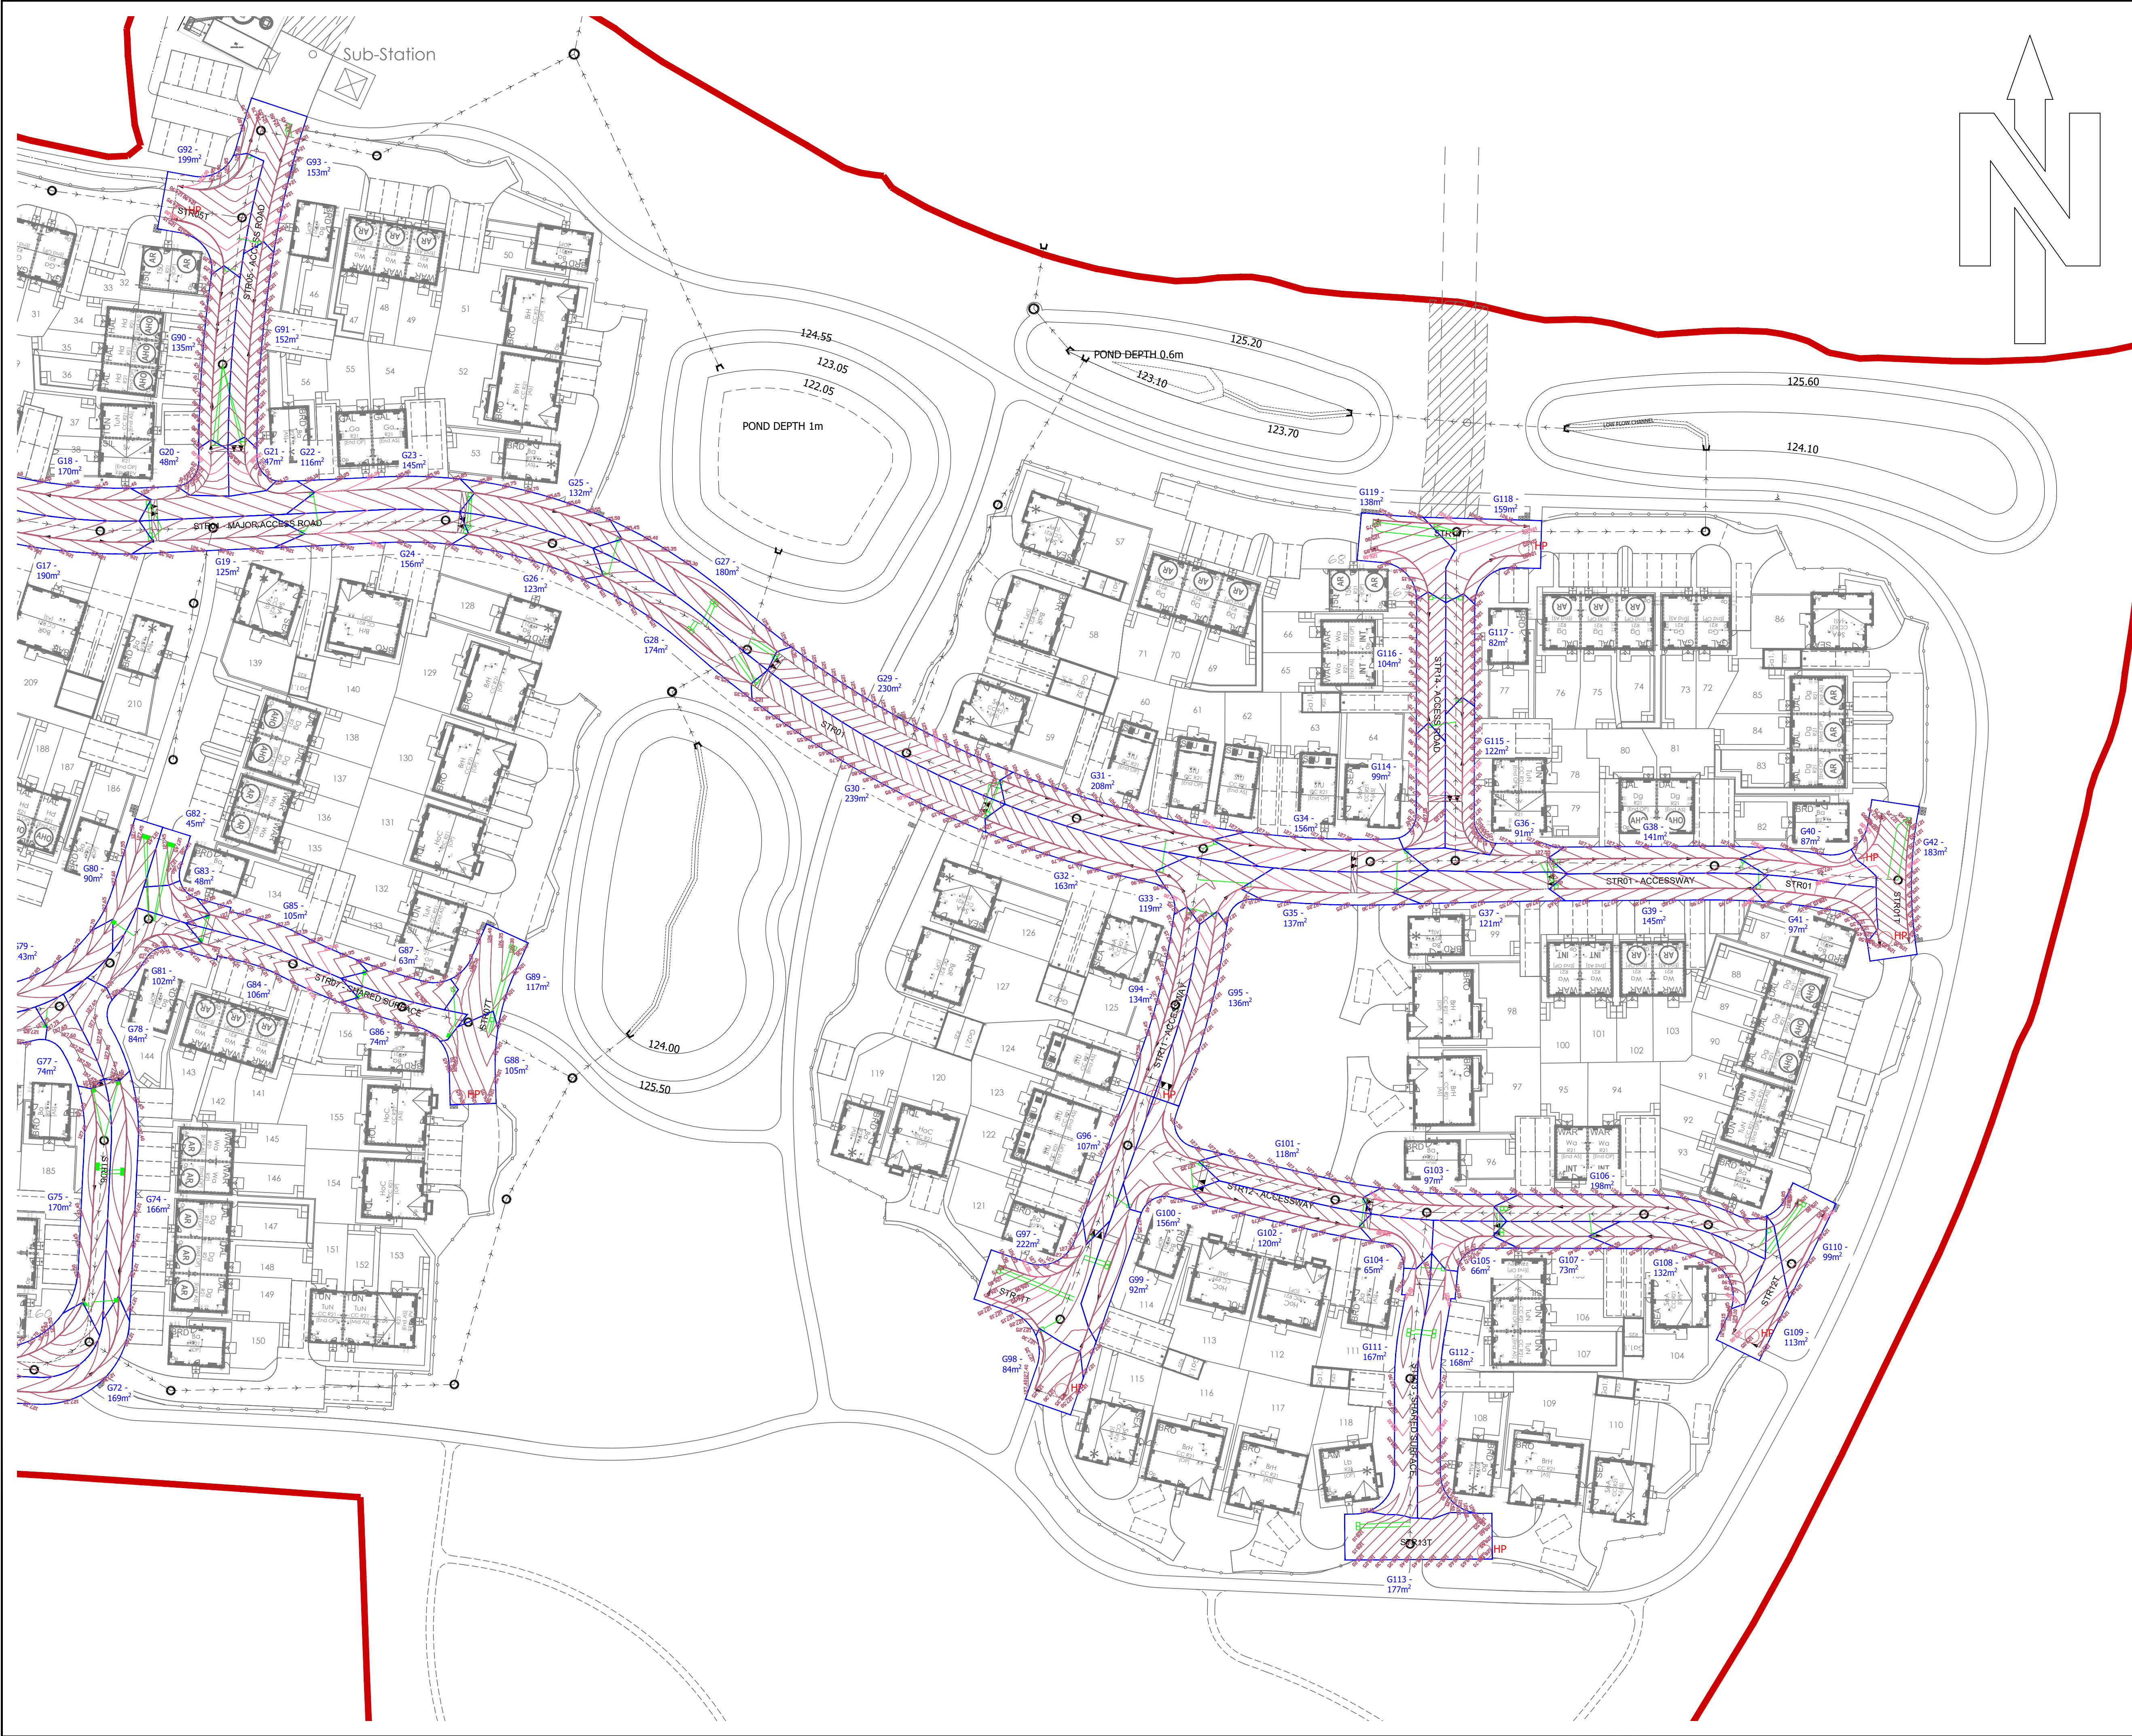

1. DO NOT SCALE FROM THIS DRAWING. IF IN DOUBT CONTACT TRAVIS BAKER LIMITED.
2. ALL DIMENSIONS ARE IN METRES UNLESS OTHERWISE NOTED.
3. THIS DRAWING IS TO BE READ IN CONJUNCTION WITH ALL OTHER RELEVANT DRAWINGS RELATING TO THIS PROJECT.
4. ALL DIMENSIONS SHOULD BE CHECKED ON SITE PRIOR TO CONSTRUCTION. ANY DISCREPANCIES SHOULD BE IMMEDIATELY NOTIFIED IN WRITING TO TRAVIS BAKER LIMITED.
5. THE CONTRACTOR SHALL PRIOR TO CONSTRUCTION CHECK AND VERIFY THAT THE DETAILS SHOWN ON THIS DRAWING ARE FULLY COMPATIBLE WITH ANY AS CONSTRUCTED DIMENSIONS OR LEVELS. ANY DISCREPANCIES TO BE REPORTED IMMEDIATELY IN WRITING TO TRAVIS BAKER LIMITED.
6. THIS DRAWING HAS BEEN PREPARED FOR THE EXCLUSIVE USE OF THE COMMISSIONING PARTY AND UNLESS AGREED IN WRITING BY TRAVIS BAKER LIMITED NO OTHER PARTY MAY USE OR RELY ON ITS CONTENTS. NO LIABILITY IS ACCEPTED BY TRAVIS BAKER LIMITED FOR ANY USE OF THIS DRAWING OTHER THAN FOR THE PURPOSE FOR WHICH IT WAS ORIGINALLY PREPARED.
7. IT SHOULD BE NOTED THAT THIS DRAWING MAY INCLUDE DATA PROVIDED BY THIRD PARTIES. NO LIABILITY IS ACCEPTED BY TRAVIS BAKER LIMITED AS TO THE ACCURACY OF THIS DATA.
8. THIS DRAWING SHALL NOT BE REPRODUCED IN ANY WAY WITHOUT THE WRITTEN PERMISSION OF TRAVIS BAKER LIMITED.

NOTE: ALL WORKS TO BE UNDERTAKEN SHALL BE IN ACCORDANCE WITH THE LEICESTERSHIRE HIGHWAYS DESIGN GUIDE, LCC STANDARD DRAWINGS / SPECIFICATIONS AND TO THE SATISFACTION OF THE LCC HIGHWAYS INSPECTOR.

PRELIMINARY SUBJECT TO S38 APPROVAL.

- KEY
- SITE BOUNDARY
 - S38 HIGHWAY GULLY CONNECTION
 - PRIMARY ROAD CONTOUR
 - SECONDARY ROAD CONTOUR
 - HIGH POINTS OF ADOPTABLE ROADS
 - S104 STORM WATER SEWER

REV	DESCRIPTION	DATE	BY	AUTH

Travis Baker
39 Stoney Street
Lace Market
Nottingham
NG1 1LX

Transport Planning
Flood Risk and Drainage
Geo-Environmental
Civil and Structural Engineering

Nottingham Telephone:
0115 896 6655
info@travisbaker.co.uk
www.travisbaker.co.uk

CLIENT
PERSIMMON HOMES

PROJECT
BRASCOTE LANE, NEWBOLD
VERDON

TITLE
GULLY CATCHMENT PLAN SHEET
2 OF 2

DRAWN CL	AUTHORISED TW	SCALE 1/500@A1	DATE 02.05.25
-------------	------------------	-------------------	------------------

PROJECT NO. 23042	DRAWING NO. 116	REV -
----------------------	--------------------	----------

STATUS.
PRELIMINARY

COPYRIGHT TRAVIS BAKER LIMITED. ALL RIGHTS RESERVED.