


Rev	Date	Description	By
#	#	#	sAh

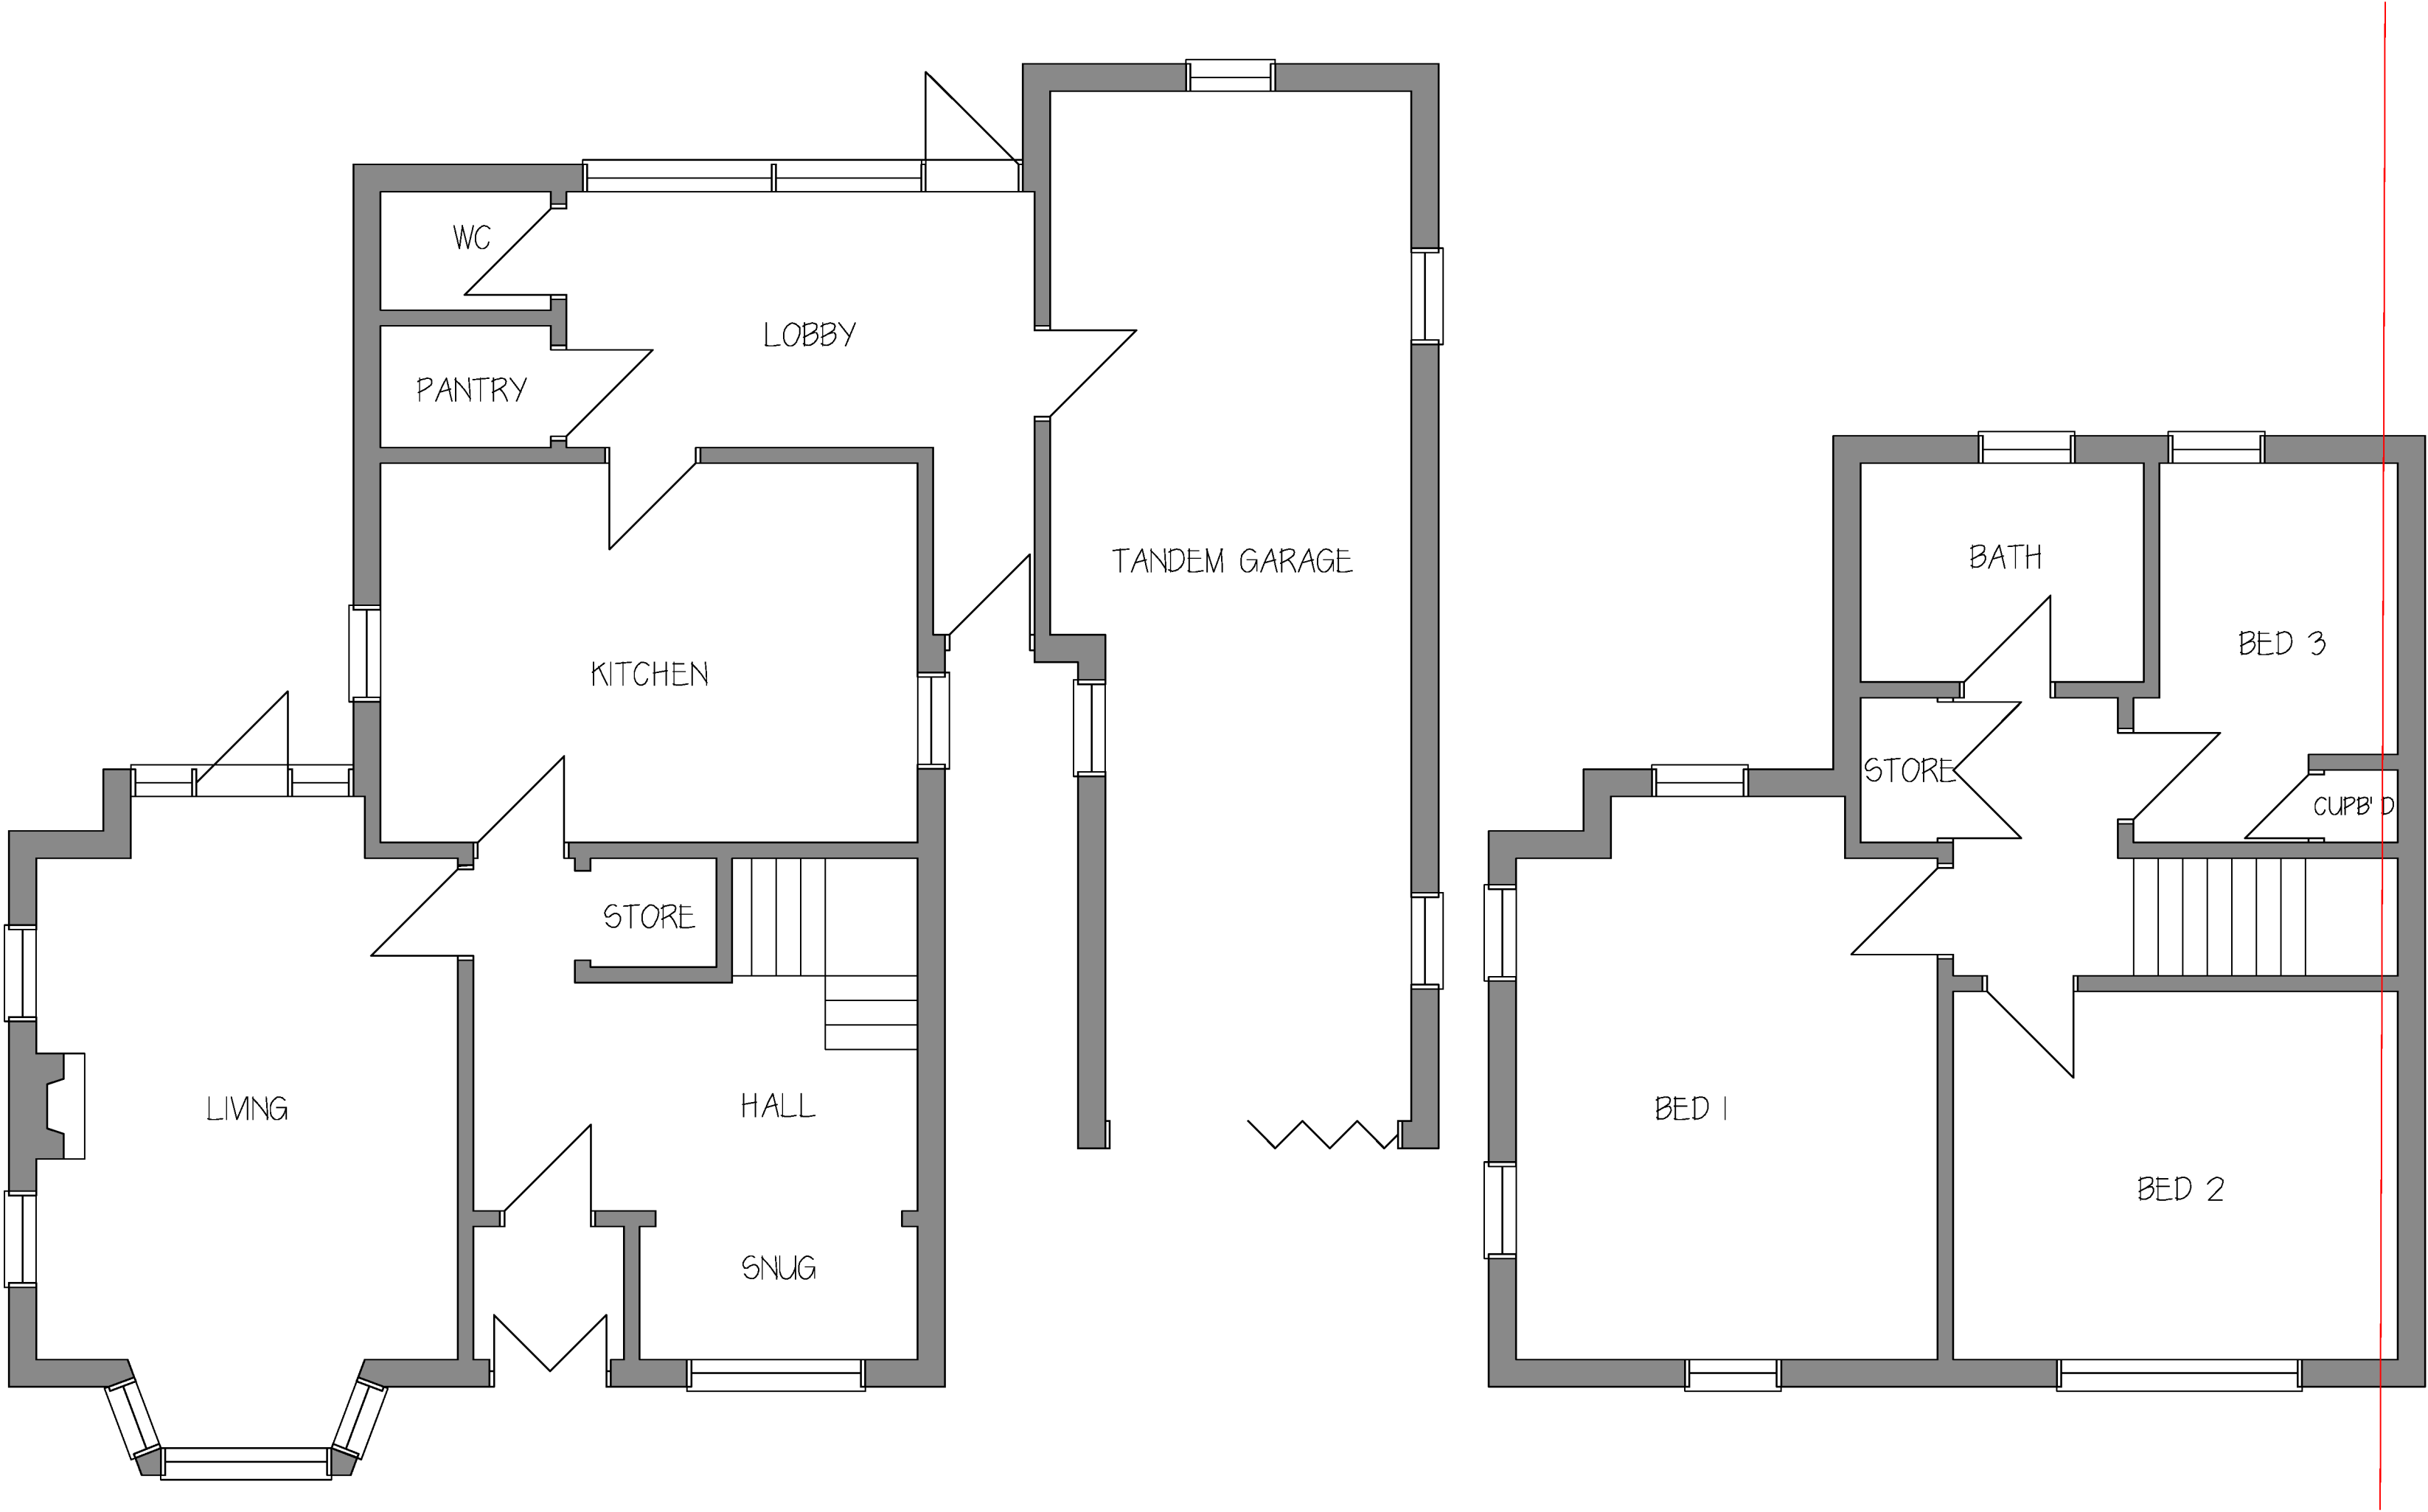

Notes

sturarch
Tel: 07948 382917 e:1stuararch@gmail.com

Project	
Proposed Replacement Dwelling 34, Sunnyhill, Burbage	
Client	
Mr & Mrs Crowfoot	
Drawing	
Existing Plans	
Drg No: 01-2238	Rev #
Scale 1: 50 @A2	Date 28.11.22