


Proposed Site - Bin and Cycle Store Locations

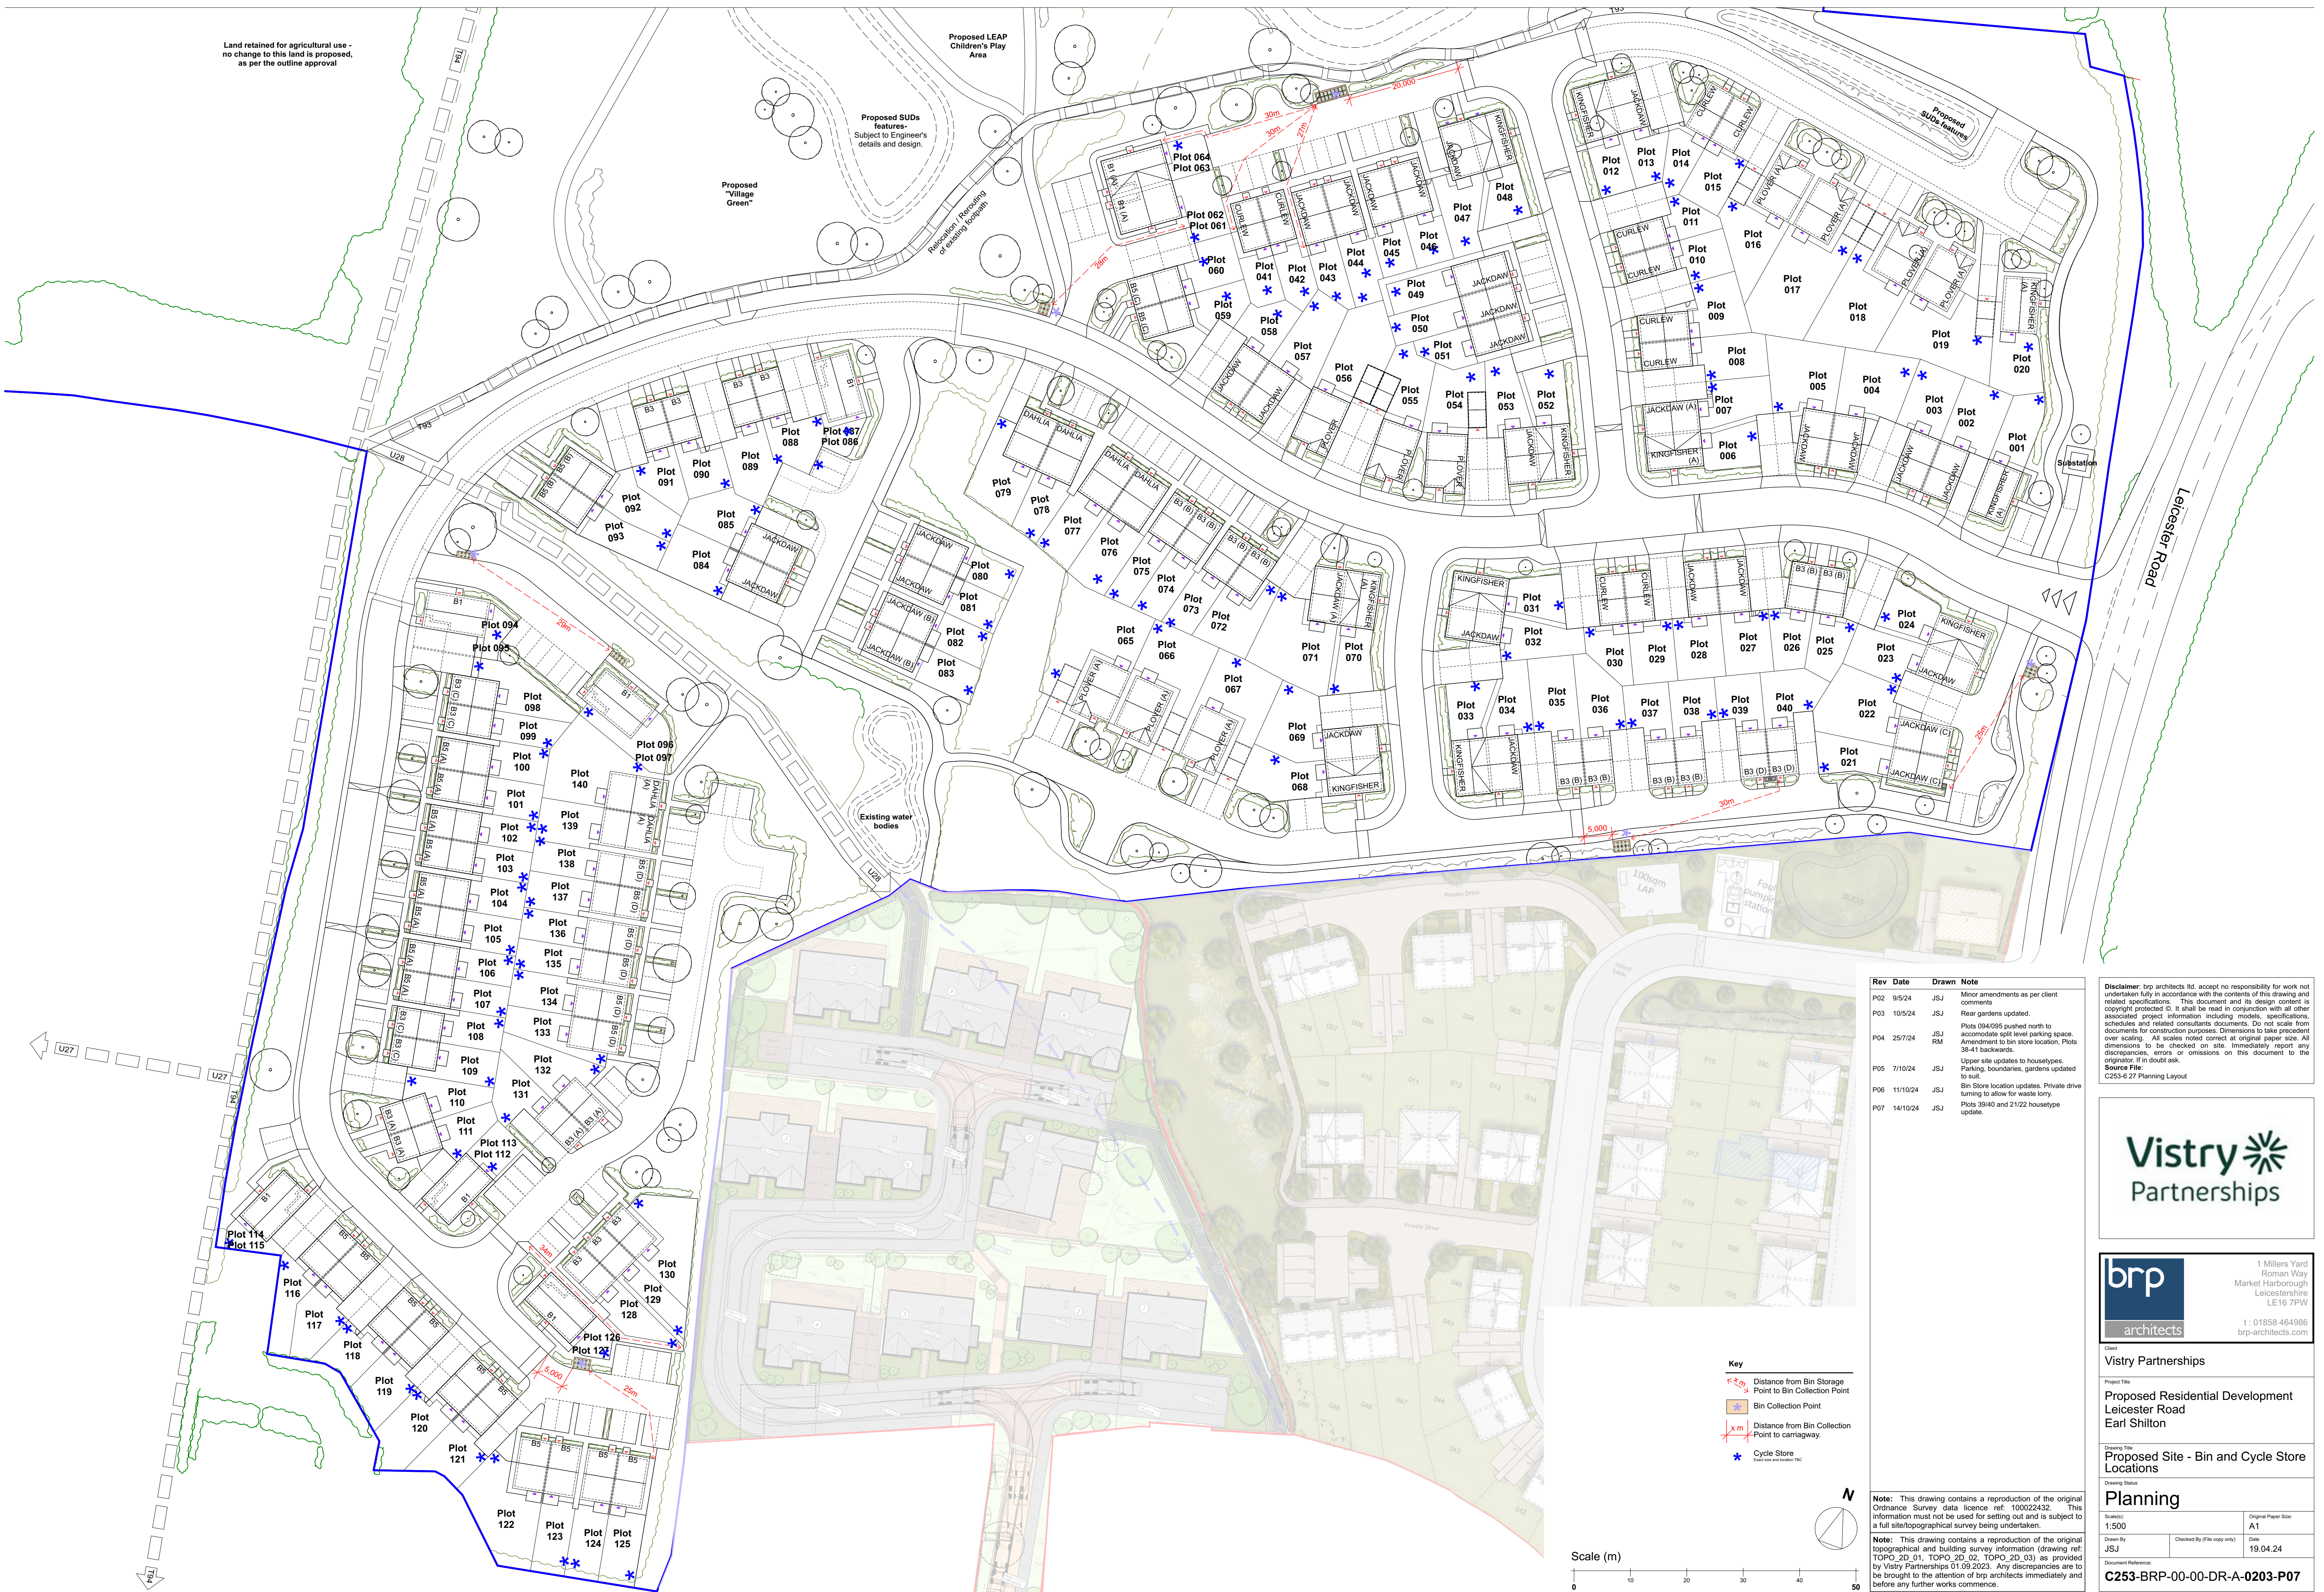

Rev	Date	Drawn	Note
P02	9/5/24	JSJ	Minor amendments as per client comments
P03	10/5/24	JSJ	Rear gardens updated.
P04	25/7/24	JSJ RM	Plots 084/095 pushed north to accommodate split level parking space. Amendment to bin store location, Plots 38-41 backwards.
P05	7/10/24	JSJ	Upper site updated to house types. Parking, boundaries, gardens updated to suit.
P06	11/10/24	JSJ	Bin Store location updated. Private drive turning to allow for waste lorry.
P07	14/10/24	JSJ	Plots 39/40 and 21/22 house type updated.

Disclaimer: brp architects ltd. accept no responsibility for work not undertaken fully in accordance with the contents of this drawing and the associated project information. This document and its design content is copyright protected ©. It shall be read in conjunction with all other associated project information including models, specifications, schedules and related consultants documents. Do not scale from documents for construction purposes. Dimensions to take precedent over scaling. All scales noted correct at original paper size. All dimensions to be checked on site. Immediately report any discrepancies, errors or omissions on this document to the originator. If in doubt ask.

Source File:

2553-67 Planning Layout



1 Millers Yard
Roman Way
Market Harborough
Leicestershire
LE16 7PW
t : 01858 464986
orp-architects.com

Client
Vistry Partnerships

Project Title

Proposed Residential Development
Leicester Road
Earl Shilton

Proposed Site - Bin and Cycle Store Locations

Drawing status

Planning

Scale(s):
1:500

Drawn By

Checked By (File copy only)	Date 19.04.24
-----------------------------	------------------

C253-BRP-00-00-DR-A-0203-P07