


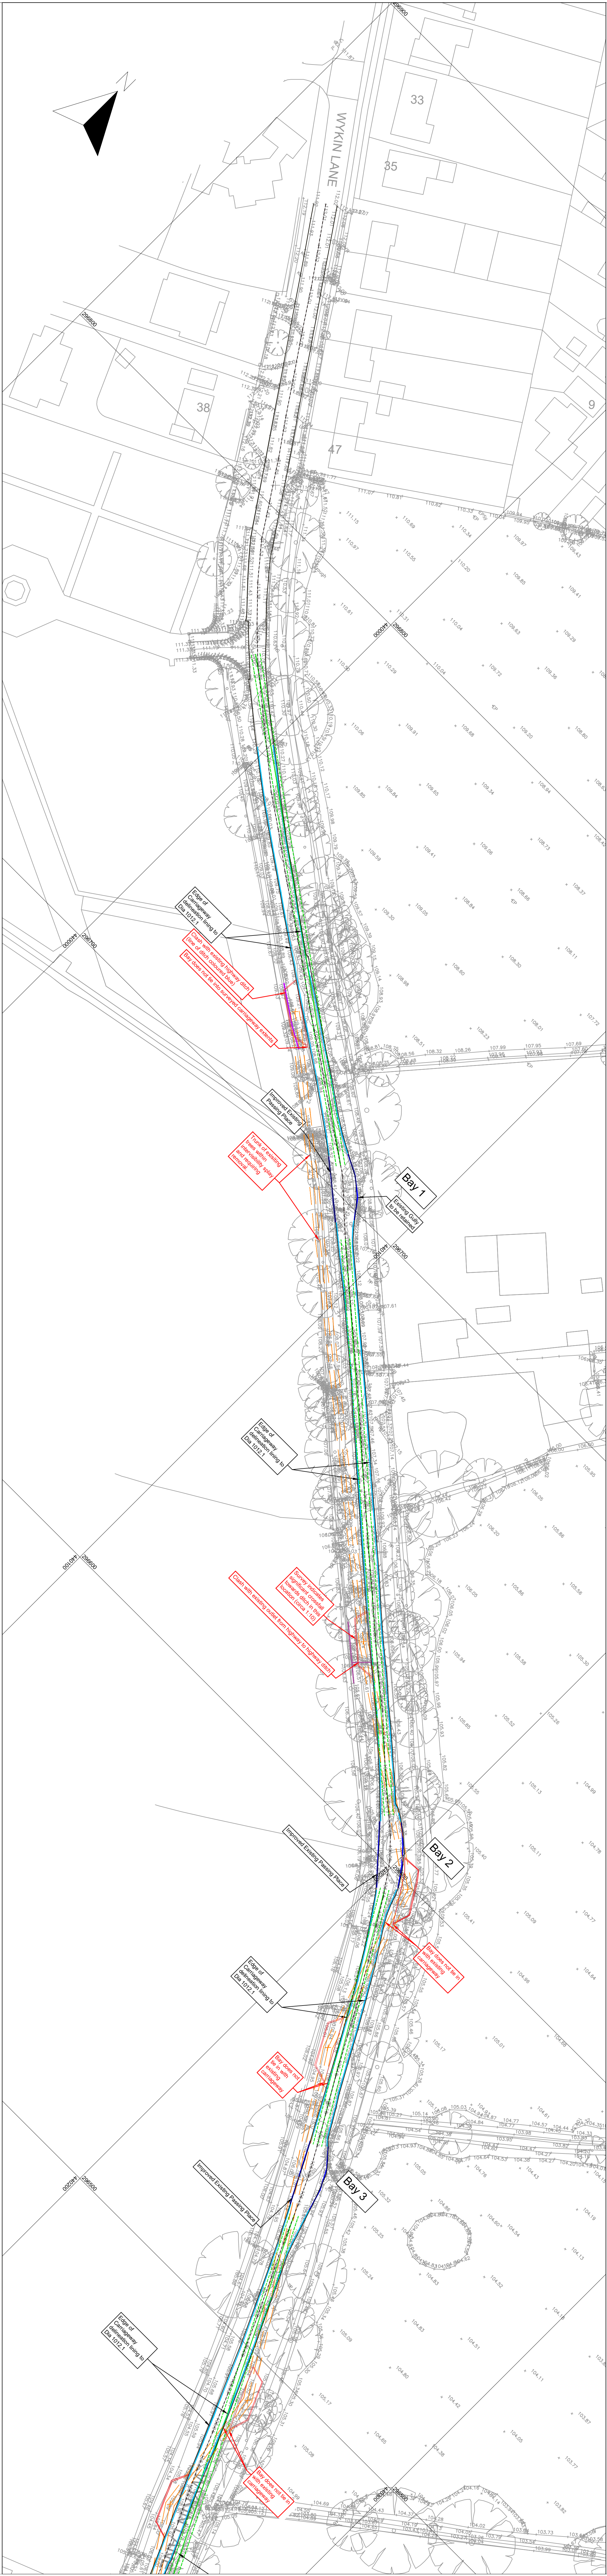

- General Notes**
- Drawing is not to be reproduced or printed at any scale or paper size other than the original scale.
 - All dimensions in meters unless otherwise stated.
 - Drawing to be read in conjunction with all other relevant Engineers, Architects and Specialist design drawings and details.
 - Any discrepancies are to be highlighted to the engineer immediately.
 - No land proposed to be dedicated, adopted or removed from existing highway extents. All works proposed within existing highway extents.
 - All works to be in accordance with the requirements of LCC Highways.

Passing Bay Kerbing and Surfacing Key

- Proposed Bussing Bay
- Proposed Carriageway Lining
- Inter-visibility Splay (distances in accordance with published HSE Guidance Document HSE/MS/14/04/000002 Rev F01, July 2012) with 1m offset for seasonal growth. All vegetation to be removed below 2.4m height within offset.
- Planning Approved Inter-visibility Splay (with 1m offsets for seasonal growth as requested by subsequent RSA.)
- Planning Approved Passing Bay
- Existing carriageway extents
- Existing Ditch

Revision	Description	Date	Drawn	Check

PLANNING

DAVIDSONS

Wilson House, Leicester Road, Ilkeston,
Leicestershire, LE15 7GP
T: 01530 261 444 F: 01530 261 101
www.davidsonsgroup.co.uk
E: info@davidsonsgroup.co.uk

Project: Stoke Golding

Title: Passing Bay Design
Comparison Sheet 1 of 2

Drawn: BT Checked: - Date: Dec 2023
Scale: 1:500 Rev: - Paper Size: A0
DWG No: E1189-ENG-1570