


Indicative North

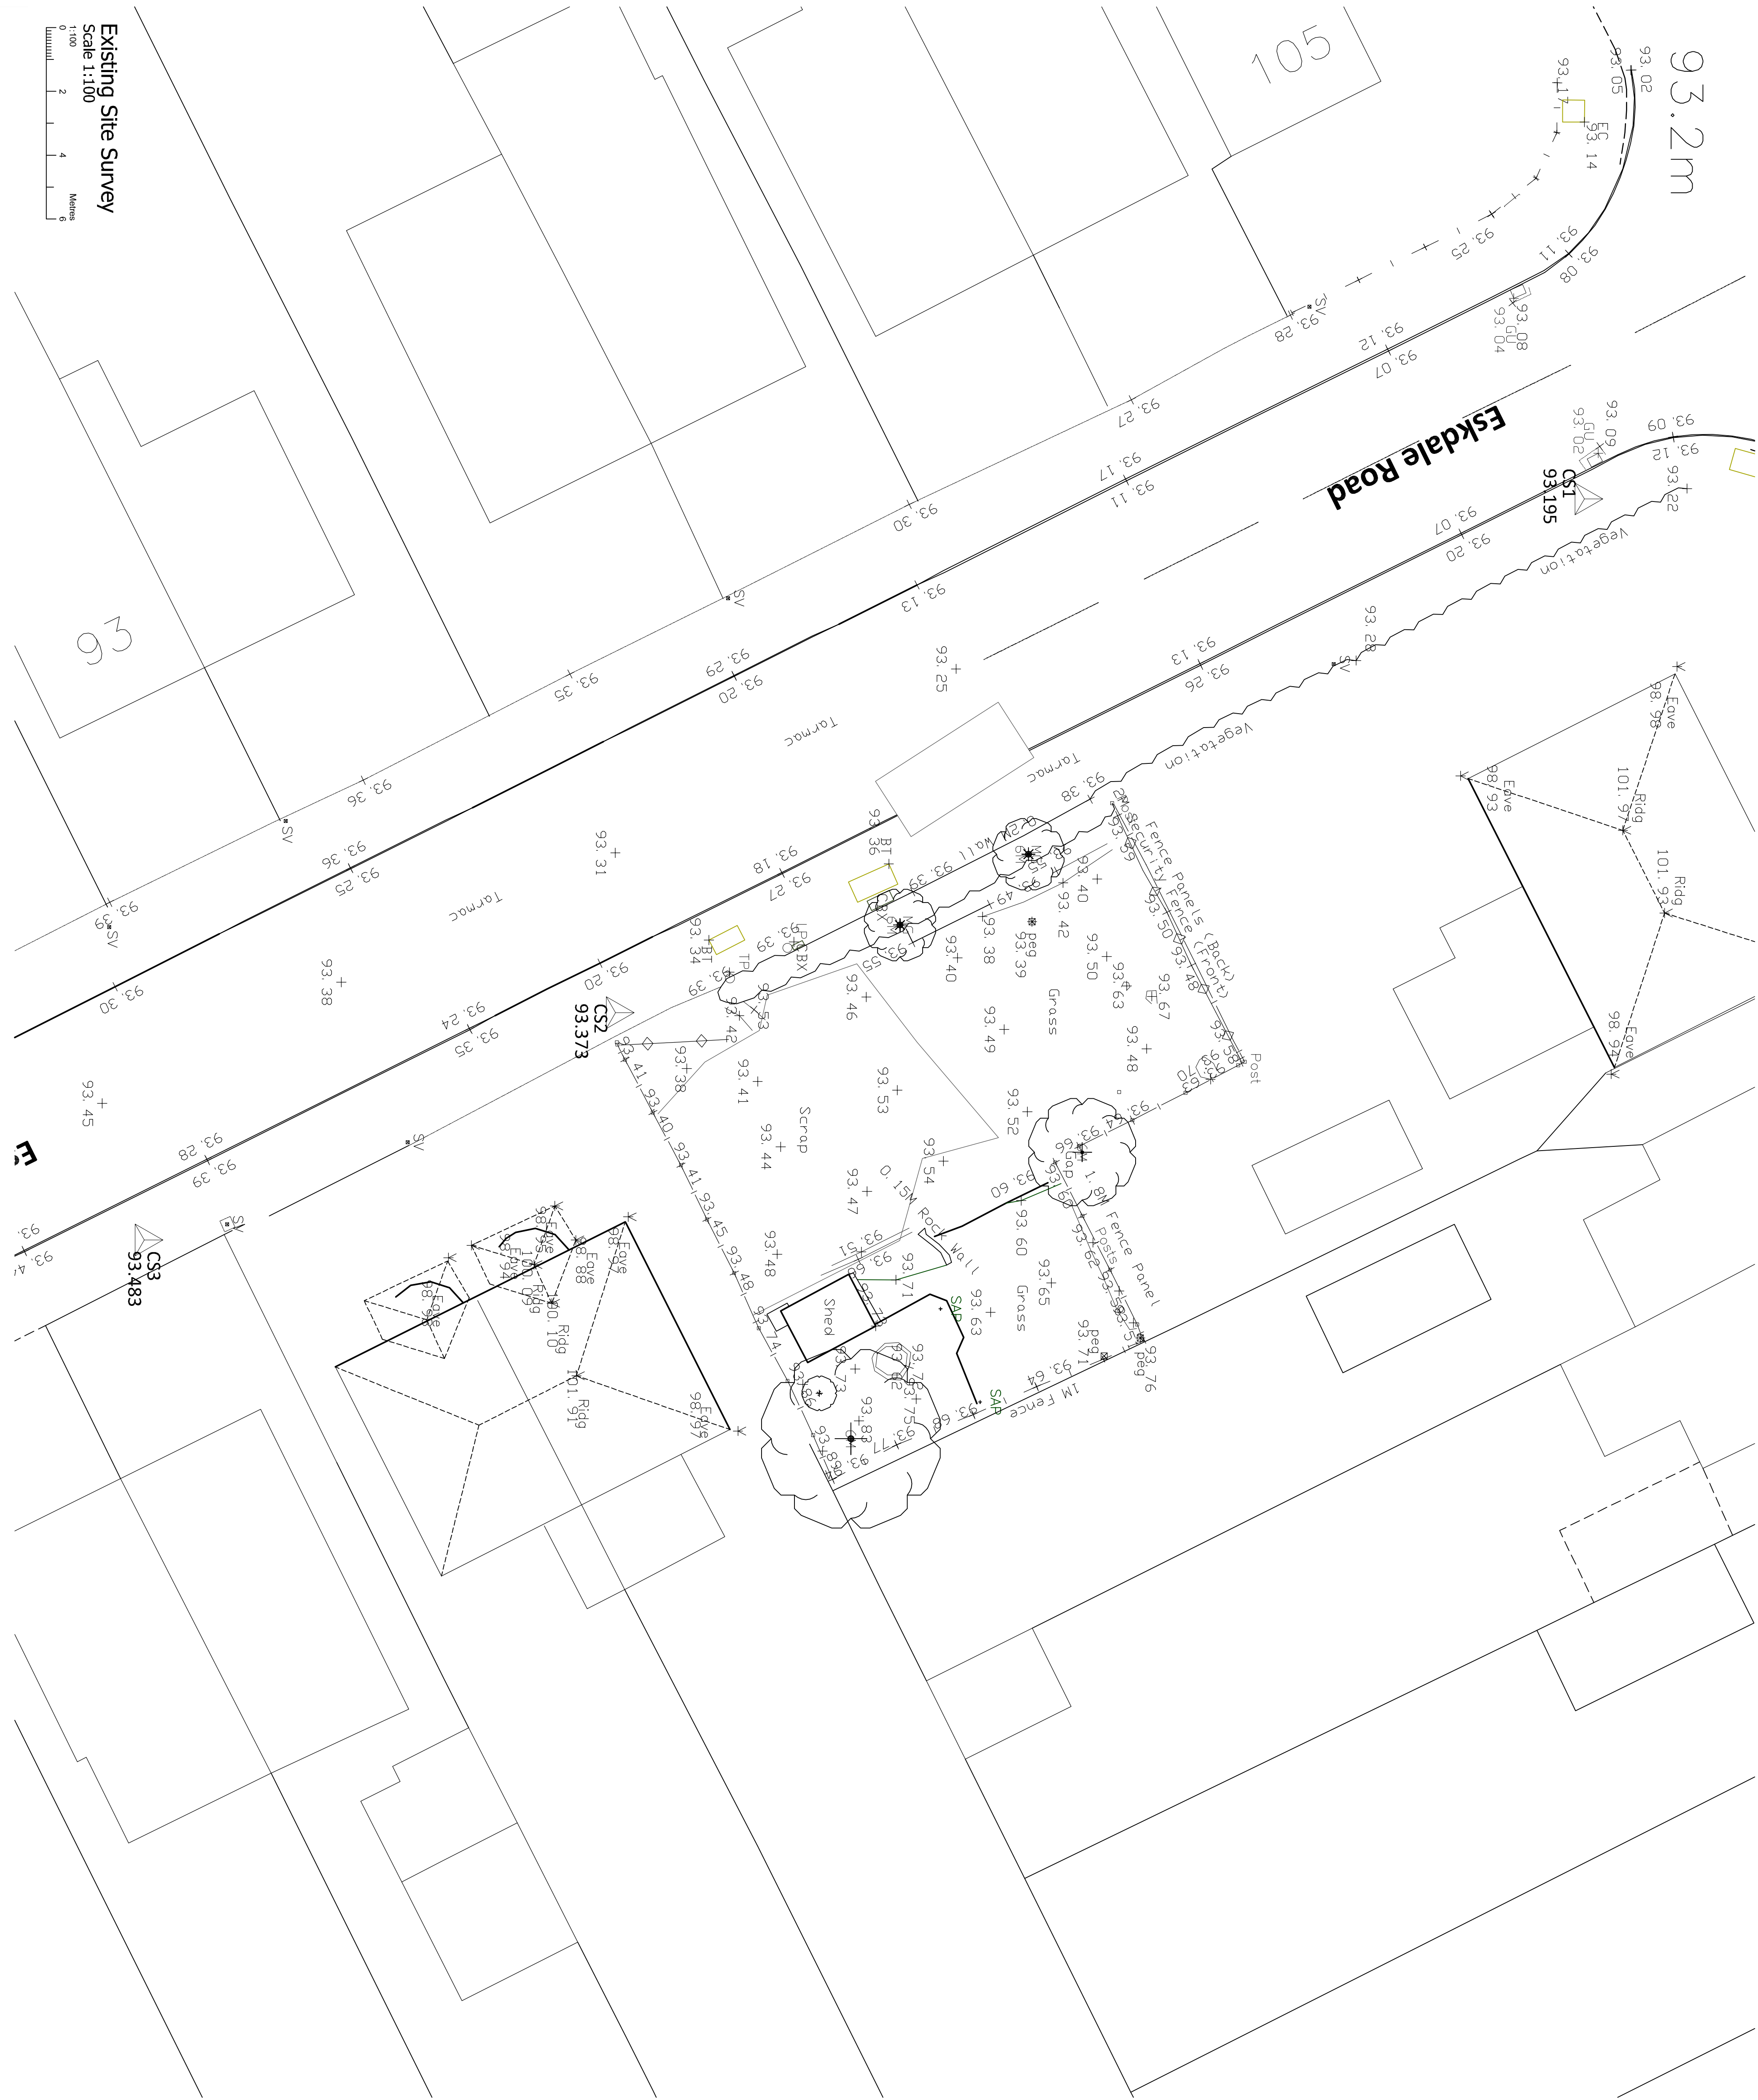

Revisions:

DAVID GRANGER
ARCHITECTURAL DESIGN LTD

David Granger Architectural Design Ltd
The Old Cottage Hospital
Leicester Road
Ashby de la Zouch
Leicestershire
LE65 1DB

T 01530 560939
W www.davidgrangerdesign.com

Project

Land at the rear of 35 Langdale Road
Hinckley
Leicestershire

Client

Mr J McCreedy

Drawing

Topographical Survey
Sheet 1 of 1

Drawing Number 24.4531.01

Date: March 25

Scale: As Shown Drawn By: XX Checked By: XX

Figured dimensions must be taken in preference to scaled dimensions and any discrepancies are to be referred to David Granger Architectural Design Limited. Contractors, subcontractors and suppliers must verify all dimensions on site before commencing work. David Granger Architectural Design Limited. Ordnance Survey Data © Crown Copyright. All rights reserved. Licence No. ARL10000449. Landmark Ref. LD08165
Company Reg. No. 5069712