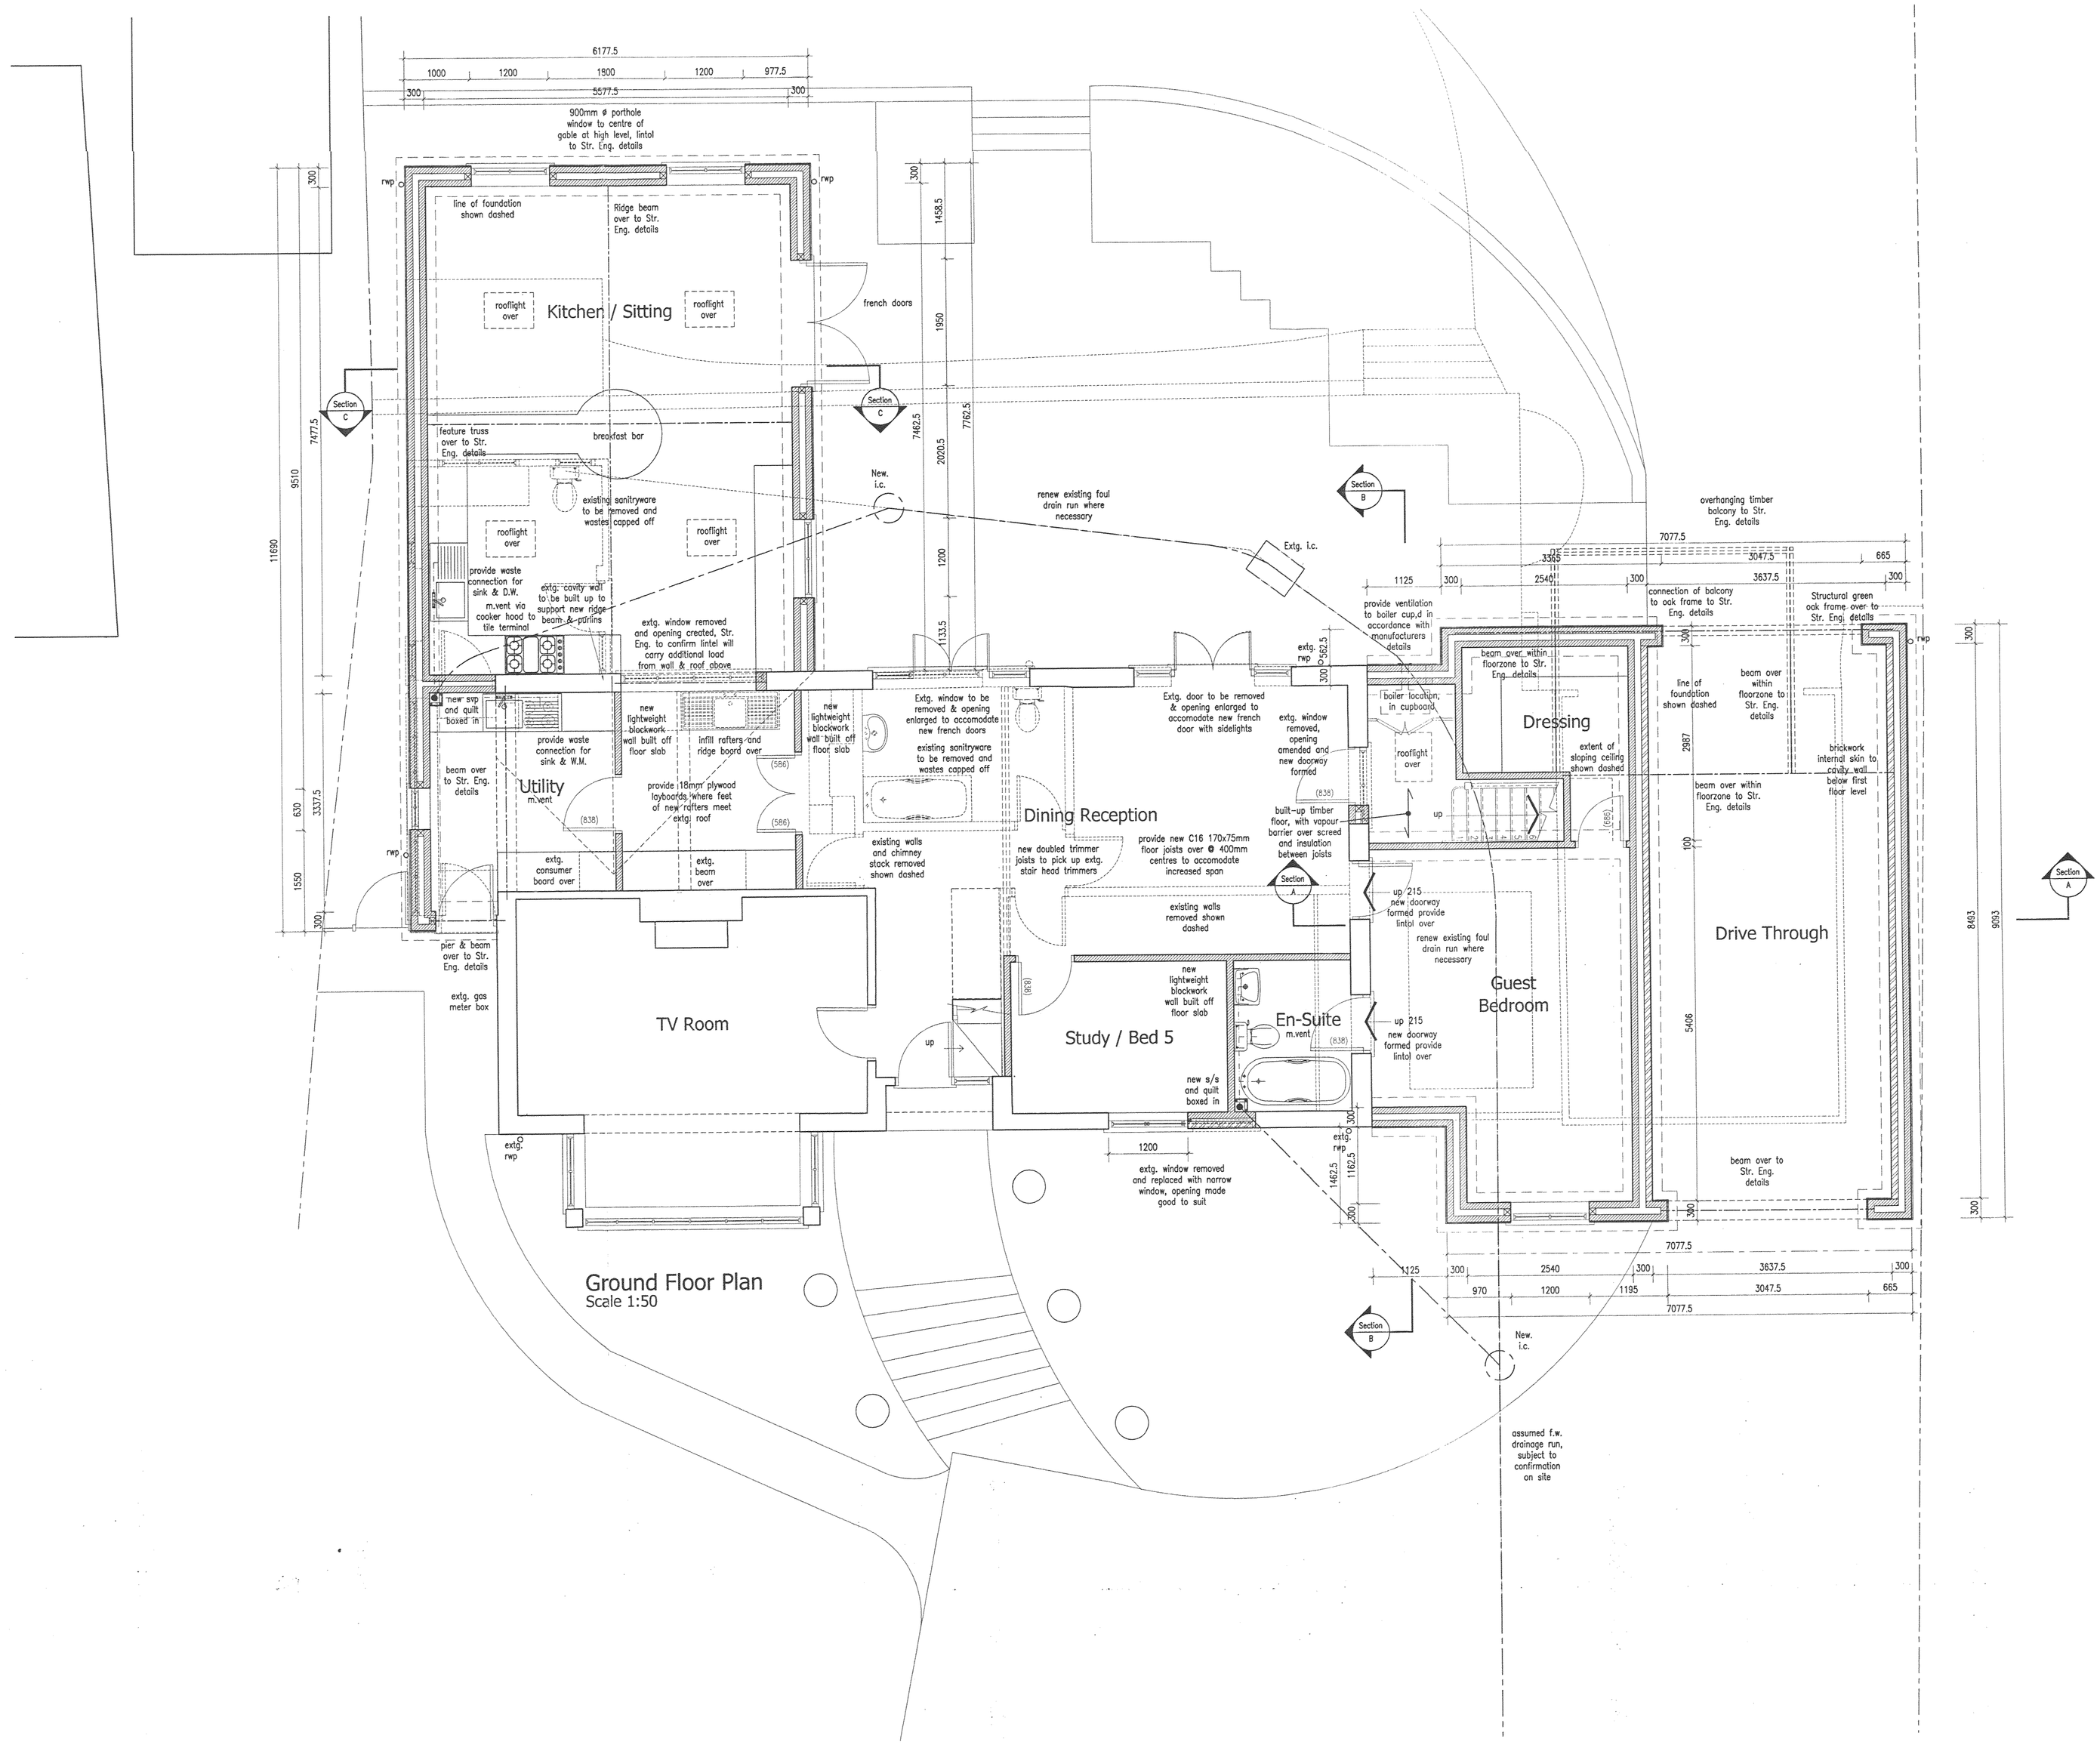

Ground Floor Plan
Scale 1:50

PRODUCTION DRAWING

PROPOSED EXTENSIONS & ALTERATIONS ~ TANGLETREES, BUFTON DRIVE, NEWTOWN UNTHANK

To be read in conjunction with Production Drawings 08.2403.13, 08.2403.14 and Existing Details Drawings 08.2403.01 and 08.2403.02

DEVELOPMENT SERVICES
05 MAR 2009
RECEIVED

Revisions :

Figured dimensions must be taken in preference to scaled dimensions and any discrepancies are to be referred to David Granger Architectural Design Limited. Contractors, subcontractors and suppliers must verify all dimensions on site before commencing any work or making any workshop drawings. All drawings are copyright of David Granger Architectural Design Limited.

DAVID GRANGER
Architectural Design Limited

Project
Proposed Extensions & Alterations
Tangletrees
Bufton Drive, Botcheston Road,
Newtown Unthank, Leicestershire

Drawing Title
Production Drawing
Sheet 1 of 3

Client
Mr D. Lovegrove & Ms. M. Worth

Drawing No.
08.2403.12

Date
February, 2009

Scale
As Shown

Drawn by
J.R.

Checked by
S.F.

The Old Dairy, Mill St., Packington,
Ashby-de-la-Zouch, Leics. LE65 1WN
Tel: 01530 560939 Fax: 01530 560115
www.davidgrangerdesign.com
Company Reg. No. 5068912